




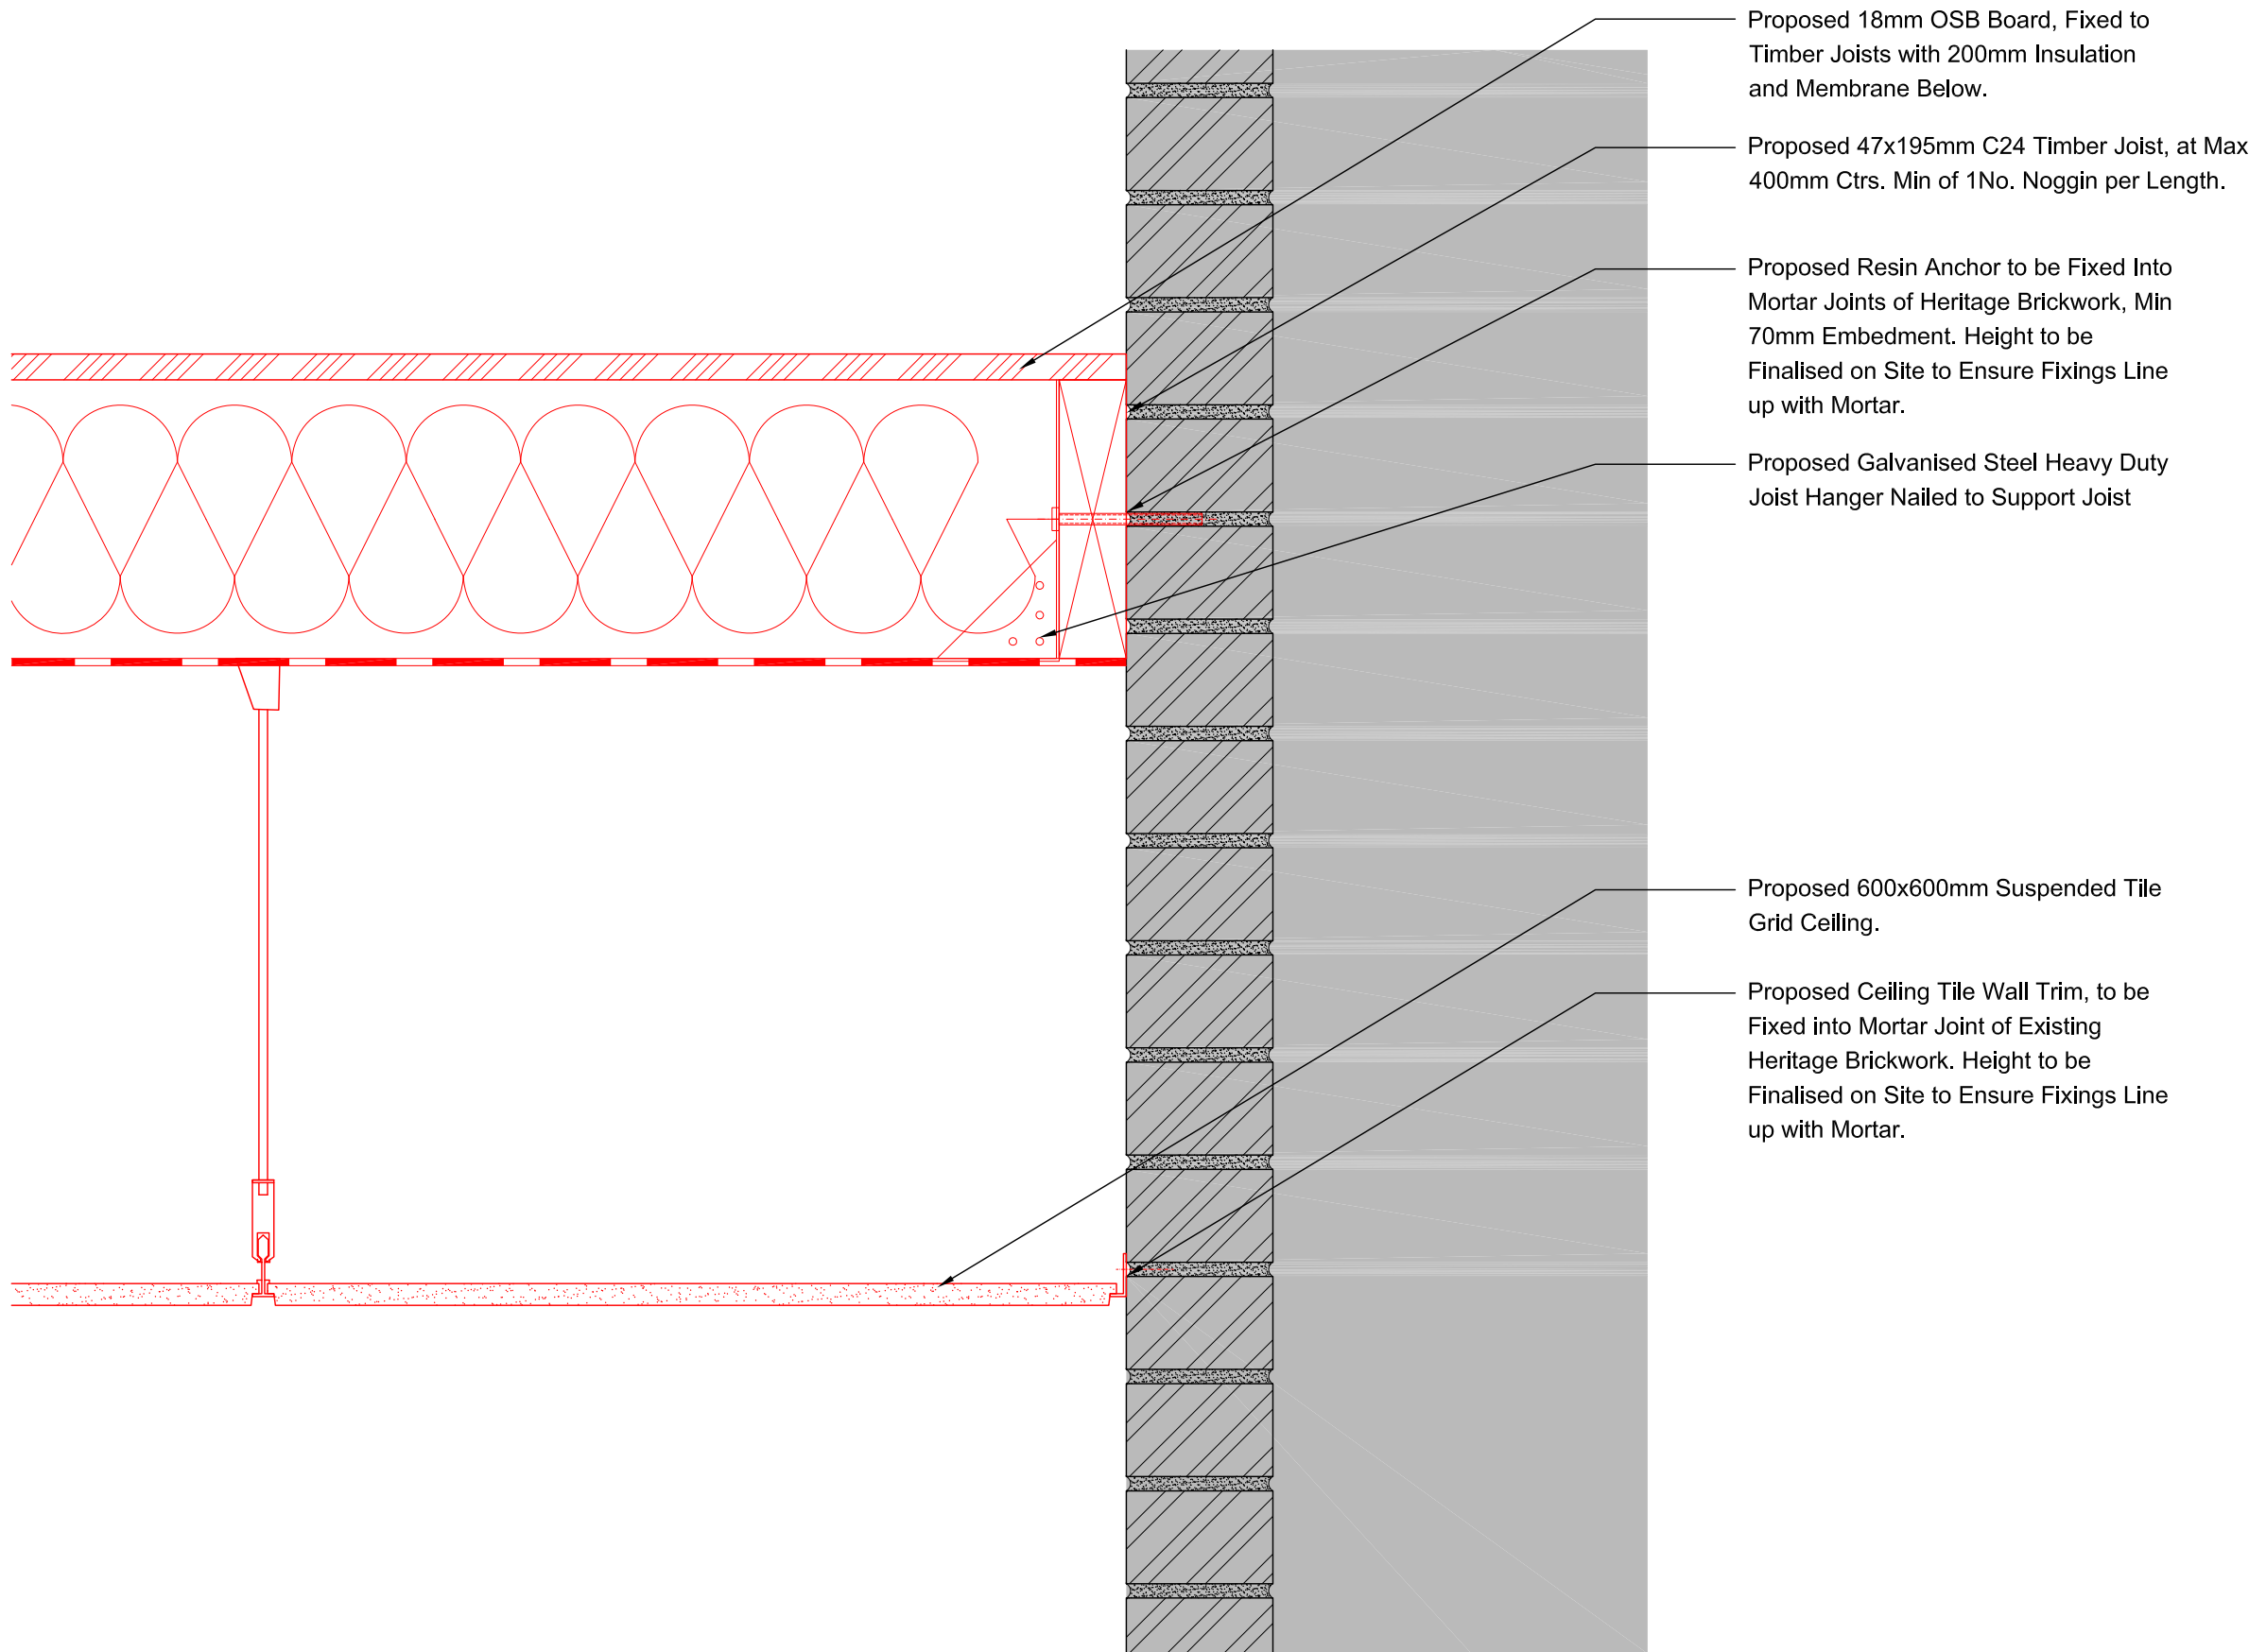


SD.01 | Suspended Ceiling Detail
Scale 1 : 5

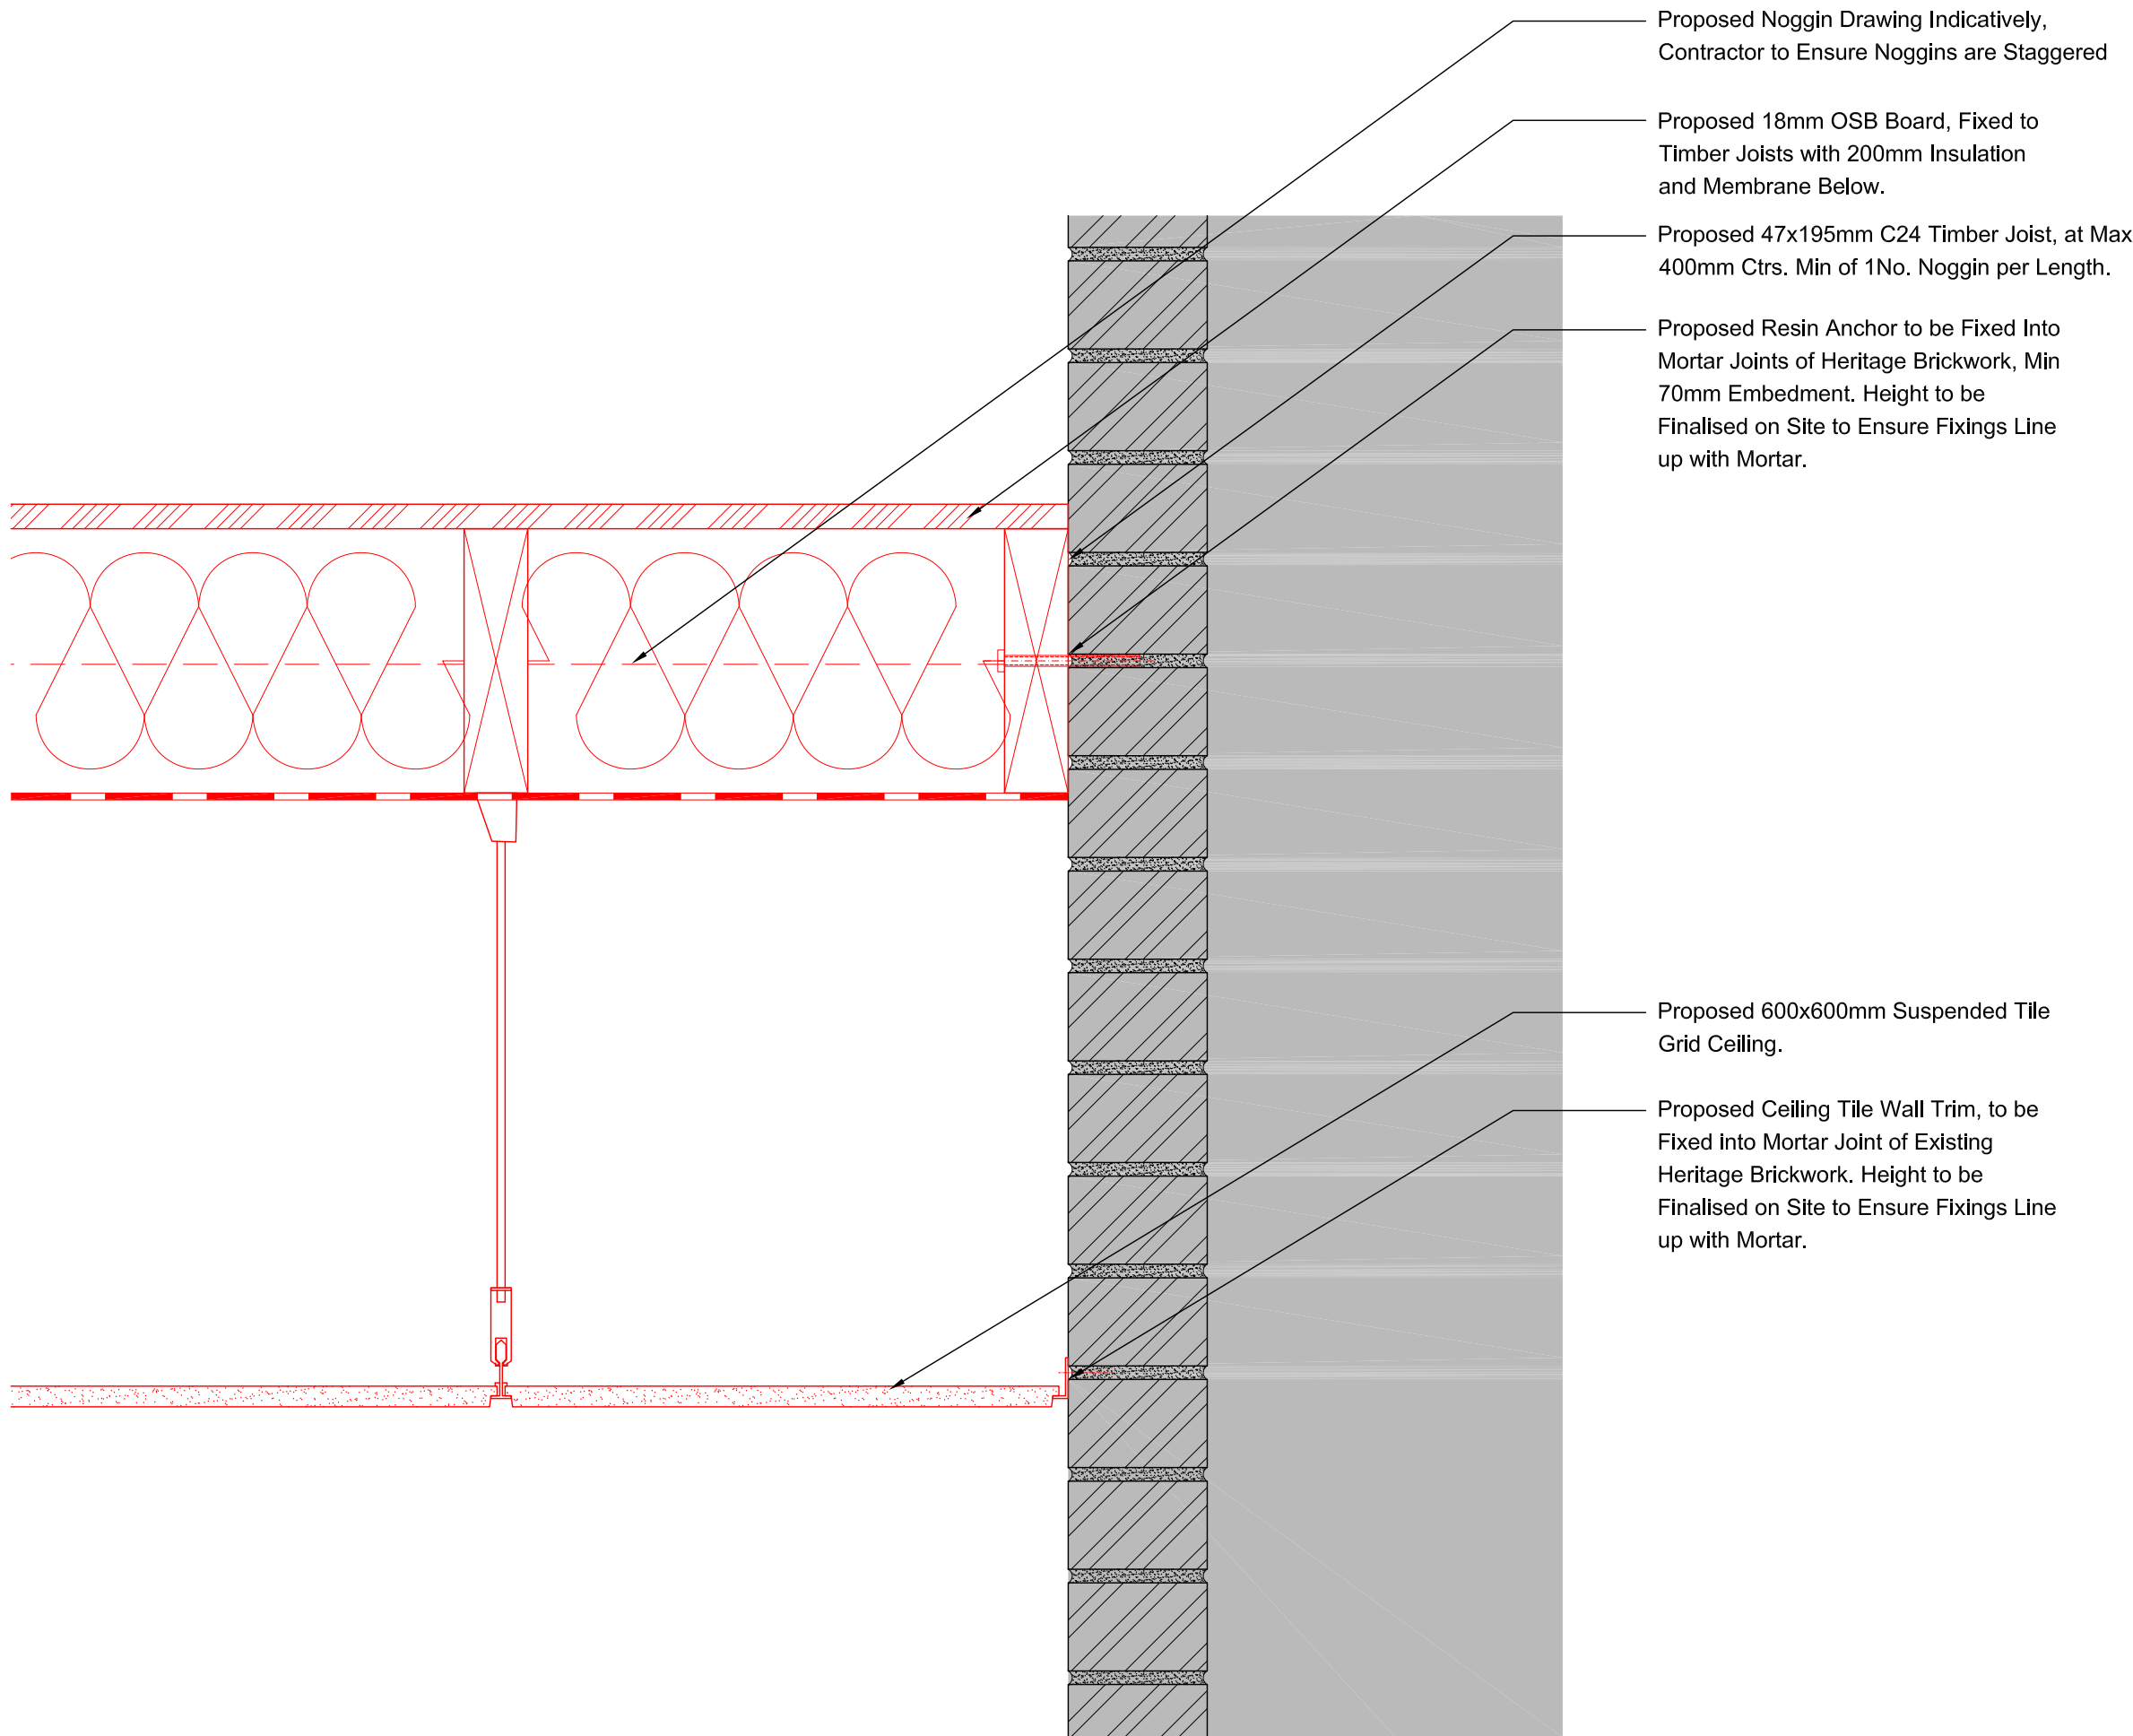


SD.02 | Suspended Ceiling Detail
Scale 1 : 5

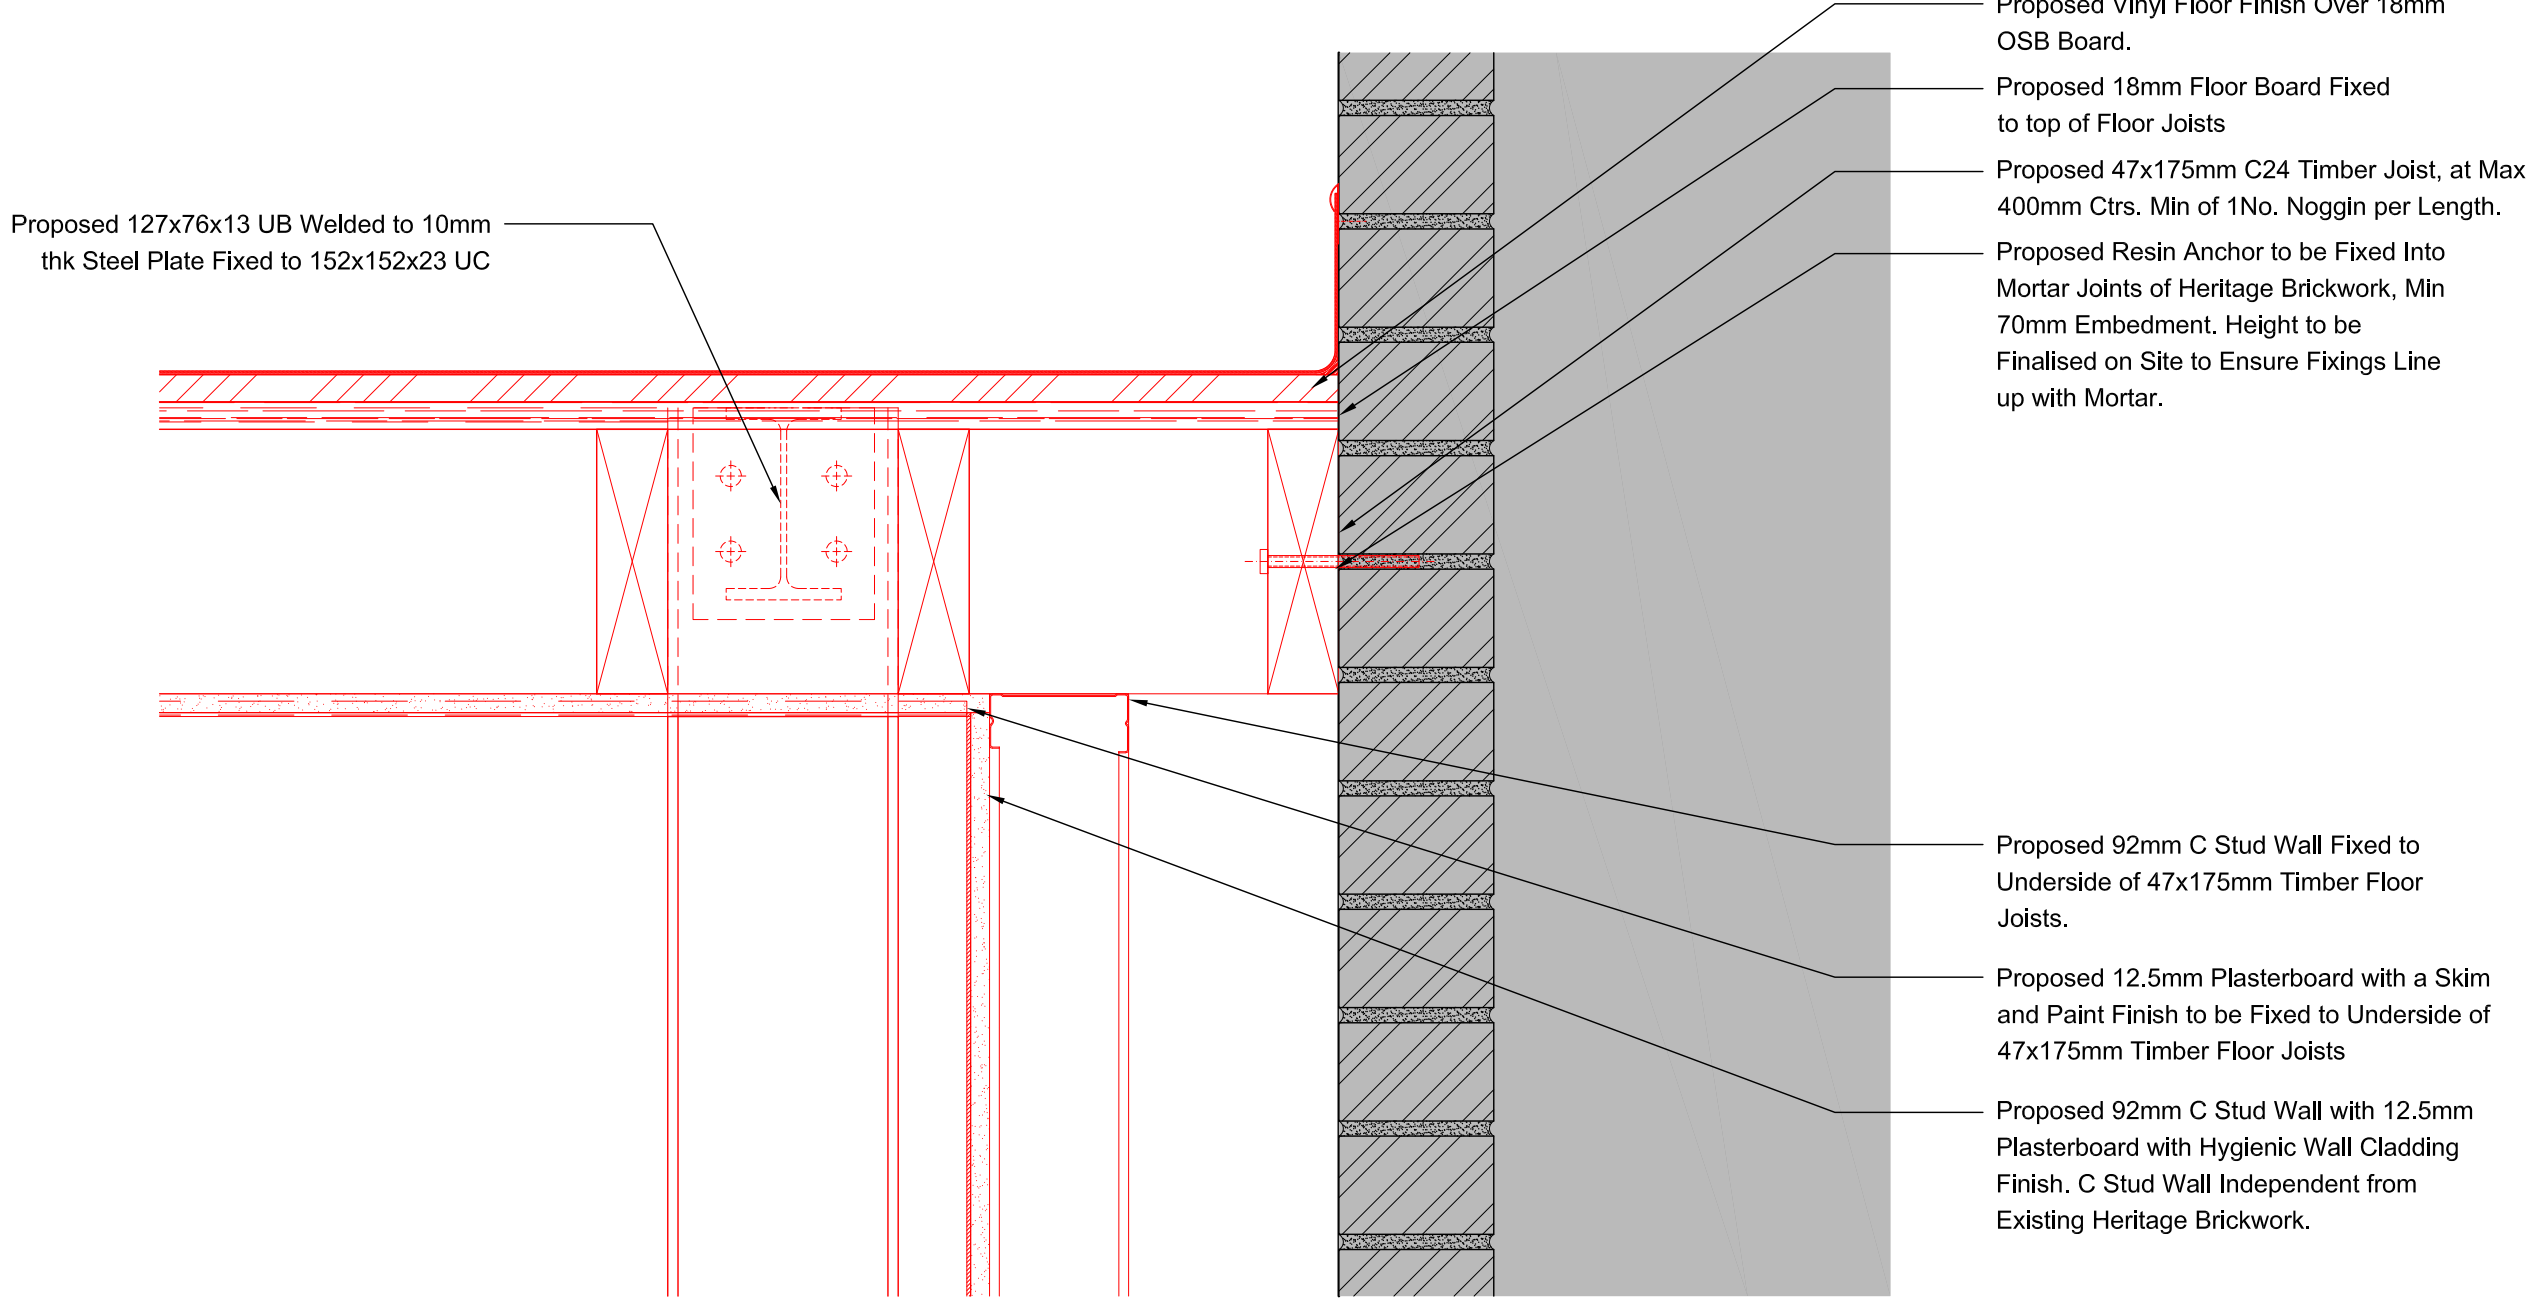

SD.03 | Mezzanine Floor Detail
Scale 1 : 5

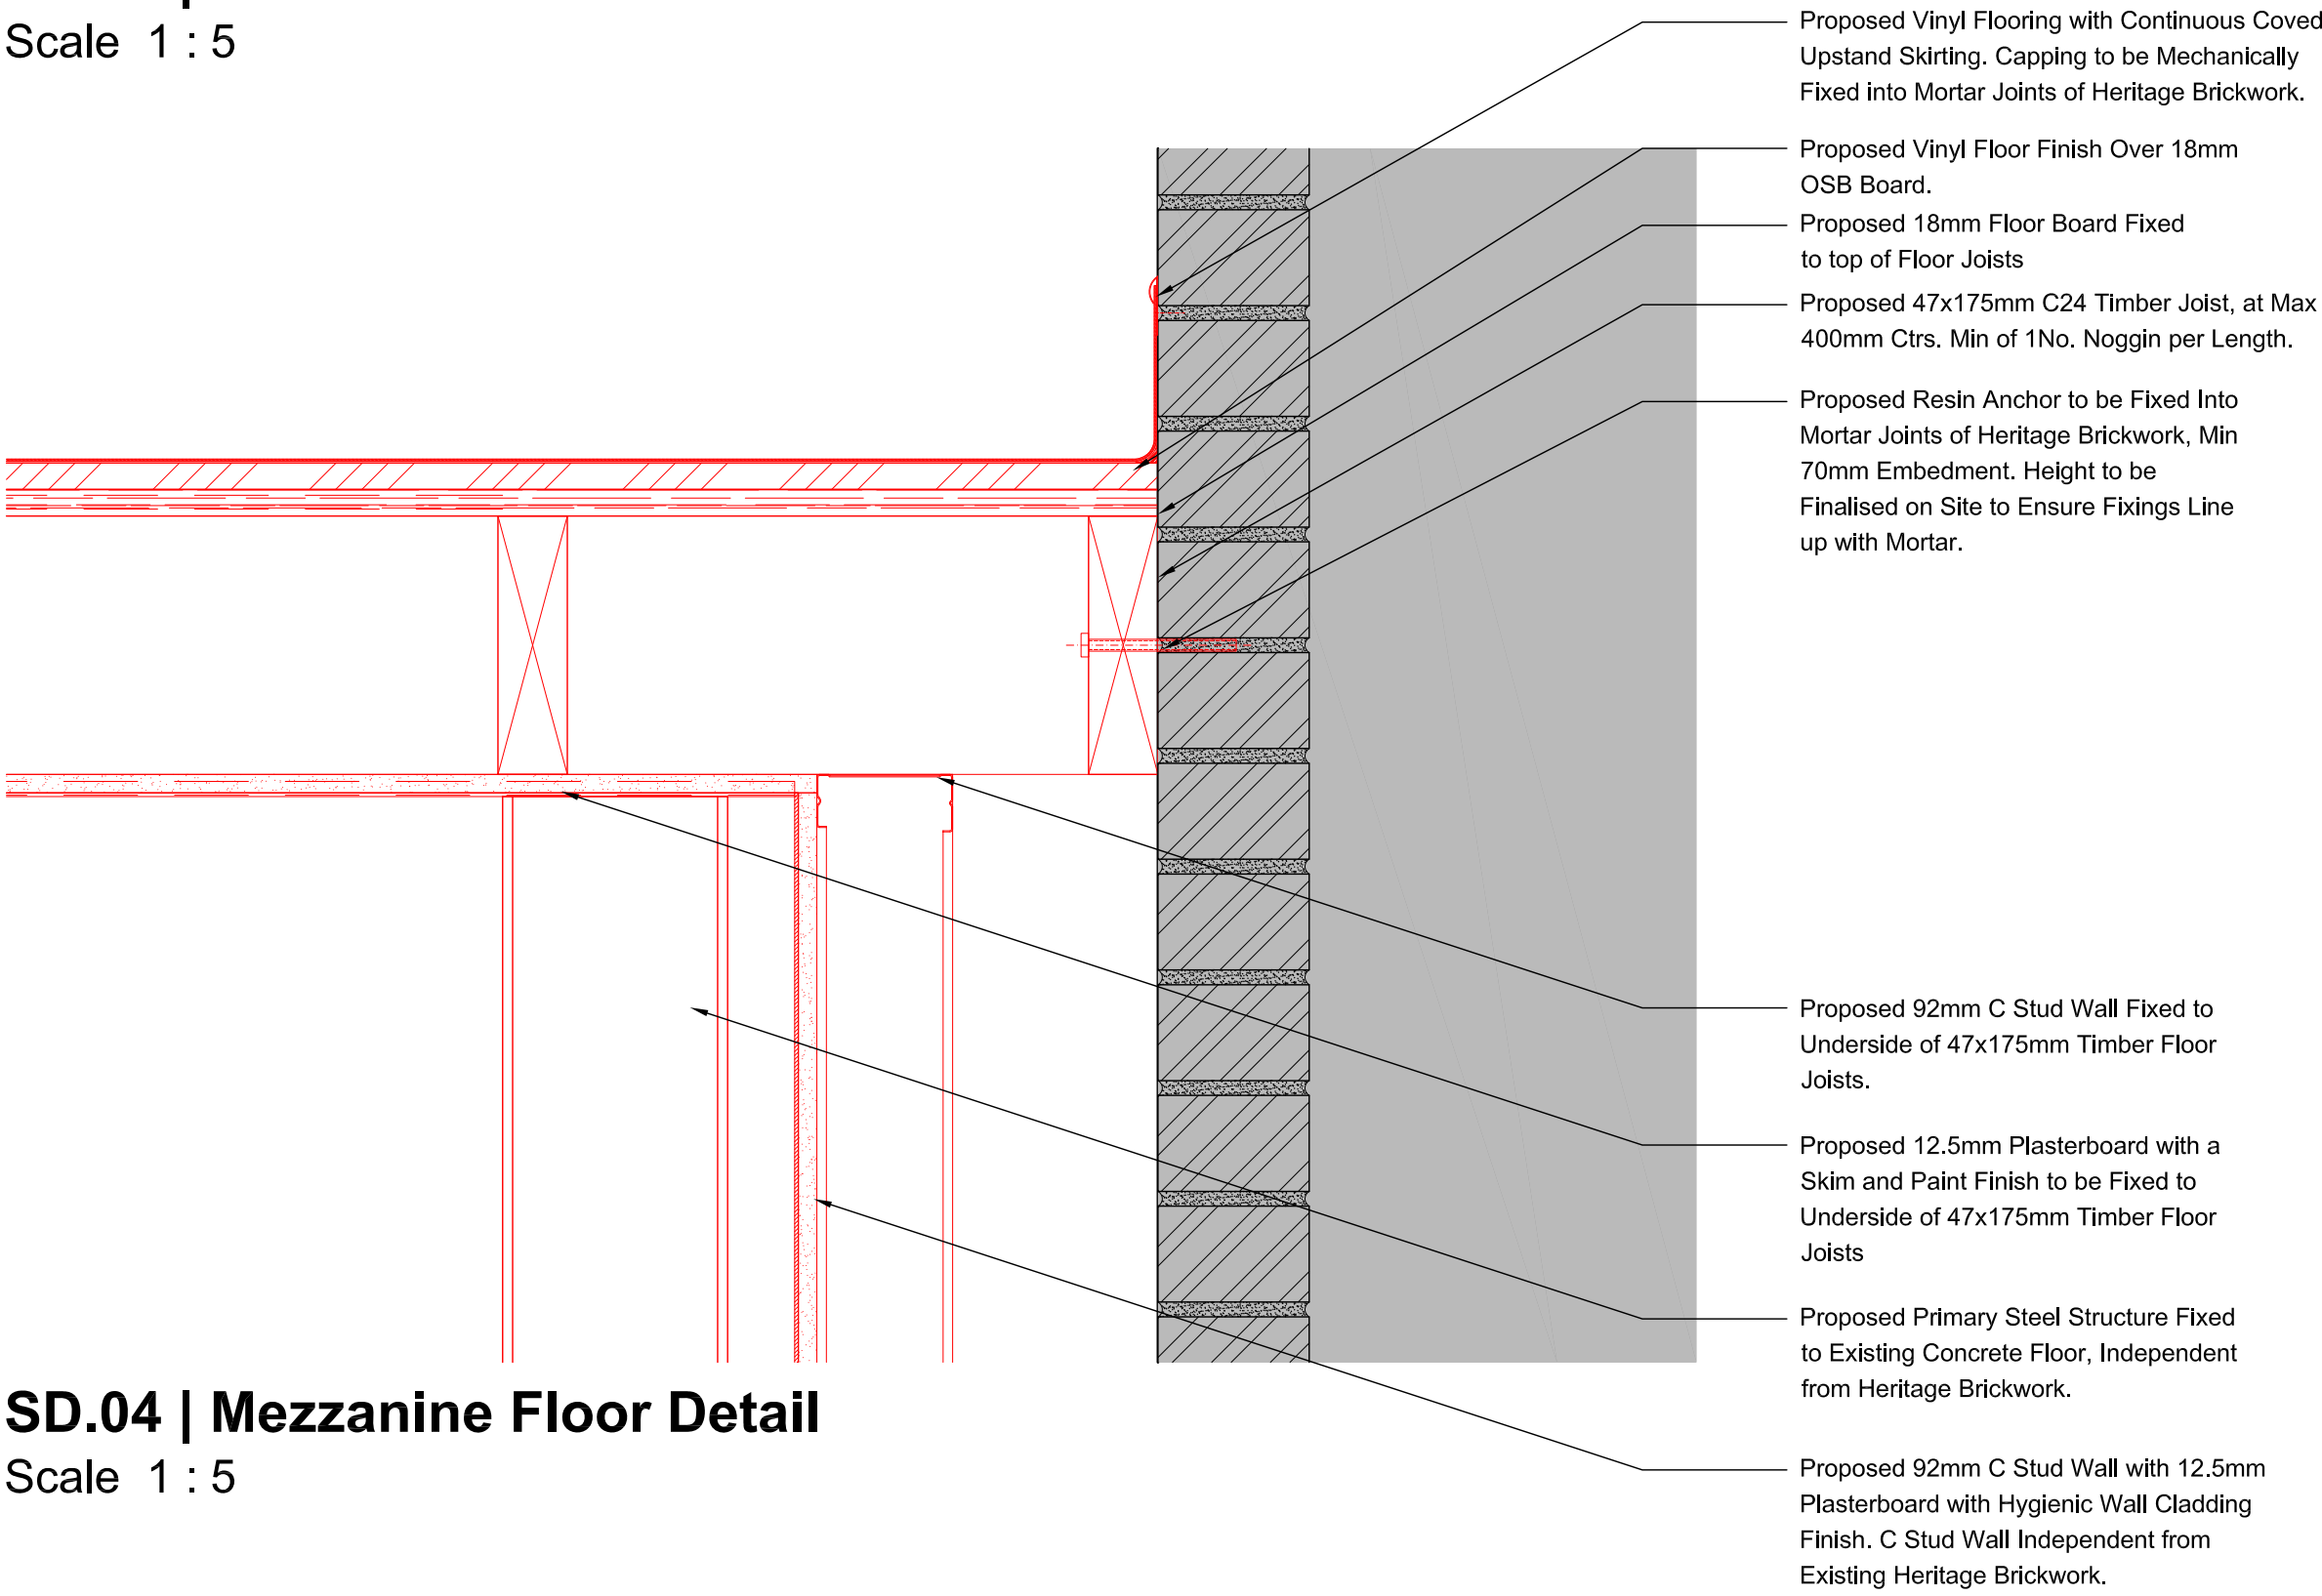


SD.04 | Mezzanine Floor Detail
Scale 1 : 5

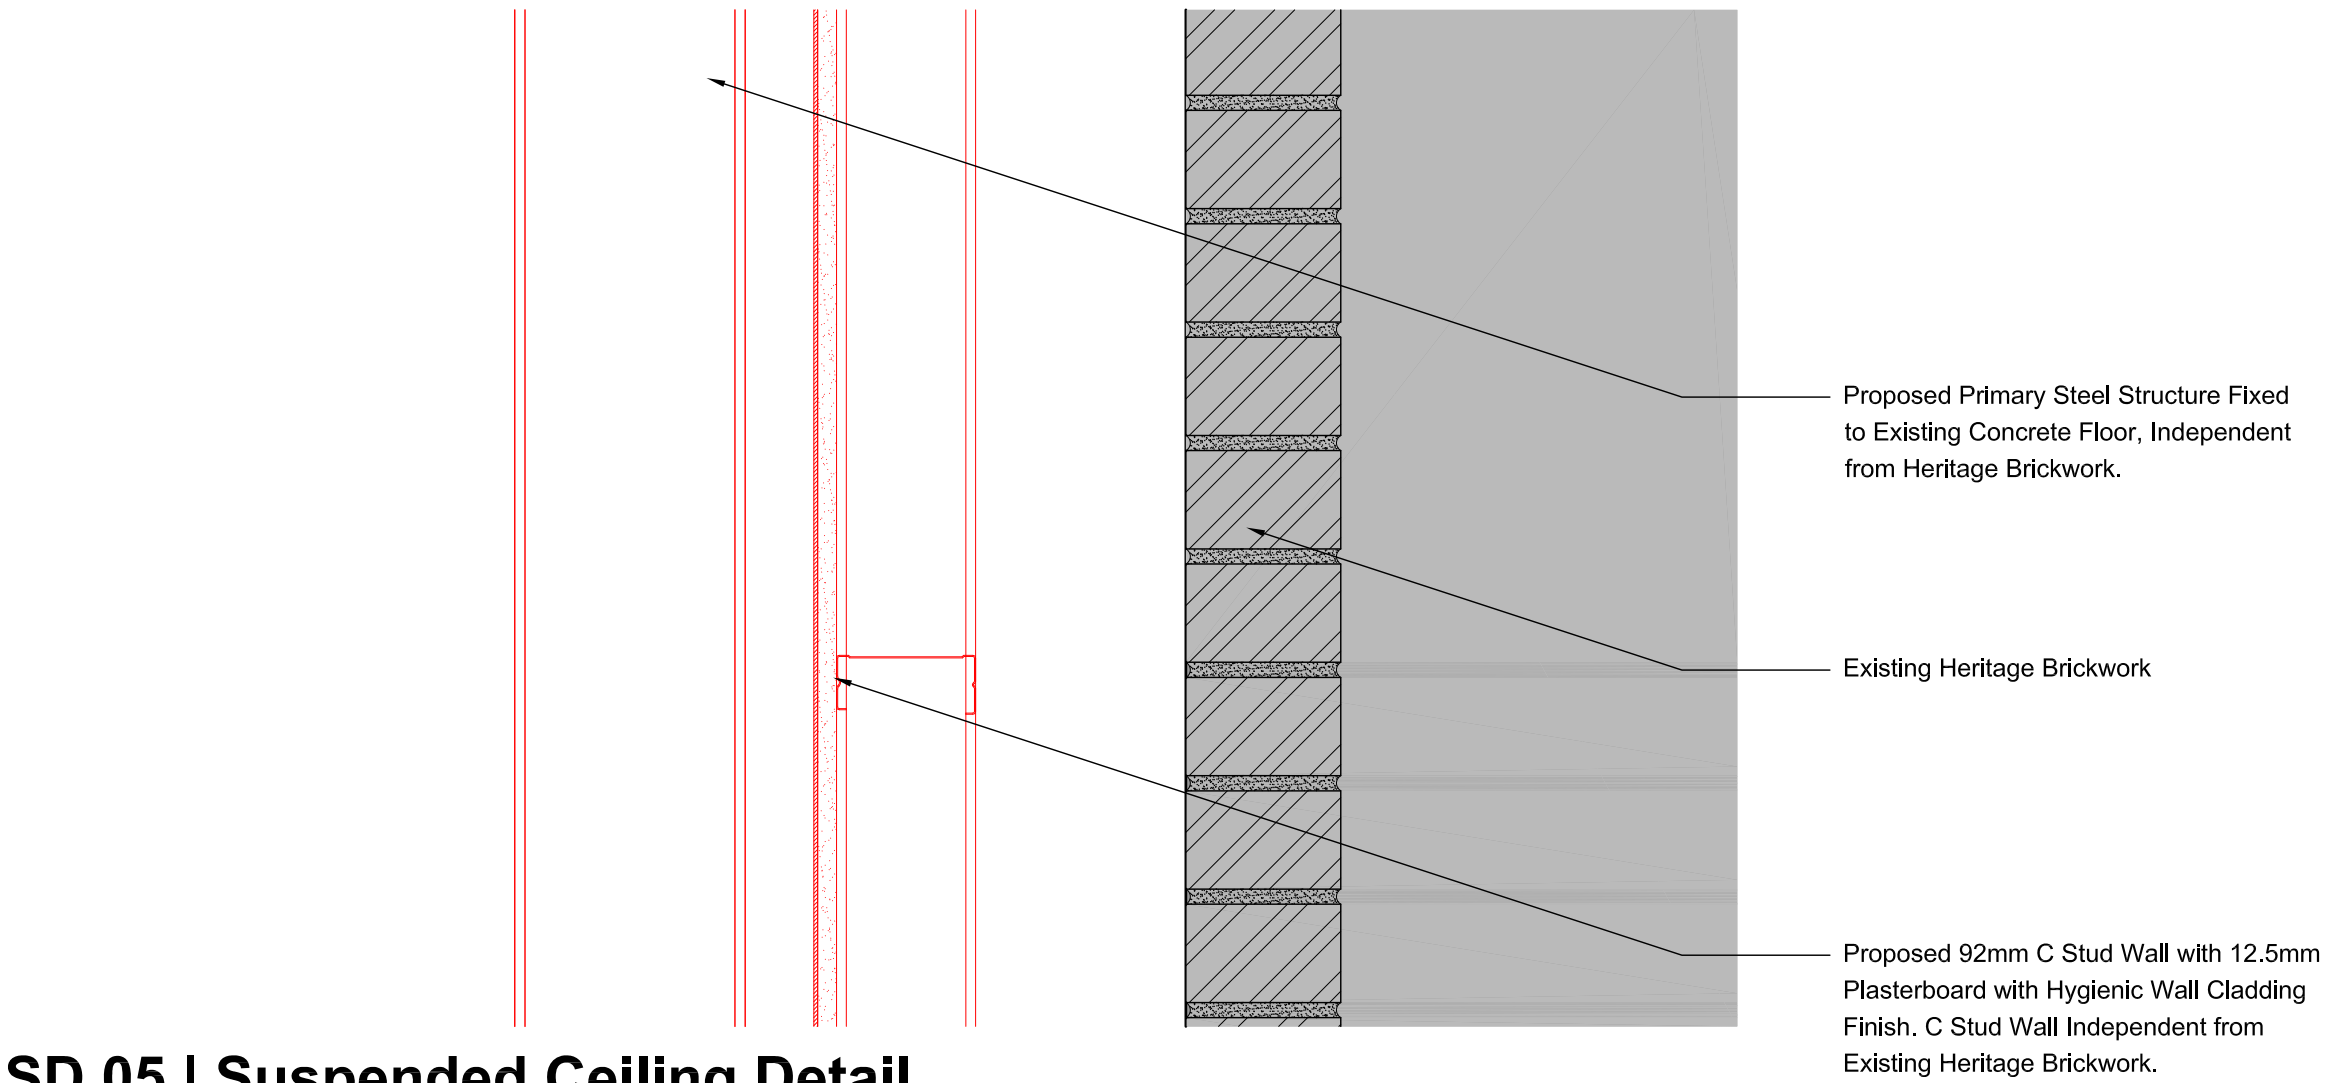

SD.05 | Suspended Ceiling Detail
Scale 1 : 5

©
DO NOT SCALE. Use figured dimensions only. Contractor is to check all dimensions before commencement of works. This drawing is copyright. This data to be used as and for only - not as live data. This drawing must only be used for the purpose for which it is supplied.

DETAIL LOCATION KEY (1:250 @ A1):

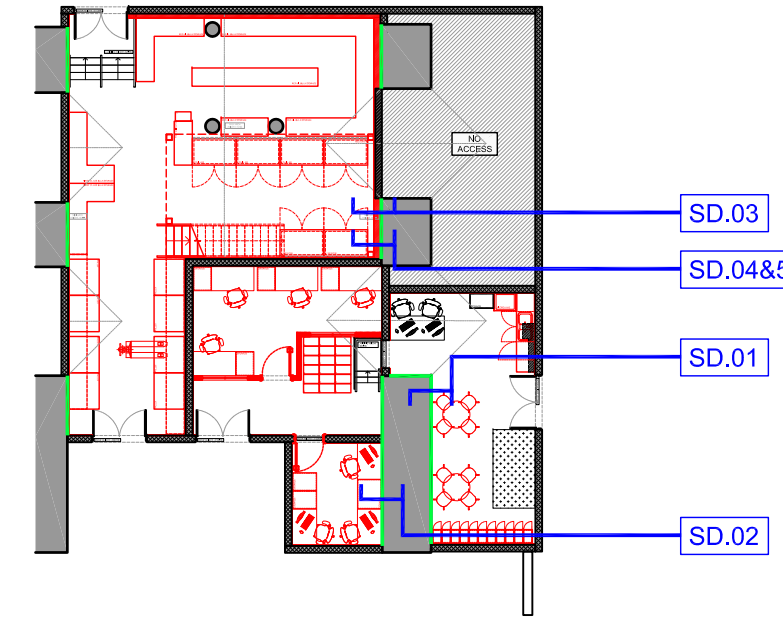

— | Detail Location
— | Heritage Fabric

NOTES:
SD.01 & SD.02 | As the suspended ceiling structure details demonstrate, all Timber Support Joists are fixed to the Heritage Brickwork Walls with Resin Anchors that are fixing into mortar joints. This will have minimal impact on the Heritage Brickwork. In addition, the suspended ceiling trim will have its height finalised on site to ensure its fixing point lines up with the mortar of the existing Heritage Fabric.
SD.03, SD.04 & SD.05 | As shown in the details, the primary steel structure and stud wall below mezzanine floor level remain independent from the Heritage Brickwork. The mezzanine floor joists are supported by the steel superstructure, and are only fixed into the Heritage Fabric in one location; again fixing into the mortar joints with resin anchors to minimise any impact on the Heritage Fabric.

Please Note: Drawing contains information pertaining to the discharge of Condition 3 (Application No.:144137/LO/2025): 'Notwithstanding the details submitted with the application, prior to the commencement of works details of jointing and fixing details between all component materials of the suspended ceiling and mezzanine shall be submitted to and approved in writing by the Local Planning Authority.'

/	16/02/26	SJ	LISTED BUILDING CONSENT	AF	RS
no.	date	by	revision details	Ckd	App

S T R A L A | architects
3rd Floor, 9 Stevenson Square
Northern Quarter, Manchester, M1 1DB
Tel: 0161 236 5866
E: office@strazarch.co.uk



project
ELR: CMP2. MILEAGE: 188m 70ch. OS Ref: SJ847978
PICCADILLY RAILWAY STATION

drawing status
LISTED BUILDING CONSENT

drawing title
PROPOSED FIXING DETAILS

drawn by	date	checked by	date
SJ	16/02/26	AF	16/02/26

Network Rail dwg no.	scale	sh1 size
	1:5	A1

consultant dwg no.	revision no.
3419-LBC-108	/