This drawing is protected by copyright and remains the property of BWP Limited. Reproduction, in whole or in part, is prohibited without prior written consent. Do not scale this drawing. It is crucial that this drawing is reviewed alongside all associated specifications and schedules of work to ensure completeness. All dimensions and levels must be verified on-site, and any discrepancies should be reported to BWP Limited before commencing work or preparing site drawings.

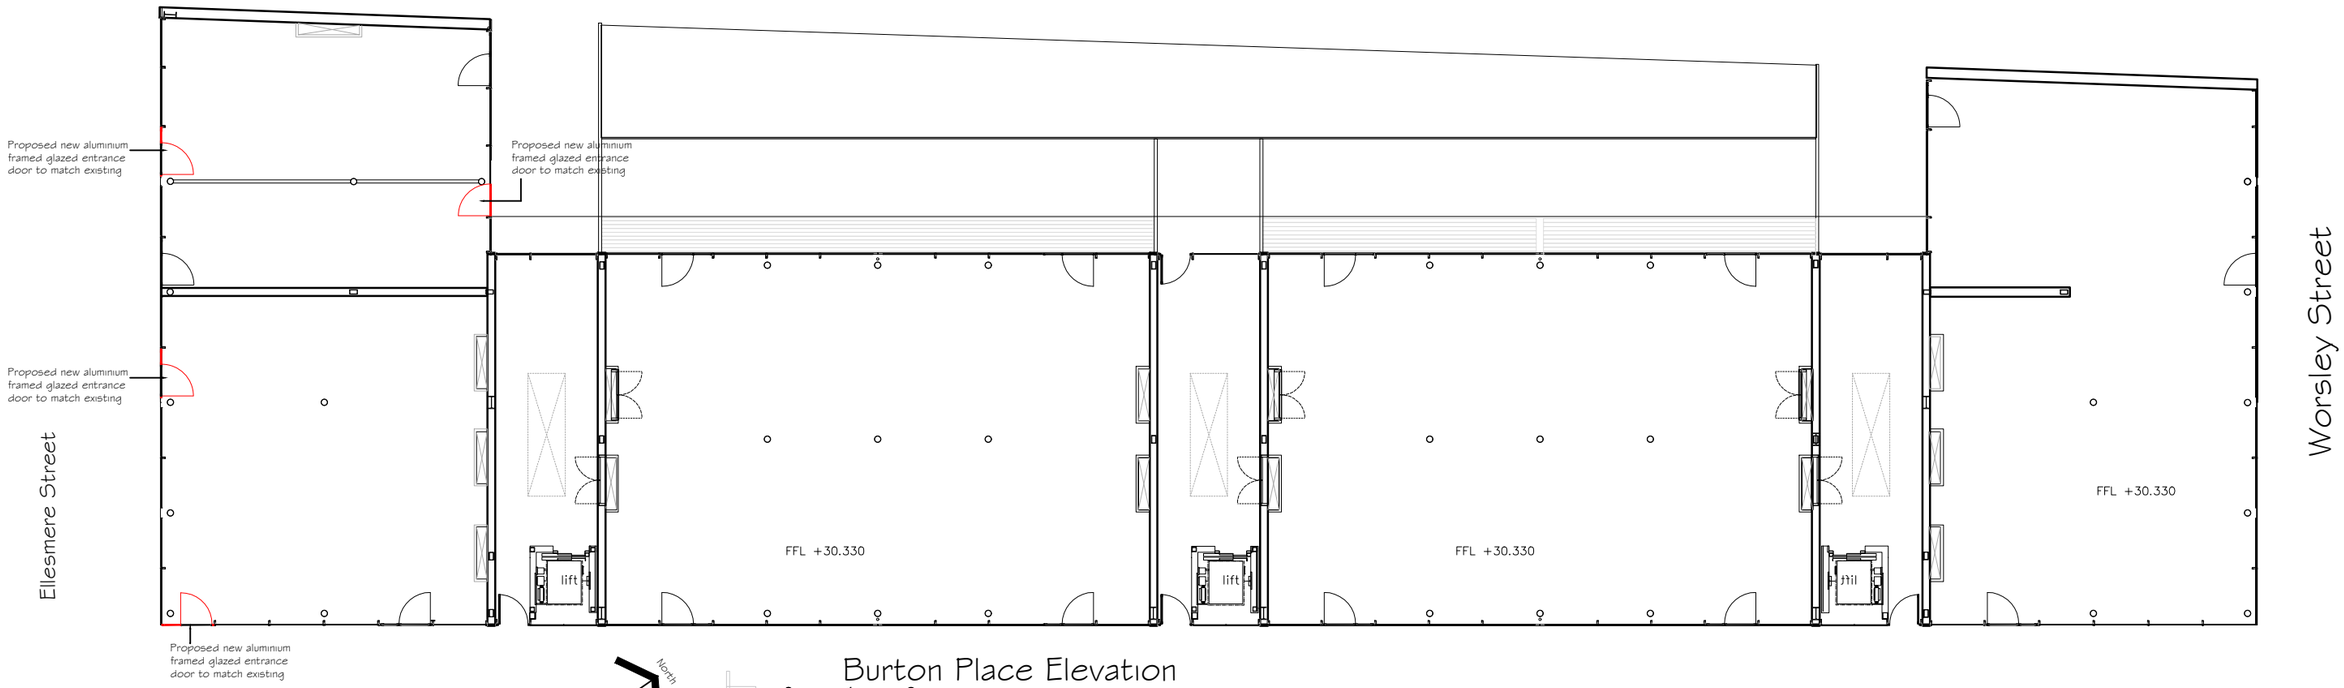

Proposed Ground Floor Plan

Burton Place Elevation

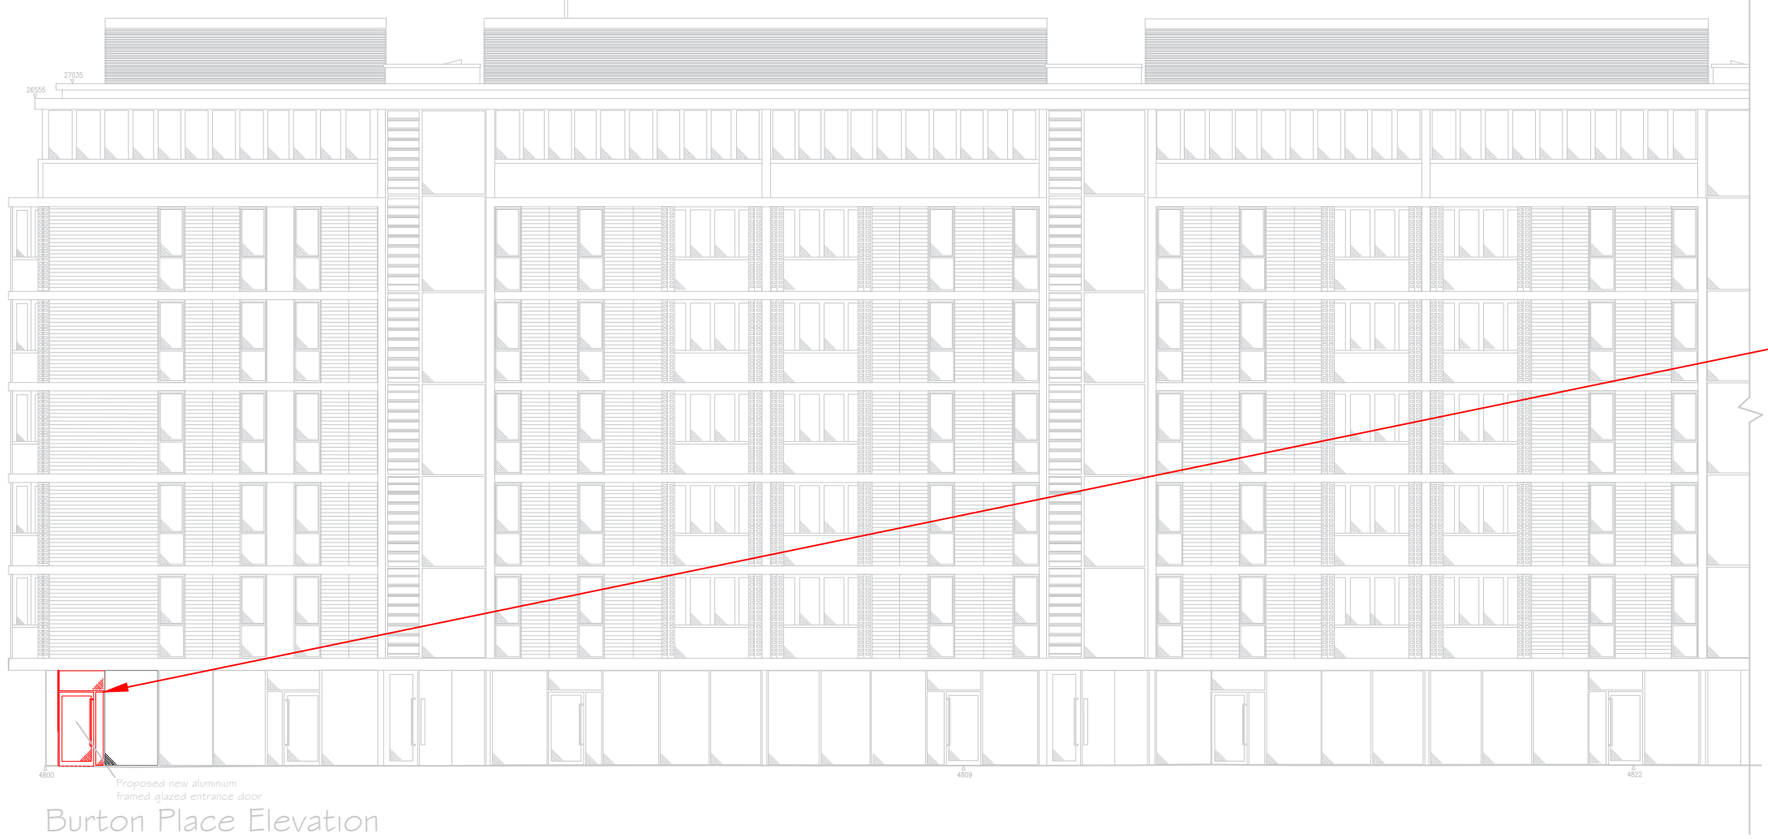

Burton Place Elevation

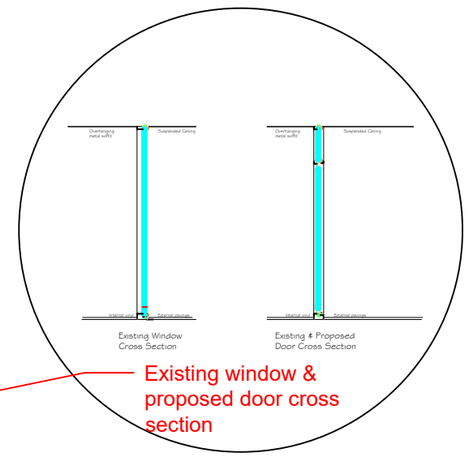

REV	DESCRIPTION	DATE	INITIAL
A	DESCRIPTION	08/07/2025	HCM

STAGE: PLANNING

PROJECT: 1 & 2 Burton Place
Proposed New Entrance

TITLE: Proposed Layout Plan,
Burton Place Elevation & Cross Sections

DRAWN: AL	CHECKED: DB
DATE: JAN 26	SCALE @ A3: 1:200 & 1:100
DRAWING NO: 4010E02	REV:

Liverpool | Manchester | London | Telephone +44(0)161 236 8133

www.bwpconsultants.co.uk