Abraham Moss Community School

AGP

Scale: 1:50

0 1 2 3 4 5m

CONSULTANTS
Surfacing Standards LTD
Office 2, Empingham House,
Ayston Road, Uppingham, LE15 9NY
01536 400 012

1. DO NOT SCALE FROM DRAWING UNLESS FOR PLANNING PURPOSES ONLY. ALL DIMENSIONS TO BE CHECKED ON SITE PRIOR TO COMMENCEMENT OF WORKS.
2. THIS DRAWING IS COPYRIGHT TO SURFACING STANDARDS LTD
3. ALL PERSONNEL SHOULD BE AWARE OF THE HEALTH AND SAFETY PLAN WHICH IS RETAINED IN THE SITE MANAGERS OFFICE.

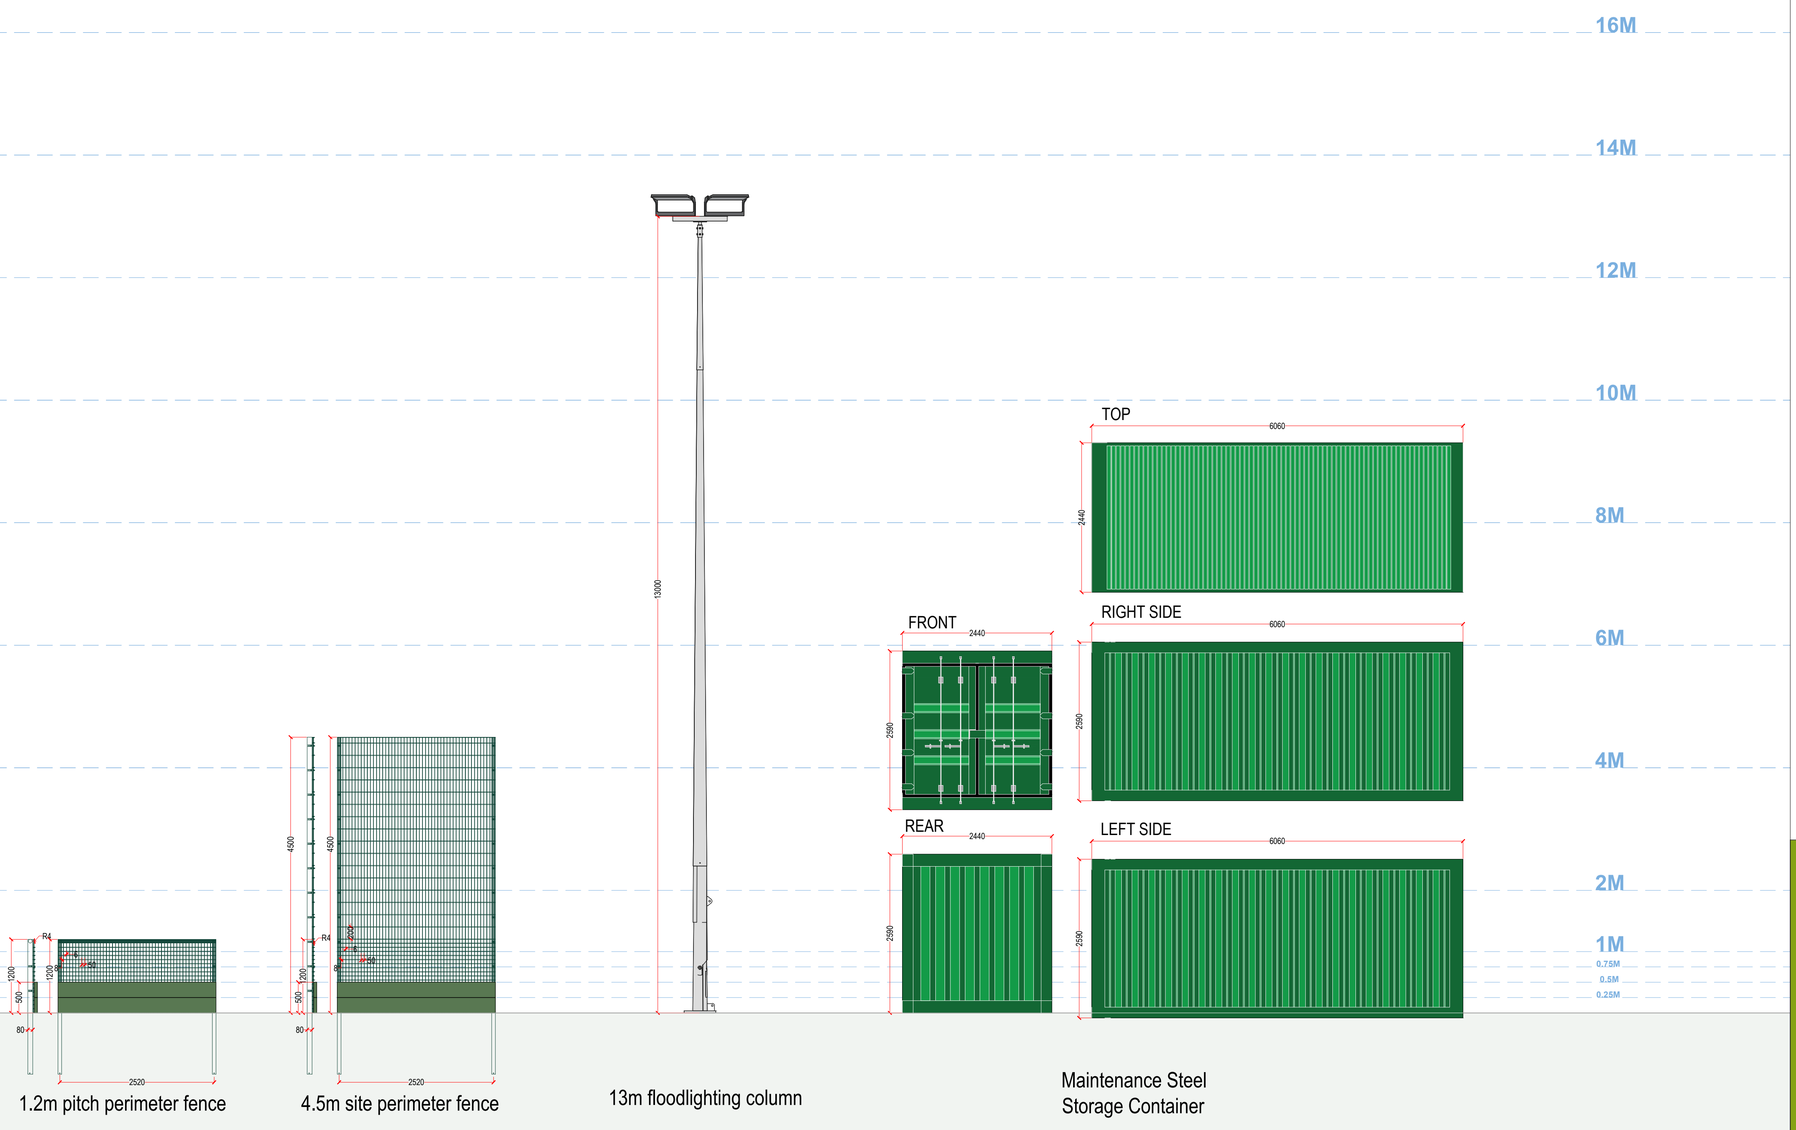

1.2m pitch perimeter fence

4.5m site perimeter fence

13m floodlighting column

Maintenance Steel Storage Container

N

REV	DESCRIPTION	REV	CK	DATE
00	PLANNING ISSUE	LS	OP	18.02.26

Surfacing Standards Limited
SPORTS PITCH CONSULTANTS

AUTHOR
LS

TITLE
Abraham Moss Community School
AGP
Proposed Elevation

PROJECT	SCALE	SIZE
G-234439	1:50	A1

DRAWING No	REVISION
06	00