



© Arqiva
All rights reserved. No part of this publication may be reproduced, stored in a retrieval system or transmitted in any form or by any means (Electronic, Mechanical, Photocopying, Recording or otherwise), without the prior written consent of the Company.

NOTES

BASED UPON ORDNANCE SURVEY DIGITAL DATA WITH THE PERMISSION OF THE CONTROLLER OF HIS MAJESTY'S STATIONERY OFFICE, © CROWN COPYRIGHT. LICENCE NO. 100038864

O.S. LANDRANGER MAP No. 109

PROJECT:			
PROJECT:			
PROJECT:			
PROJECT:			
PROJECT: 12294188			
1 LOCATION PLAN	23/02/26	JHF	AD
ISS	REVISION	DATE	DRN APP

arqiva

Crawley Court, Winchester, Hampshire, SO21 2QA
cad.services@arqiva.com


SITE No. 325807
YARBURGH ST SW
YARBURGH STREET
WHALLEY RANGE
MANCHESTER
GREATER MANCHESTER
M16 7FJ

NGR SJ 83058 95248
OS GRID 383058 395248

TITLE
LOCATION PLAN

SCALE	AS SHOWN	
DRAWN	JHF	22/12/25
APPROVED	AD	23/02/26

DRAWING No.	SHEET 1 OF 1	REV.
325807-00-004-ML001		1

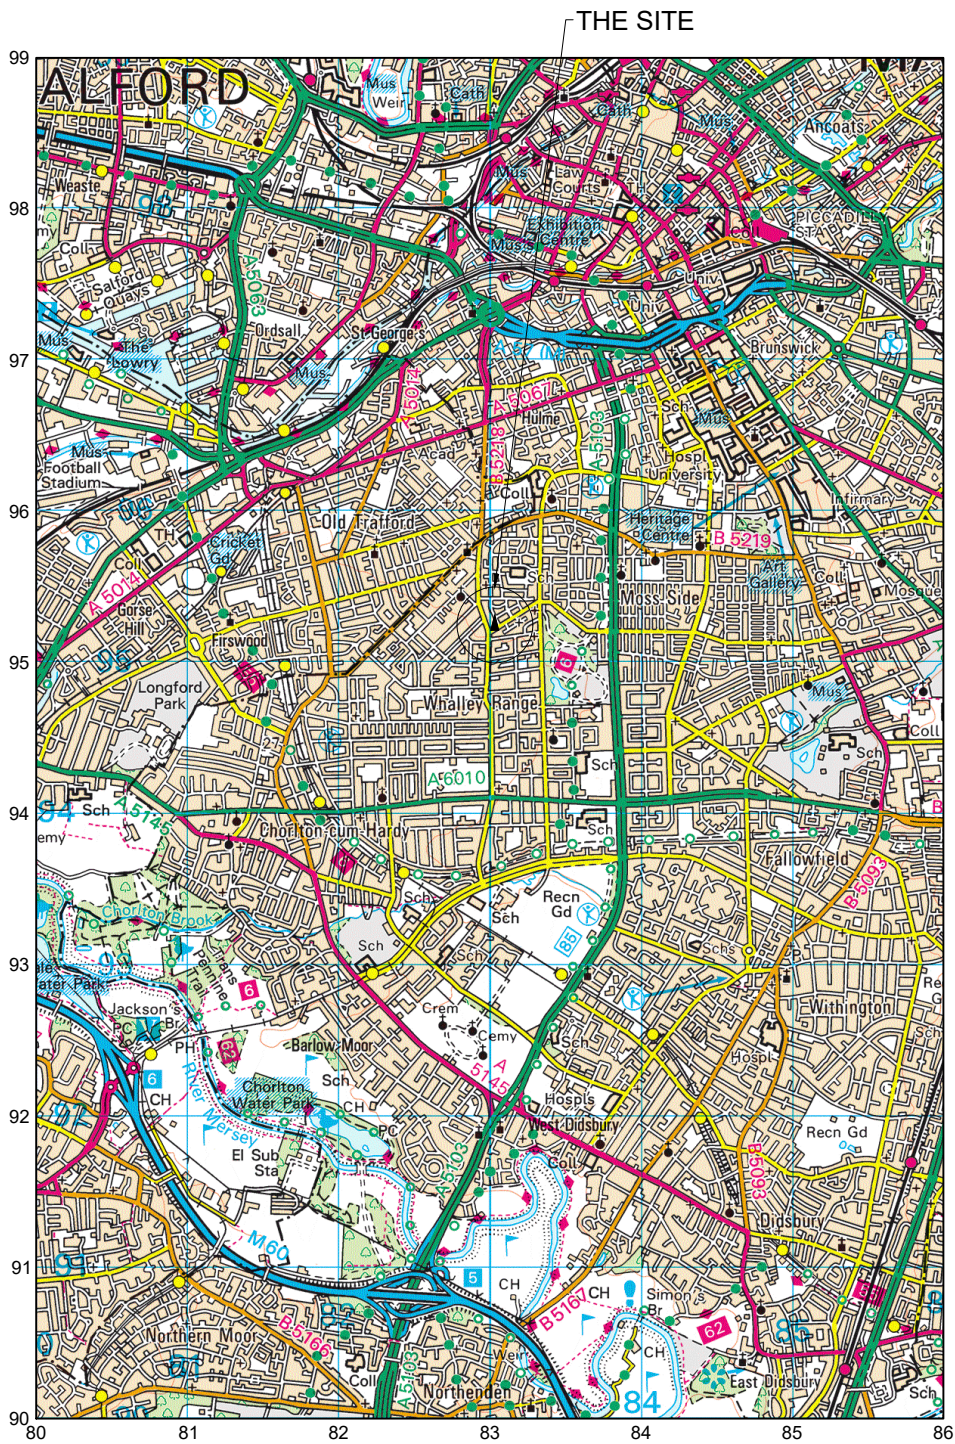

LOCATION PLAN
SCALE 1:50,000



LOCATION PLAN
SCALE 1:1250