


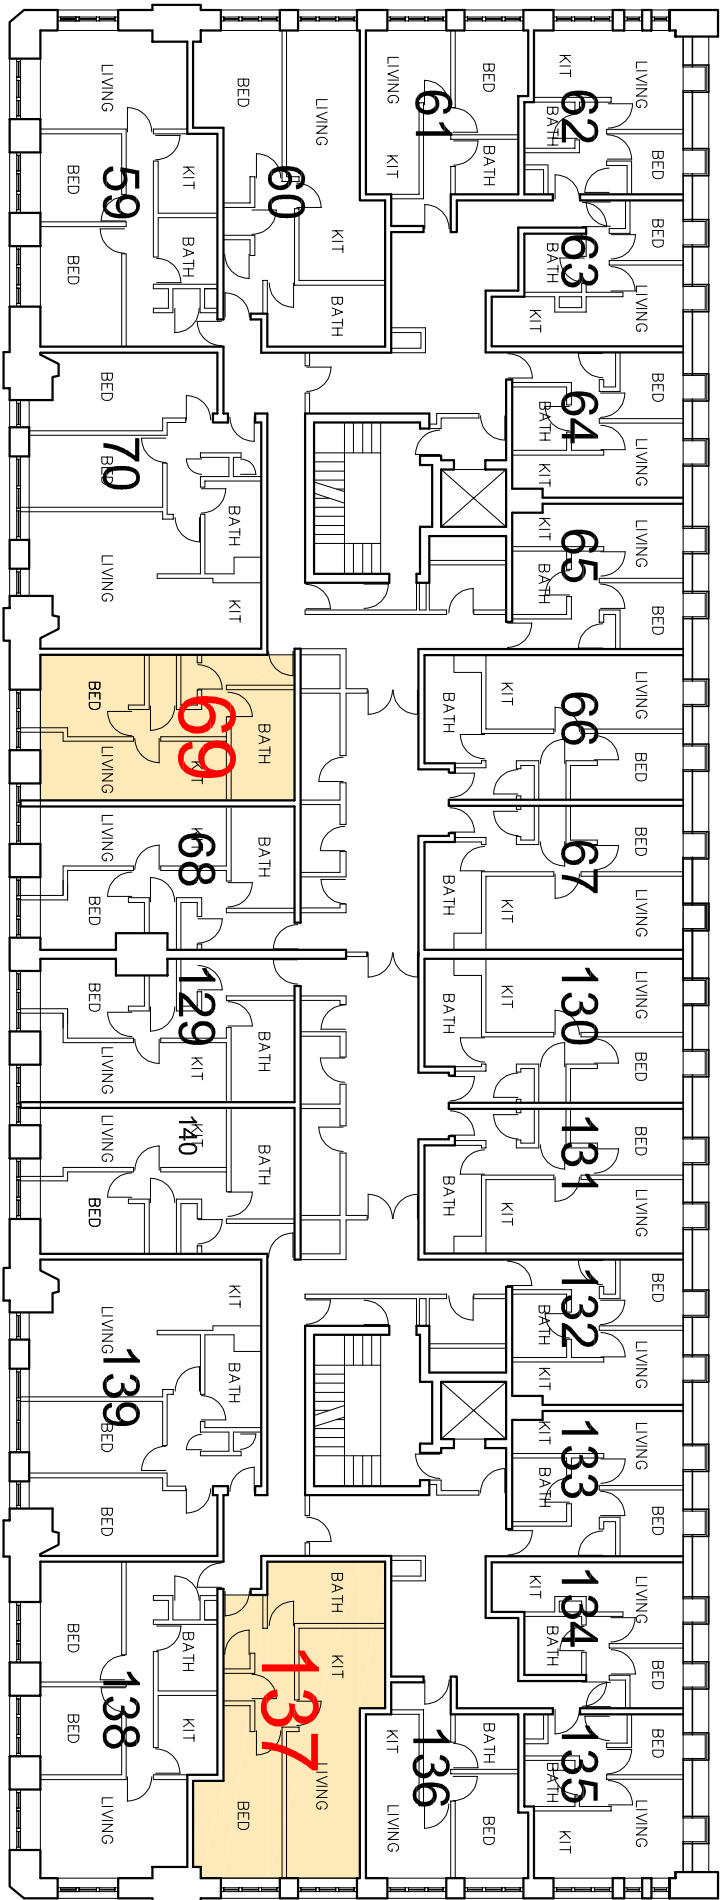

6th FLOOR

NOTES

A3

PLANS DRAWN FROM RECORD DRAWINGS
NOT FROM SURVEY
DO NOT SCALE

rev	date	by	description
-----	------	----	-------------

contract

NEW SECONDARY GLAZING
INDIA HOUSE
WHITWORTH STREET
MANCHESTER

client			
THE GUINNESS PARTNERSHIP			
dwg no.	rev.	date	
7604/ 04		AUG 25	
scales		drawn	checked
1/ 250 @ A3		RW	
subject			
SIXTH FLOOR EXISTING PLANS			

