


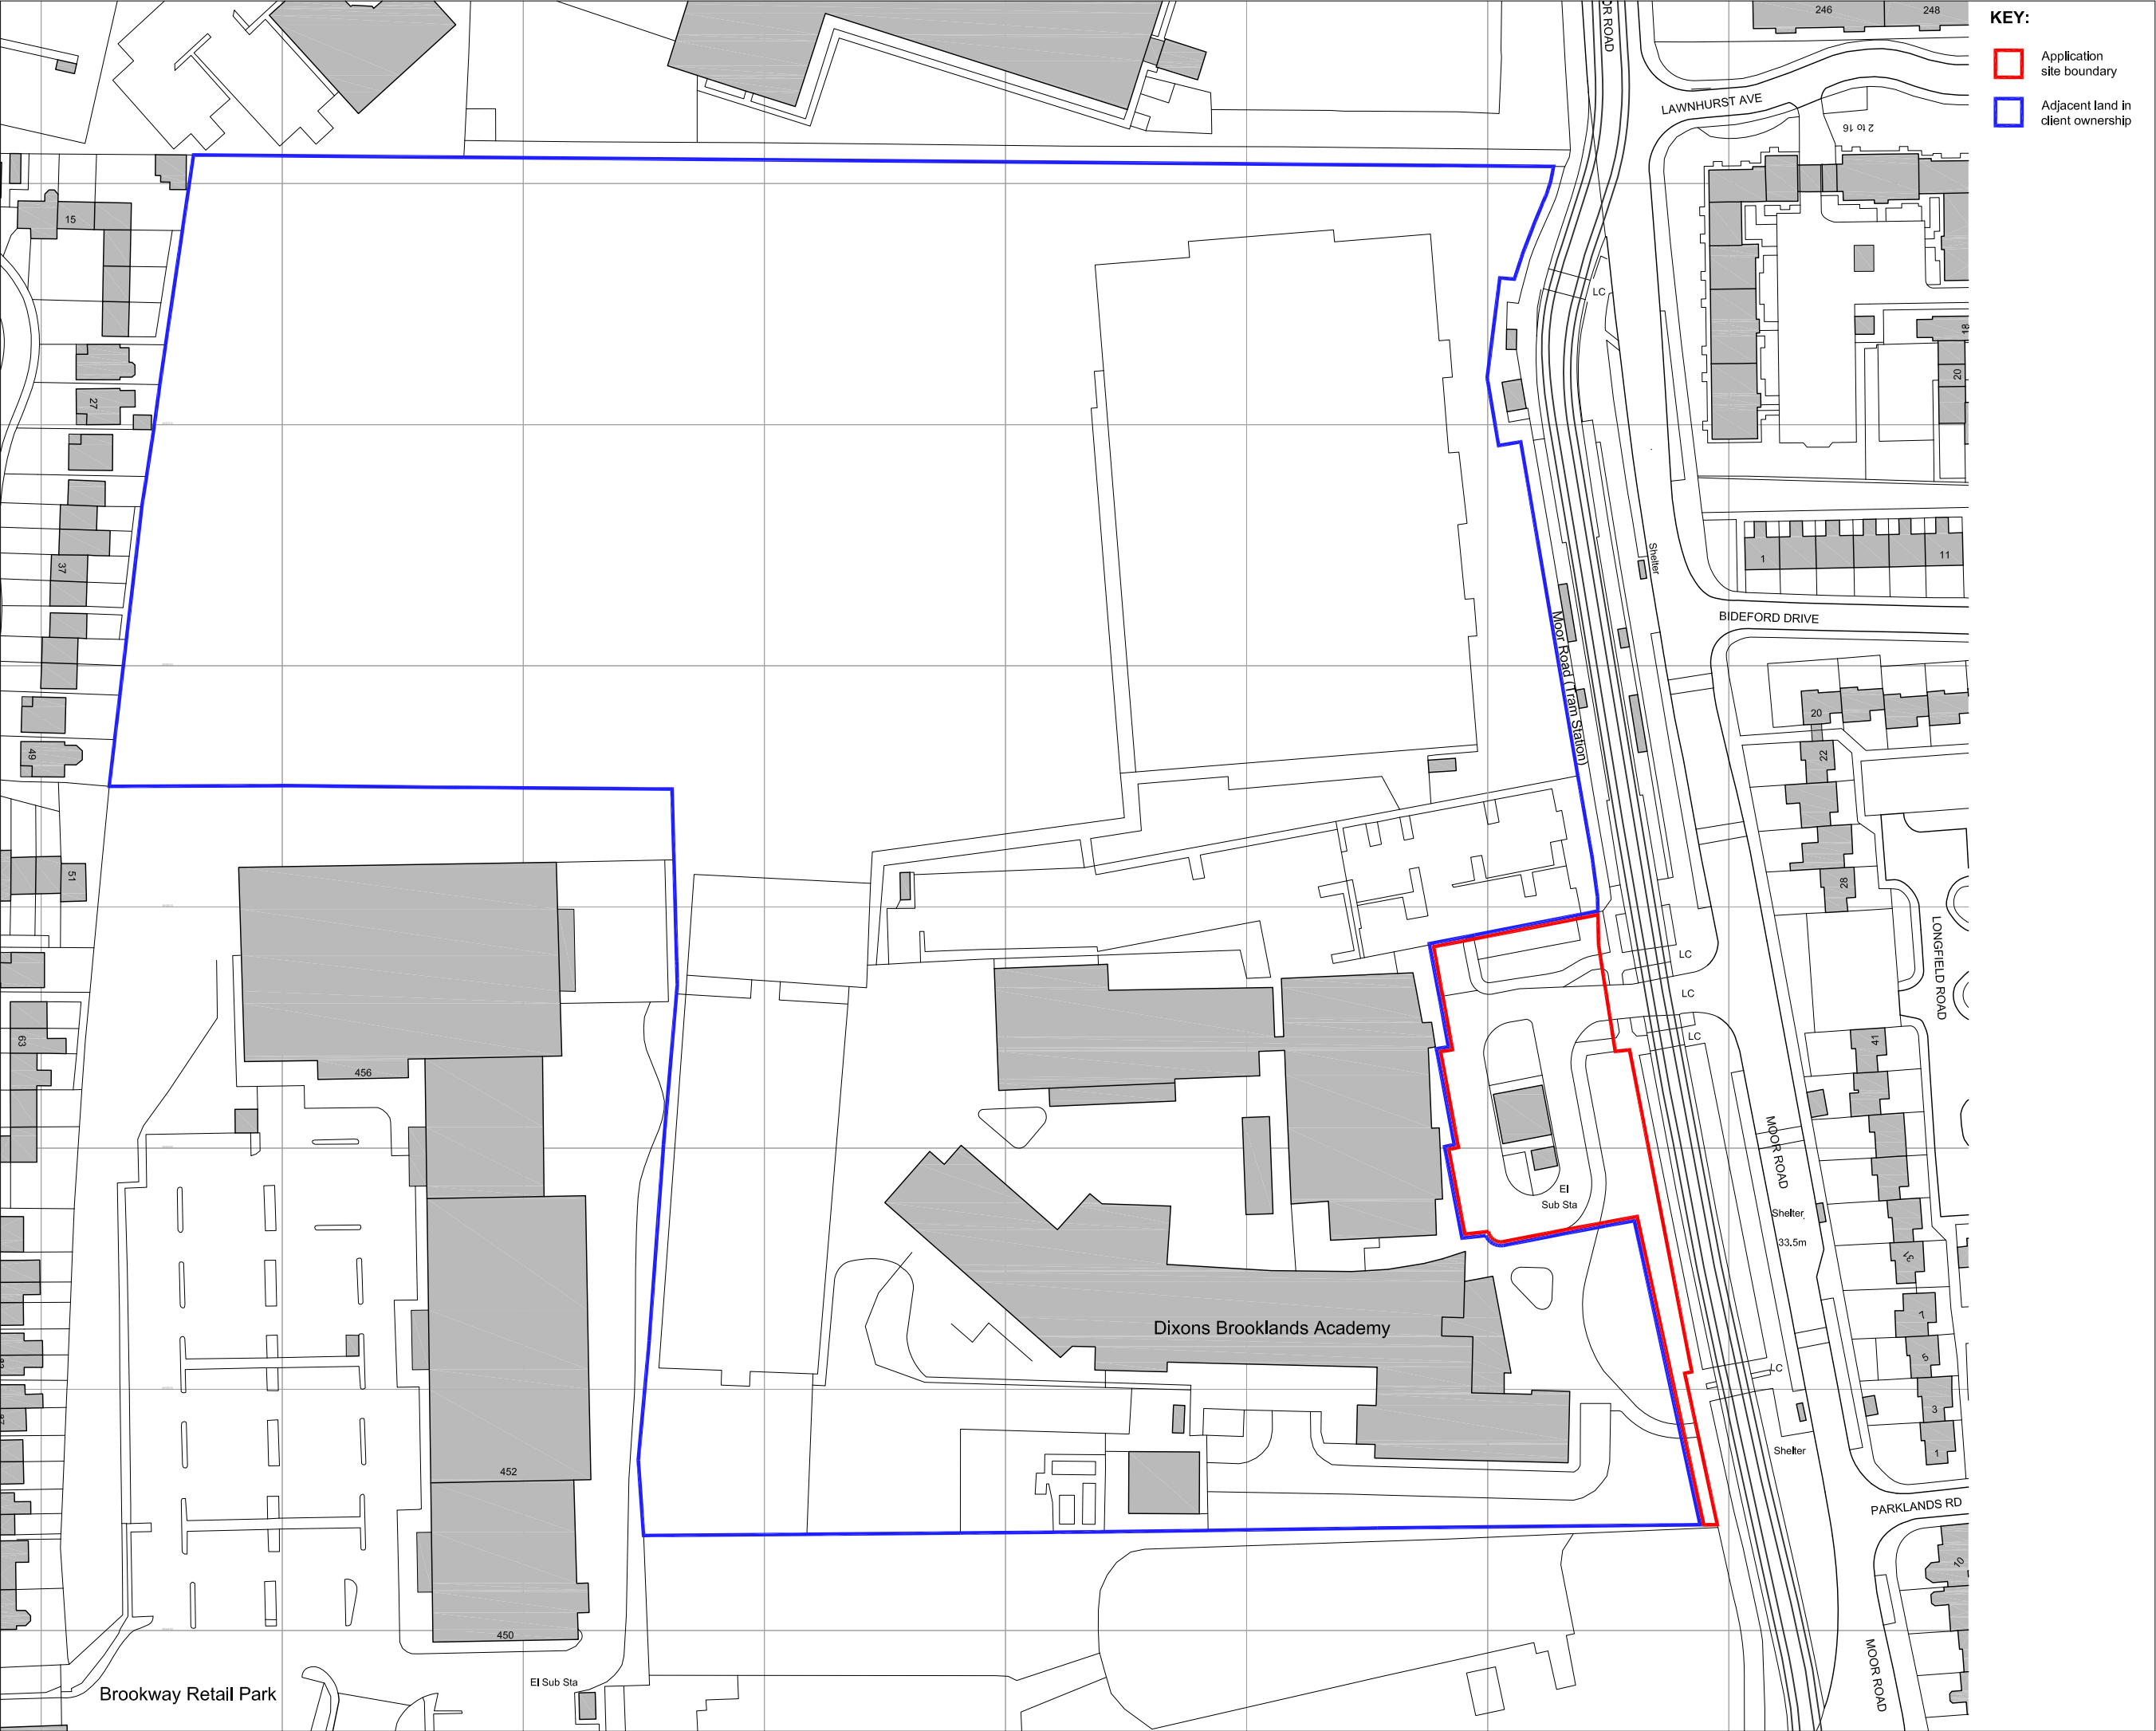

- KEY:**
- Application site boundary
 - Adjacent land in client ownership

COPYRIGHT RESERVED:
The Contractor shall verify and be responsible for all dimensions. DO NOT scale the drawing - any errors or omissions shall be reported to Seven Architecture without delay. The Copyrights to all designs and drawings are the property of Seven Architecture. Reproduction or use for any purpose other than that authorised by Seven Architecture is forbidden.

GENERAL NOTES:

- For the purposes of construction the drawing must not be scaled and only written or calculated dimensions
- Any queries or doubts, drawing error or divergences should be referred to the originator.
- All dimensions to be checked on site.
- All architectural drawings are to be read in conjunction with the relevant architectural specifications and outline specification sheets.
- All the details and setting-out drawings to be read in conjunction with the relevant consultants and subcontractor drawings.

REV:	DESCRIPTION:	DATE:	DRAWN:	CHECK:
P01	PLANNING ISSUE	05/11/25	SL	IC

DRAWING SCALE: 1:1250 @ A3

N
0 50m

KEY PLAN (NTS):

CLIENT:
DIXONS ACADEMIES TRUST

PROJECT TITLE:	PROJECT NO:
Dixons Brooklands Academy	20901

DRAWING TITLE:
Site Location Plan

DRAWING NO:

PROJECT	ORIGIN	ZONE	LEVEL	TYPE	ROLE	NO.#	REVISION
DBA	SEV	XX	XX	DR	A	01000	P01

SUITABILITY DESCRIPTION (S2) Suitable for Information

REVISION DESCRIPTION INFORMATION

seven.
SEVENARCHITECTURE.CO.UK Studios at:

Unit: 1.3 Wauk Mill	Clarendon House	Y Neuadd Lwyd
51 Bengal St	Victoria Avenue	Dolwyddelan
MANCHESTER	MARROGATE	CONWY
M4 6LN	HG1 1JD	LL25 0SJ
t: 0161 236 5655	t: 01423 709 807	t: 01286 875120