
NOTES

ALL DIMENSIONS TO BE CHECKED ON SITE PRIOR TO ANY MANUFACTURING OR FABRICATION AND ANY ANOMALIES TO BE BROUGHT TO THE ATTENTION OF THE ARCHITECT.

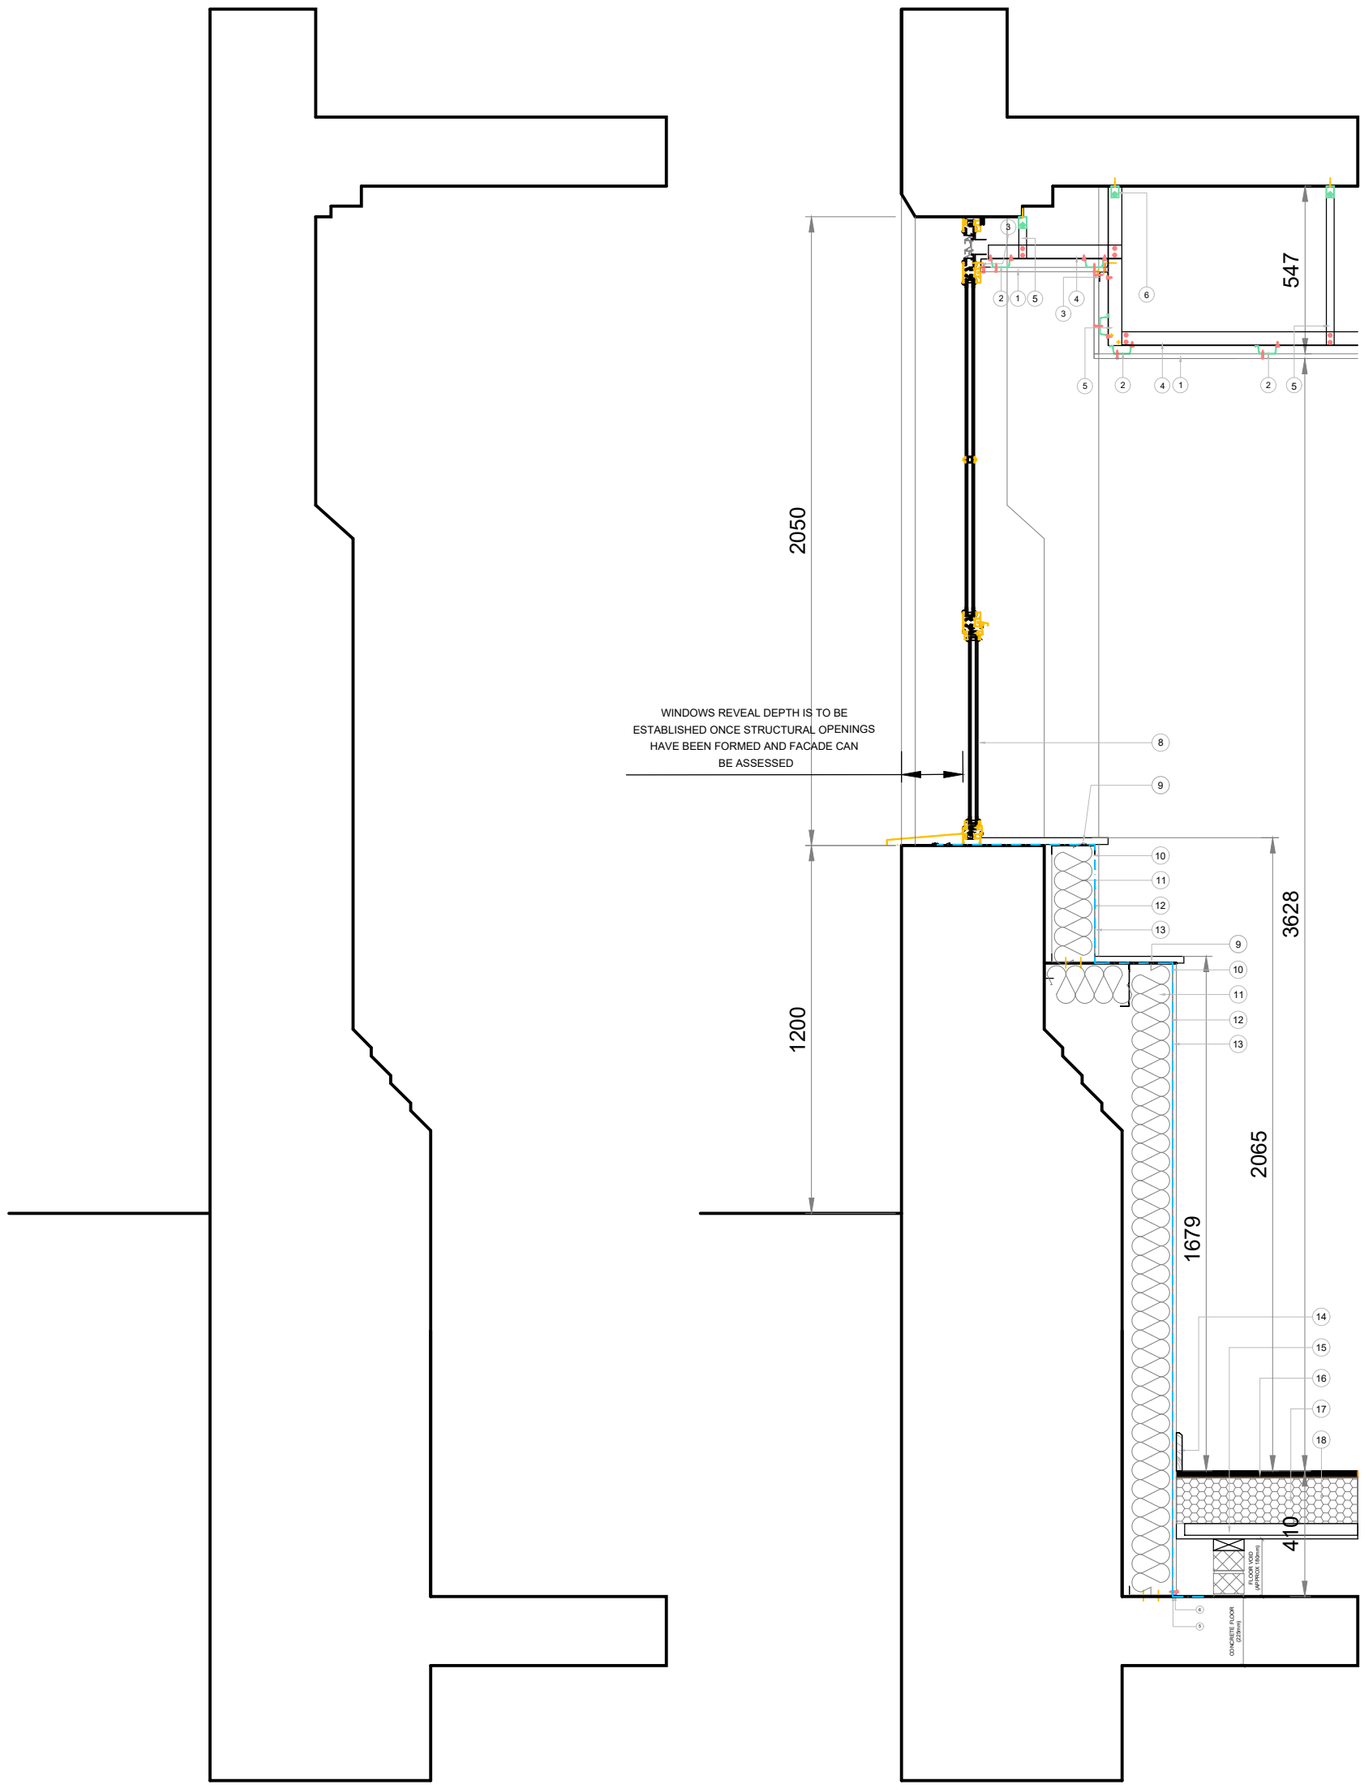

EXISTING SECTION

PROPOSED SECTION

1 ONE LAYER GYPROC PLASTERBOARD FIXED WITH SUITABLE BRITISH GYPSUM SCREWS AT 230MM CENTRES IN FIELD OF BOARD AND 150MM CENTRES AT BOARD ENDS

2 GYPFRAME MF5 CEILING SECTIONS AT SPECIFIED CENTRES FIXED TO EACH MF7 WITH TWO SUITABLE BRITISH GYPSUM WAFER HEAD SCREWS OR MF9 CONNECTING CLIP

3 GYPFRAME MF6 PERIMETER CHANNEL SUITABLY FIXED TO WALL AT 600MM CENTRES

4 GYPFRAME MF7 PRIMARY SUPPORT CHANNELS AT 1200MM CENTRES

5 GYPFRAME MF8 STRAP HANGER OR FEA1 STEEL ANGLE HANGERS AT 1200MM CENTRES FIXED TO MF7 WITH TWO SUITABLE BRITISH GYPSUM WAFER HEAD SCREWS

6 GYPFRAME MF12 SOFFIT CLEAT FIXED TO HANGER WITH MF11 NUT AND BOLT AND SUITABLY FIXED TO SOFFIT

7 GYPROC SEALANT FOR OPTIMUM SOUND INSULATION

8 POWDER COATED ALUMINIUM WINDOWS (RAL 7016)

9 MDF Primed Window Board

10 140mm BG GYPFRAME 146 80 I STUD

11 140mm KNAUF FRAMEBAT 32

12 VCL LAYER

13 12.5mm GYPROC WALLBOARD BOARD FIXED WITH SUITABLE BRITISH GYPSUM SCREWS AT 300MM CENTRES (200MM CENTRES AT EXTERNAL ANGLES)


14 INDICATIVE SKIRTING BOARD

15 25x38mm TILING BATTENS FOR INSULATION SUPPORT

16 22mm P5 CHIPBOARD FLOORING

17 150mm CELOTEX XR4000M BETWEEN JOISTS

18 SW FLOOR JOISTS SIZED IN ACCORDANCE WITH SE DETAILS

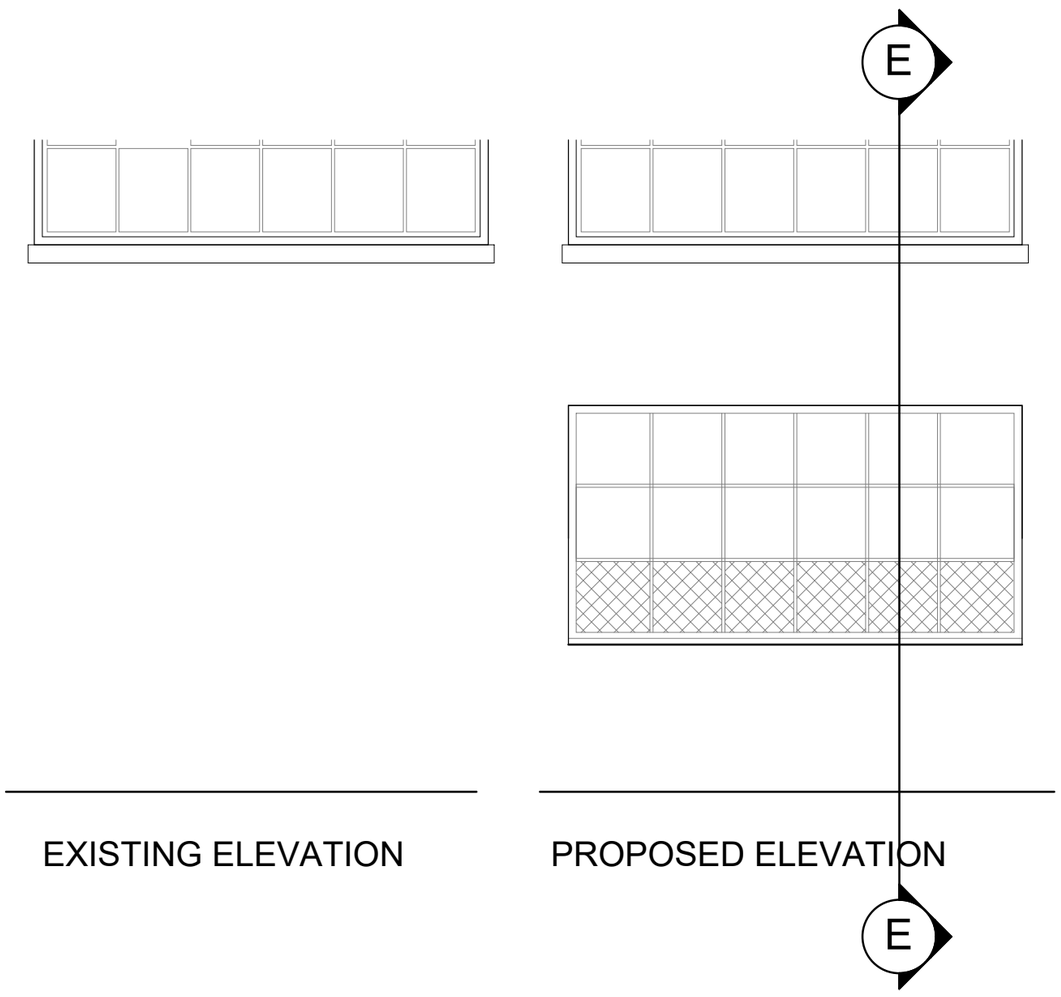

EXISTING ELEVATION

PROPOSED ELEVATION

0 1m
SCALE 1:20

0 1 2m
SCALE 1:50

REV	AMENDMENTS	BY	DATE
A	FIRST ISSUE	SM	23.02.2026

PLANNING ISSUE

SUBJECT TO LOCAL AUTHORITY APPROVAL

PROJECT

PROPOSED RESIDENTIAL DEVELOPMENT
BARCLAY HOUSE
WHITWORTH STREET WEST
MANCHESTER

CLIENT

PLP CONSTRUCTION LTD

DRAWING TITLE

PROPOSED FACADE SECTION E-E

DRAWN S MCKIERNAN
CHECKED
APPROVED

DATE 23.02.2026
SCALE 1:20 SECTION
1:50 ELEV

HOWARD & SEDDON A.R.I.B.A.
CHARTERED ARCHITECTS
64 WASHWAY ROAD
SALE, CHESHIRE, M33 7RE
TEL NO. 0161 - 973 8296
FAX NO. 0161 - 962 3485
E-MAIL : ADMIN@HOWARDANDSEDDON.CO.UK

JOB No.	DRG No.	REVISION
12,982	19	A