


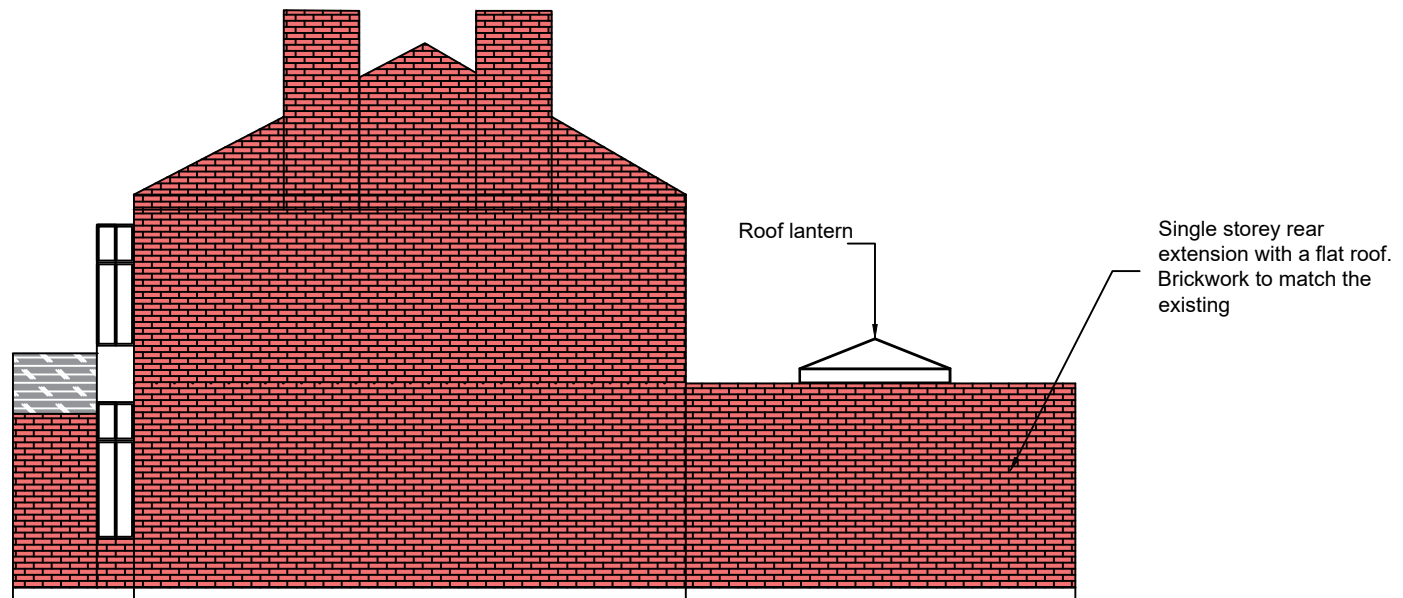

Proposed side elevation 2
(Neighbour's side)

Scale 1:100 on A4