




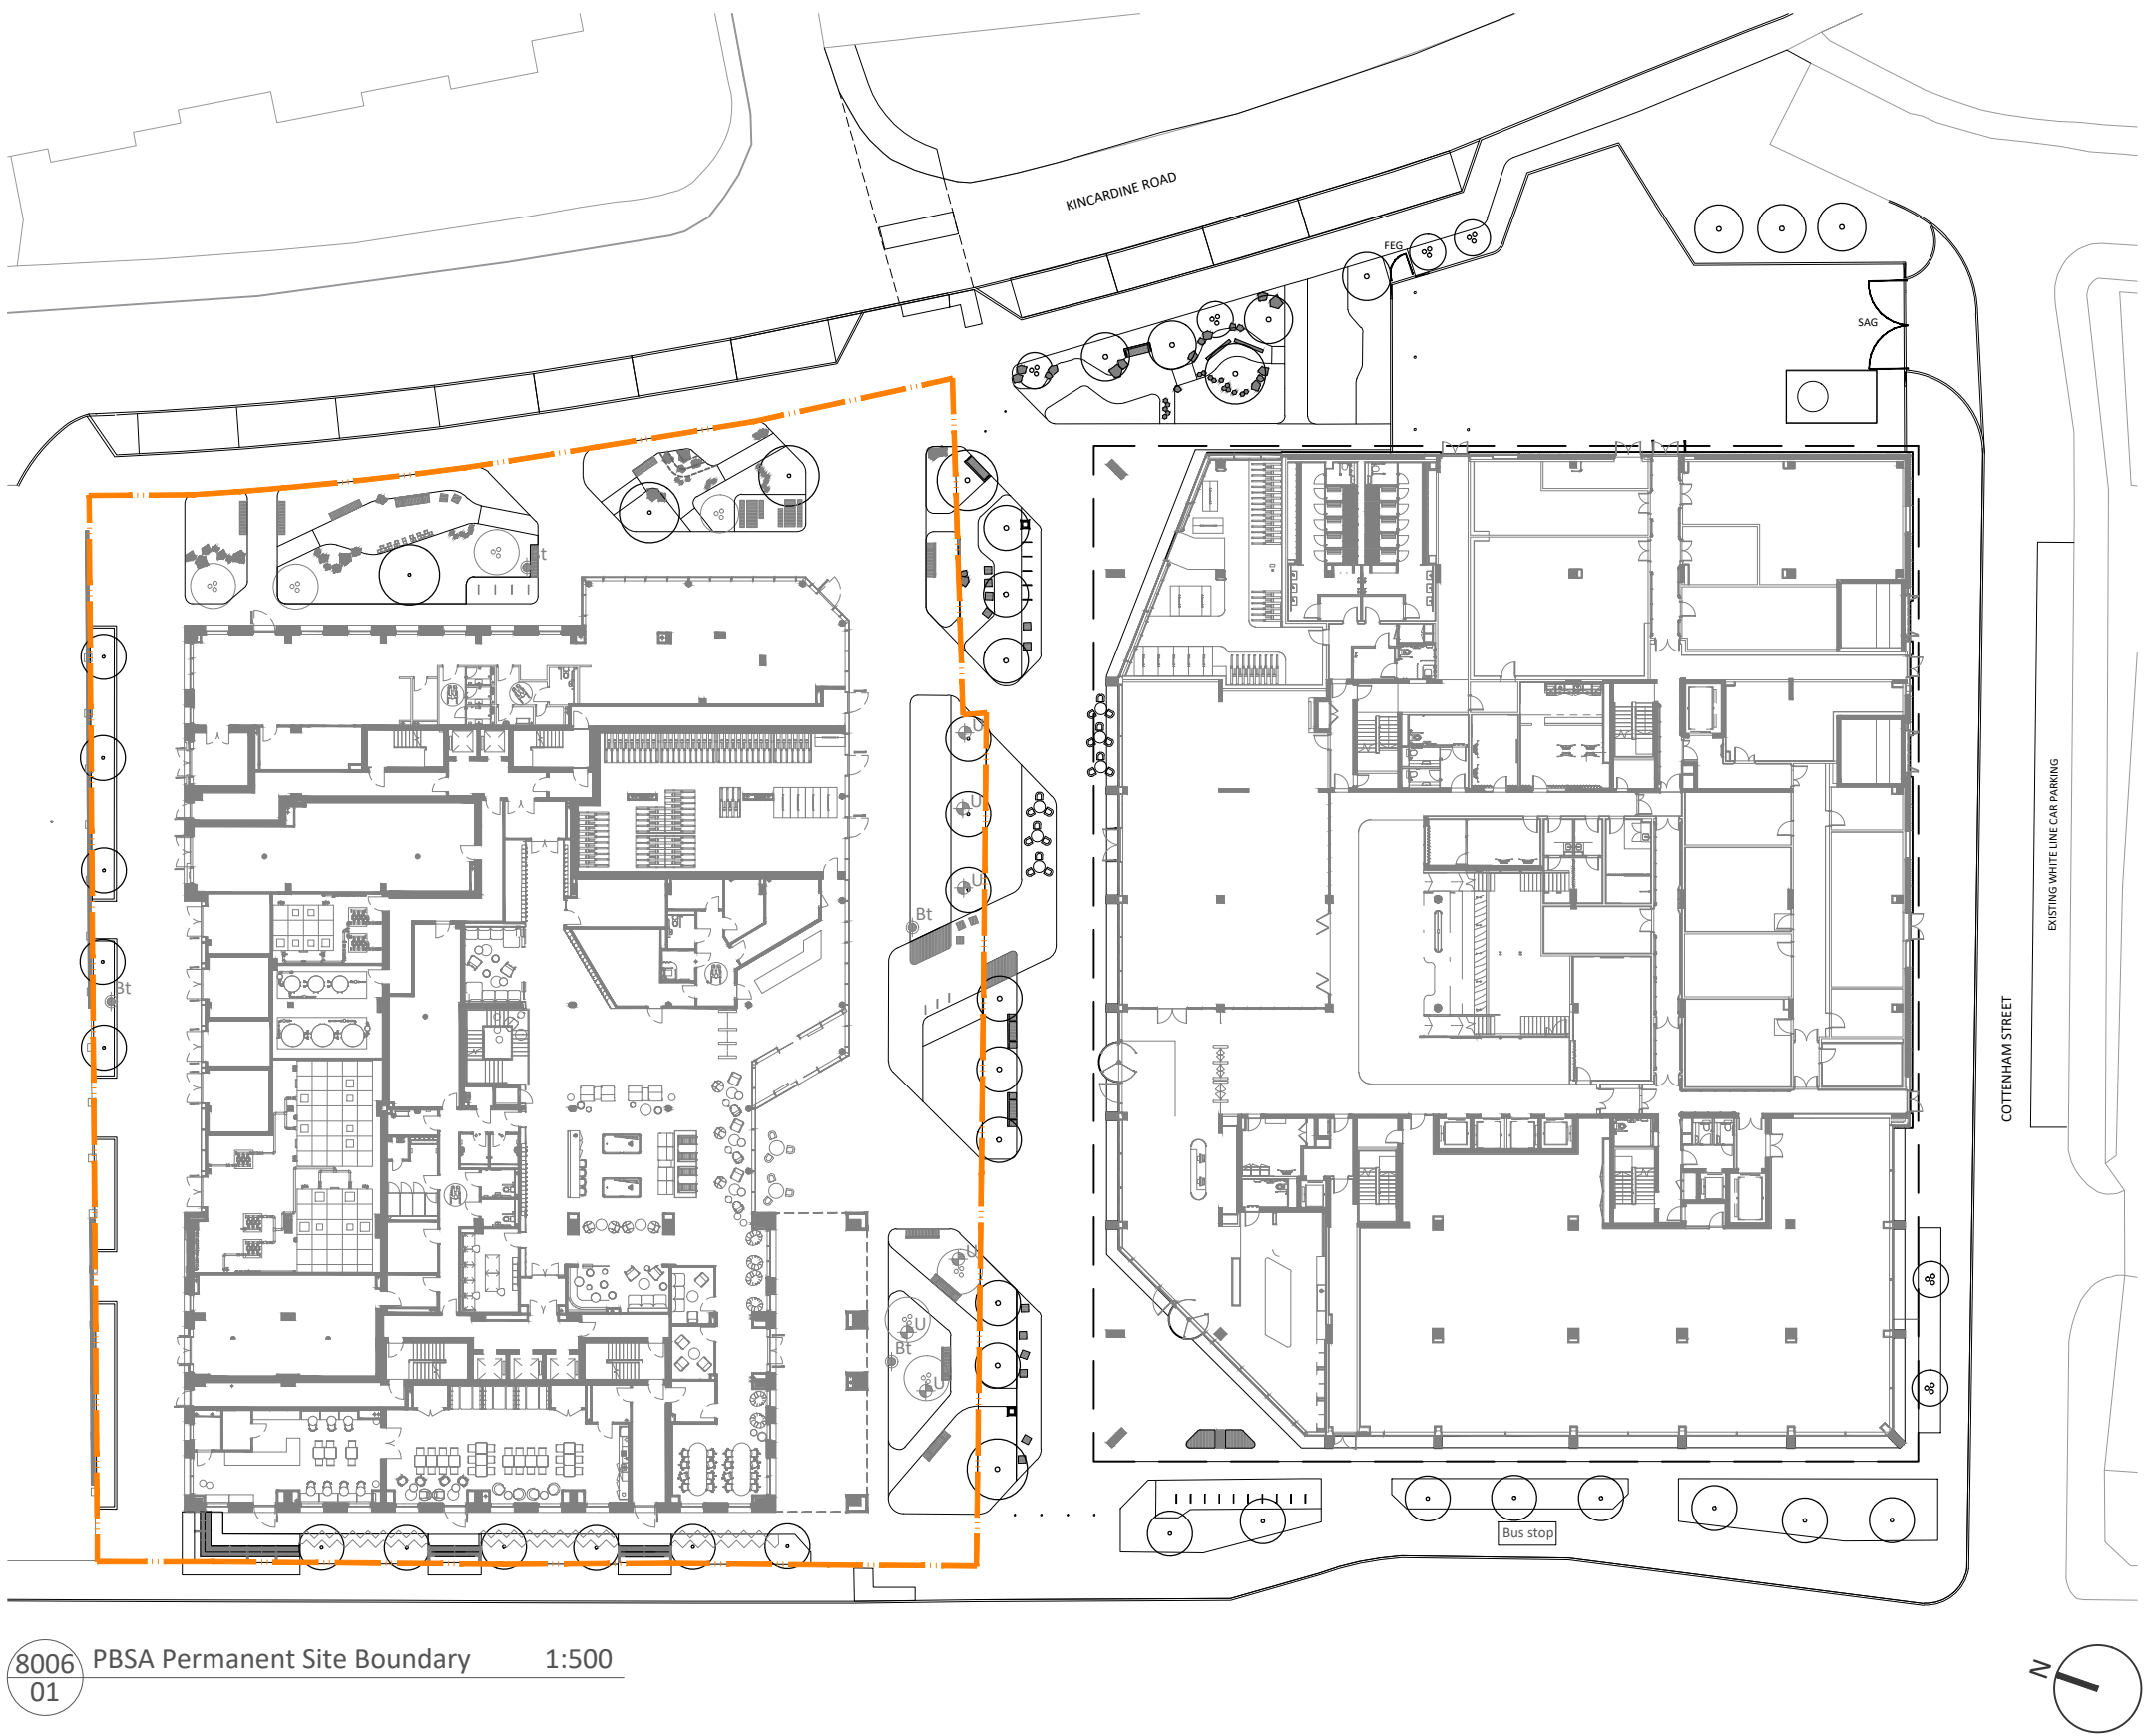

8006
01 PBSA Permanent Site Boundary 1:500

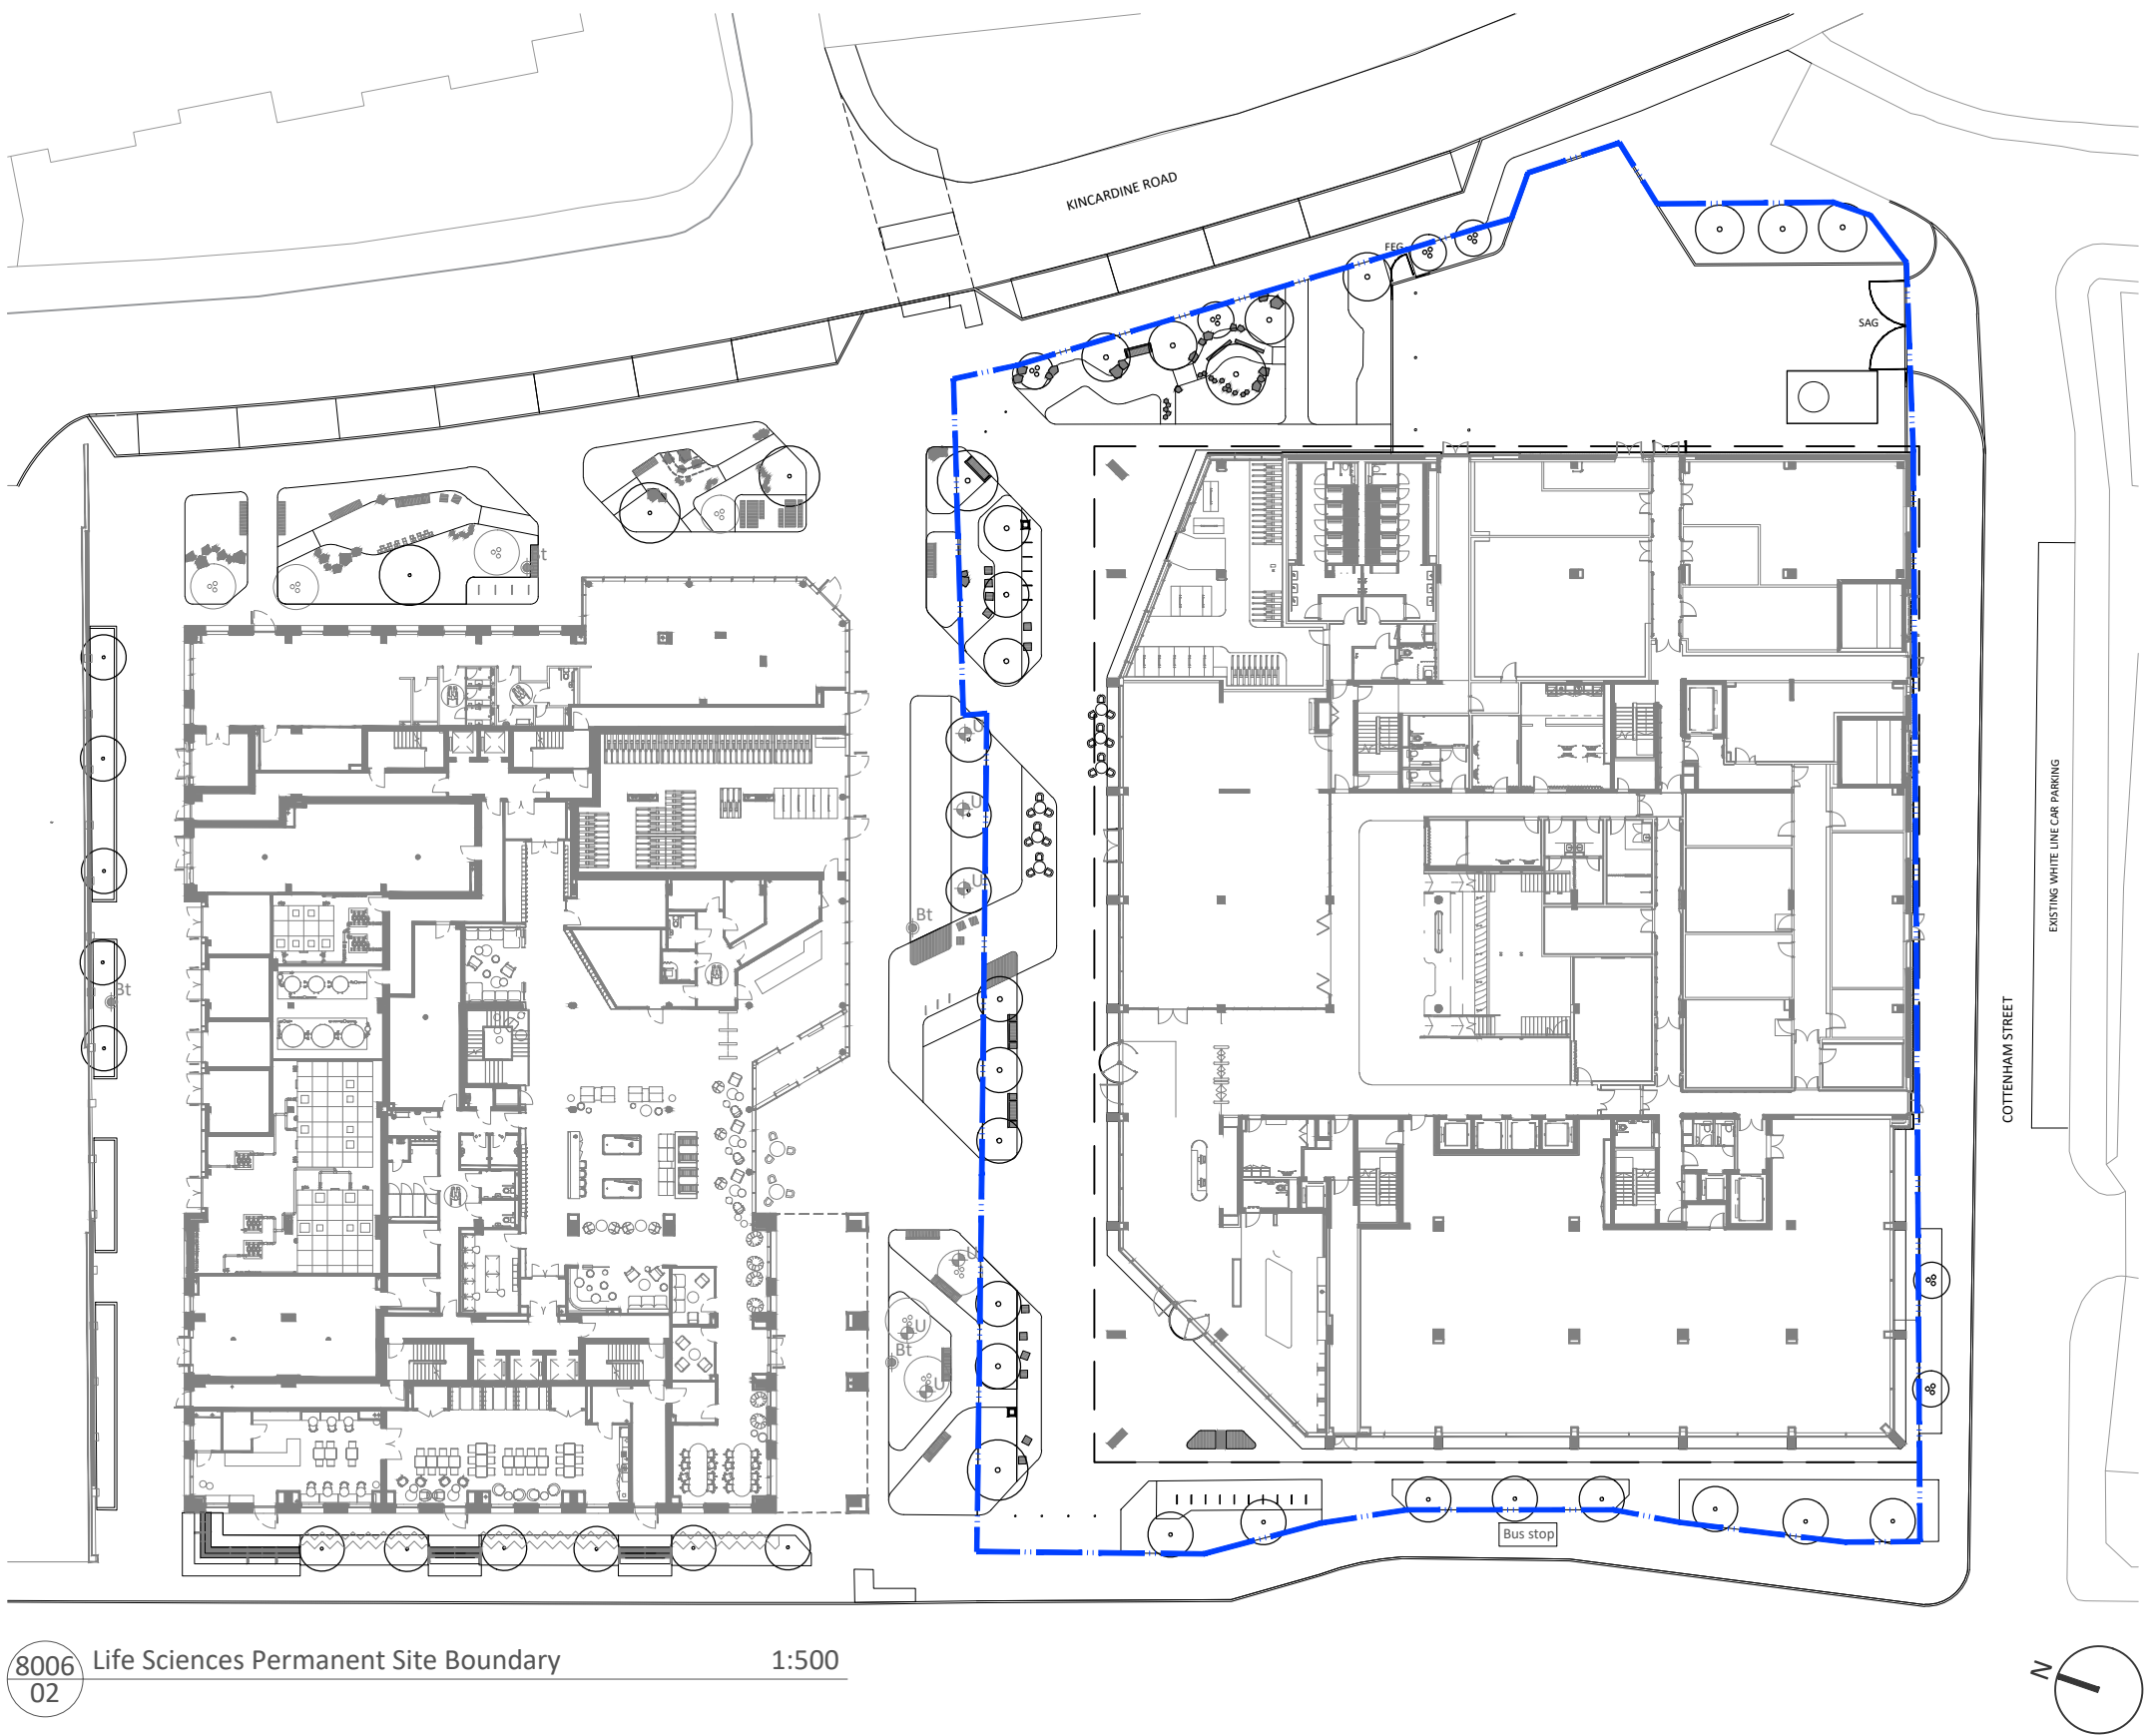

8006
02 Life Sciences Permanent Site Boundary 1:500

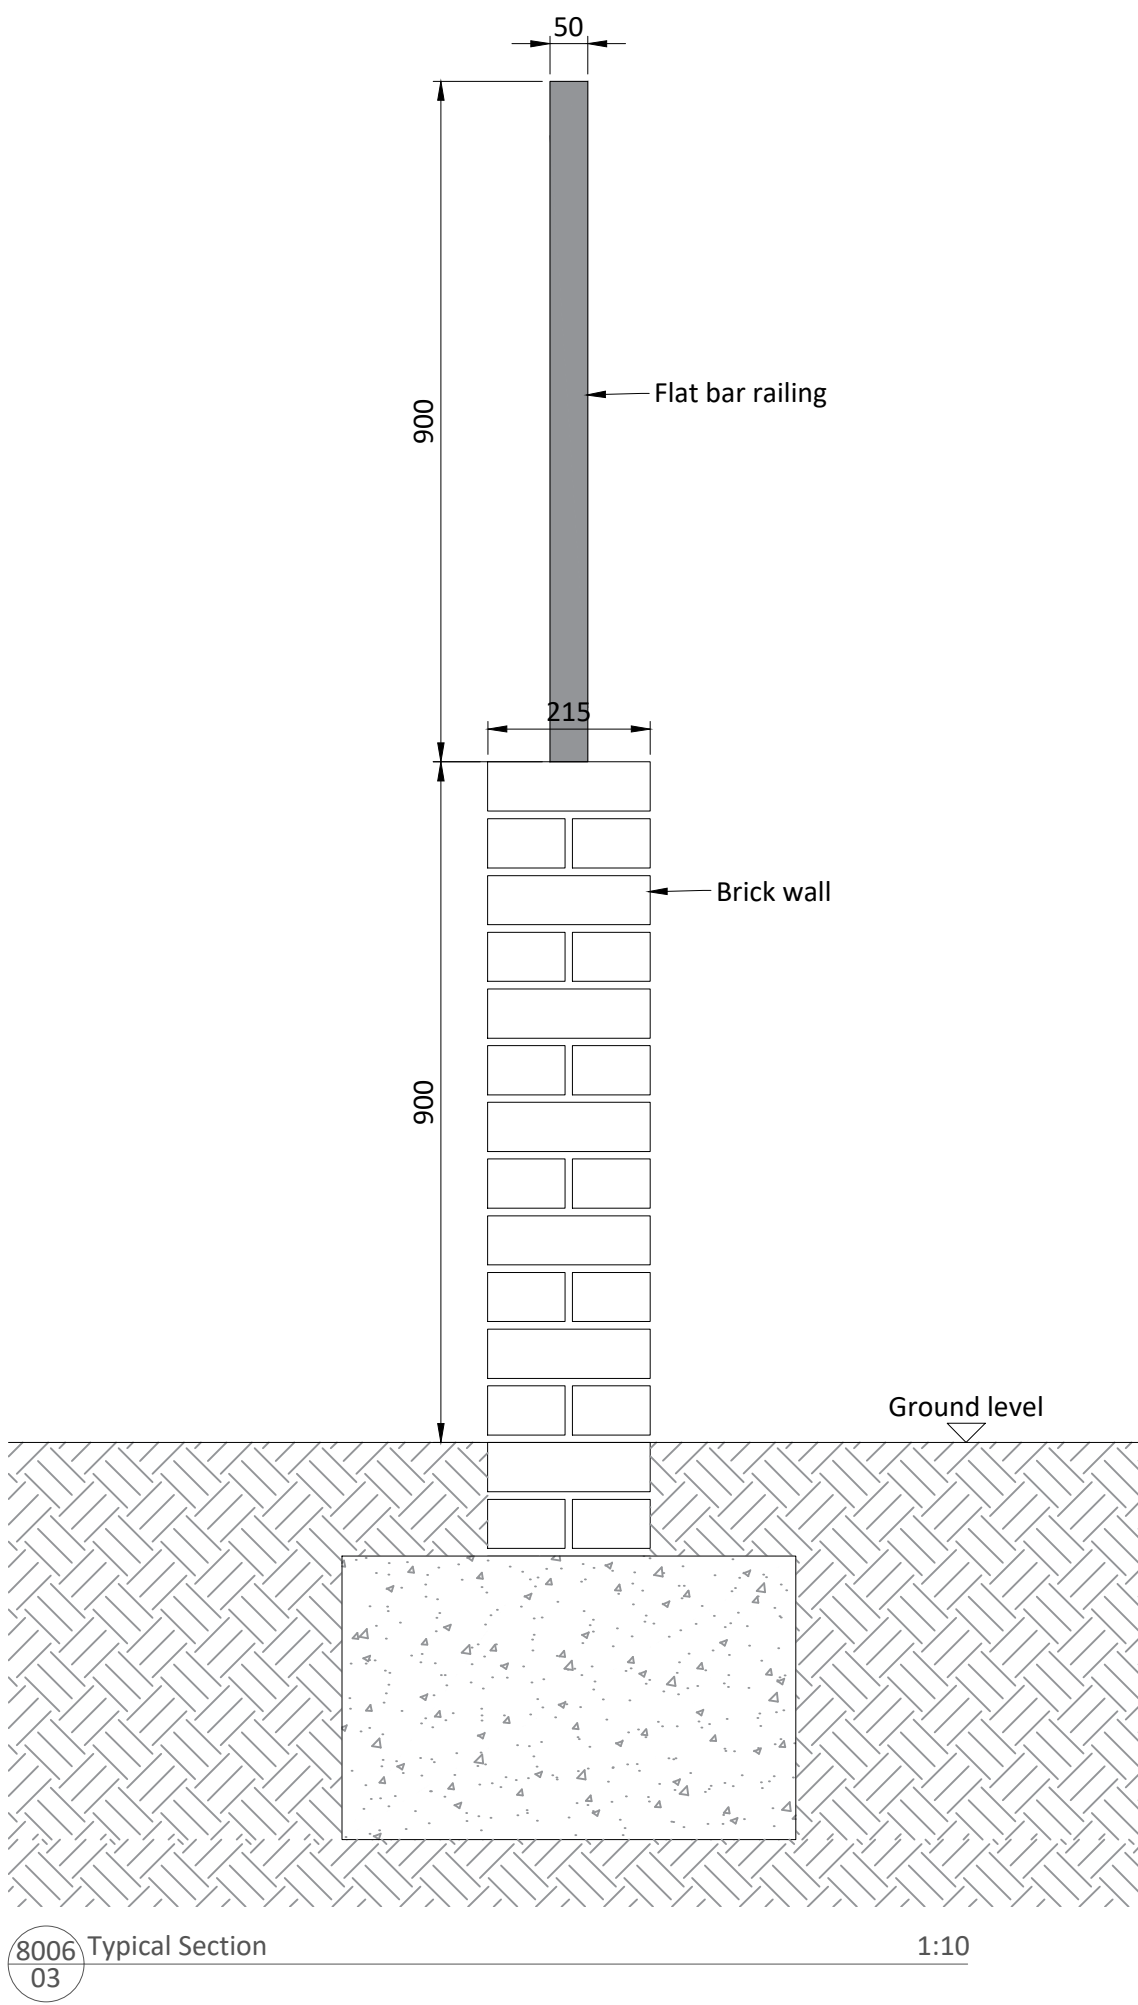

8006
03 Typical Section 1:10



Precedent image: Gartside gardens

- Notes**
- All dimensions in mm, unless otherwise stated.
 - Scaling from drawing if printed incorrectly may lead to errors.
 - All information outside red line boundary shown for contextual purpose only.
 - All hatch patterns are indicative only unless stated otherwise.
This drawing is to be read in conjunction with the remaining re-form landscape architecture documentation AND all relevant documentation from the design team
 - Levels information on this drawing illustrates the design intent. The contractor is to check and verify all levels and dimensions against site survey information.
 - Any discrepancies in the design information are to be brought to the attention of re-form landscape architecture, in writing, prior to commencement of construction works.
 - All proprietary products shall be installed in strict accordance with manufacturers written instructions.
 - Refer to other consultants' drawings and specifications for the following design information:
 - Foundation details
 - Base course and/or sub bases design & specification
 - Waterproofing of any element
 - Drainage design and infrastructure
 - Lighting and ducting
 - Existing & proposed utilities

Date	Description of revision	JS Drawn by	MS Checked by	DL Approved by	P01 Revision
------	-------------------------	-------------------	---------------------	----------------------	-----------------

re-form
andscape architecture

W: re-formlandscape.com
E: info@re-formlandscape.com
T: Edinburgh +44 (0)131 354 1876
Leeds +44 (0)113 245 4695
Manchester +44 (0)161 397 4953

Project
UPPER BROOK STREET, MANCHESTER
RF22-968

Client
KADANS

Document title
PERMANENT SITE BOUNDARY INTERFACE

Paper size
A1

Status
FOR INFORMATION

Drawing number
UBS-RFM-XX-00-DR-L-8006

© re-form landscape architecture

S2

Revision
P01