






Existing Front Elevation (1:100)

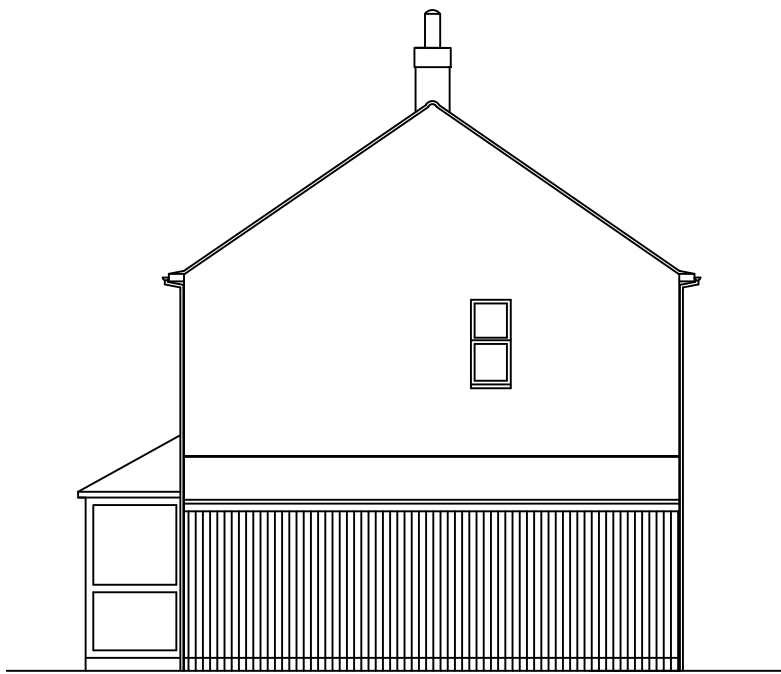


Existing Side Elevation (1:100)

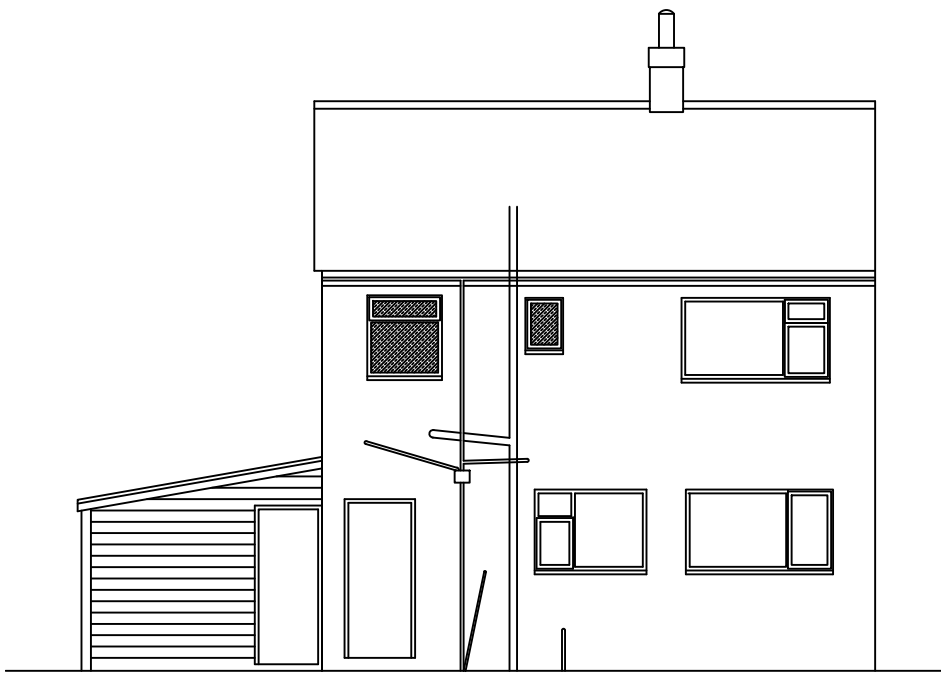

Existing Rear Elevation (1:100)

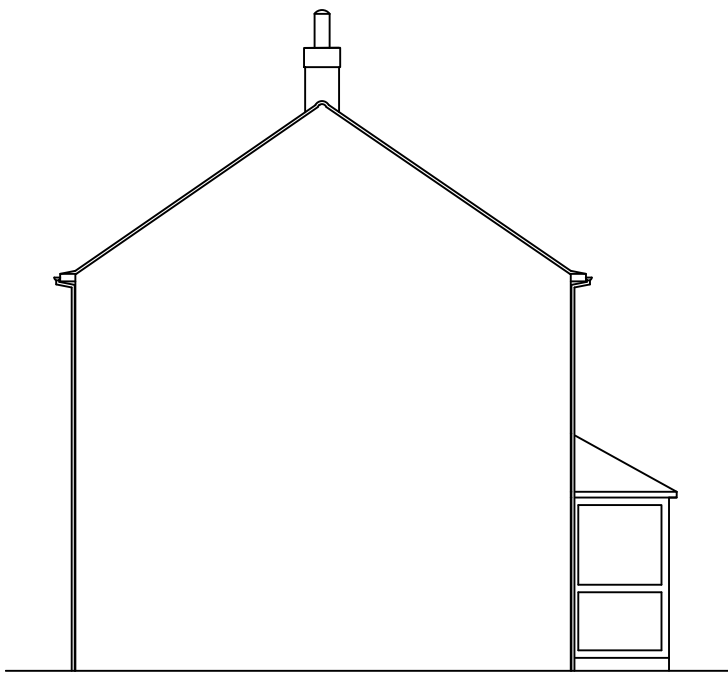

Existing View from No.61 (1:100)

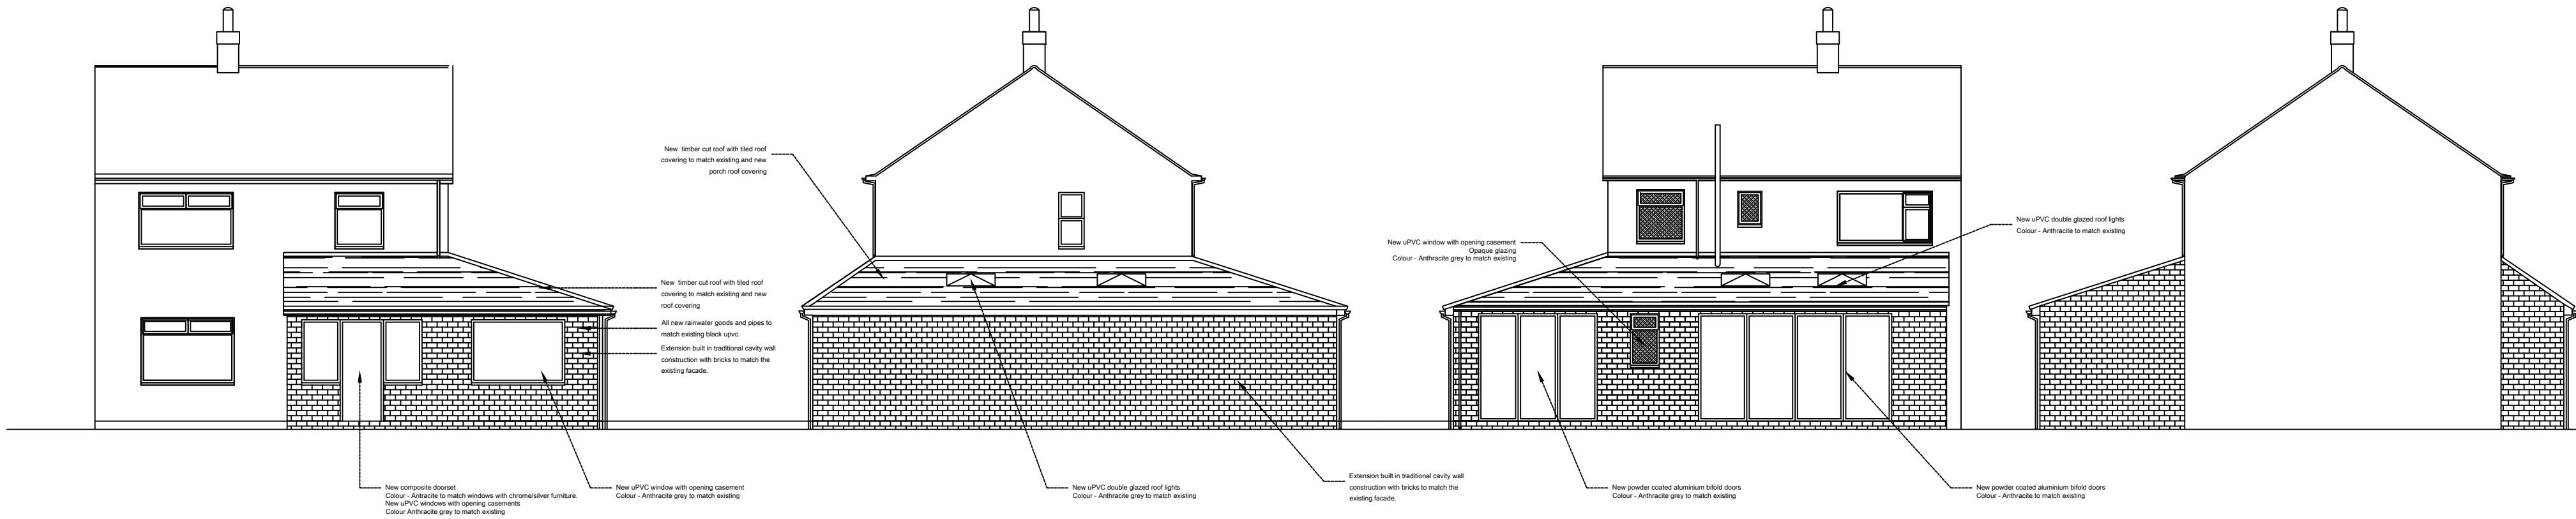

Proposed Front Elevation (1:100)

Proposed Side Elevation (1:100)

Proposed Rear Elevation (1:100)

Proposed View from No.61 (1:100)

Description	Existing and Proposed Elevations Rev C
Address	63 Eastwood Road Manchester M40 3TE
Client	Mr and Mrs M Woodall
Scale	As indicated
DWG Ref	2026/99/PL/02
Paper size	A2