
Level 8 - Sunlight House

Number	Programme	Area
8.01	Reception	30 m²
8.02	Meeting Rooms	33 m²
8.03	Support Services	18 m²
8.04	Open Plan Office Areas	114 m²
8.05	Amenity	49 m²
8.06	Meeting Rooms	26 m²
8.07	Offices	27 m²
8.08	Offices	27 m²
8.09	Support Services	27 m²
8.10	MEP Services	4 m²
8.11	MEP Services	11 m²
8.12	Support Services	45 m²
8.13	Open Plan Office Areas	105 m²
8.14	Open Plan Office Areas	76 m²
8.15	Open Plan Office Areas	32 m²
8.16	Reception	8 m²
8.17	Circulation	57 m²
8.18	Circulation	13 m²

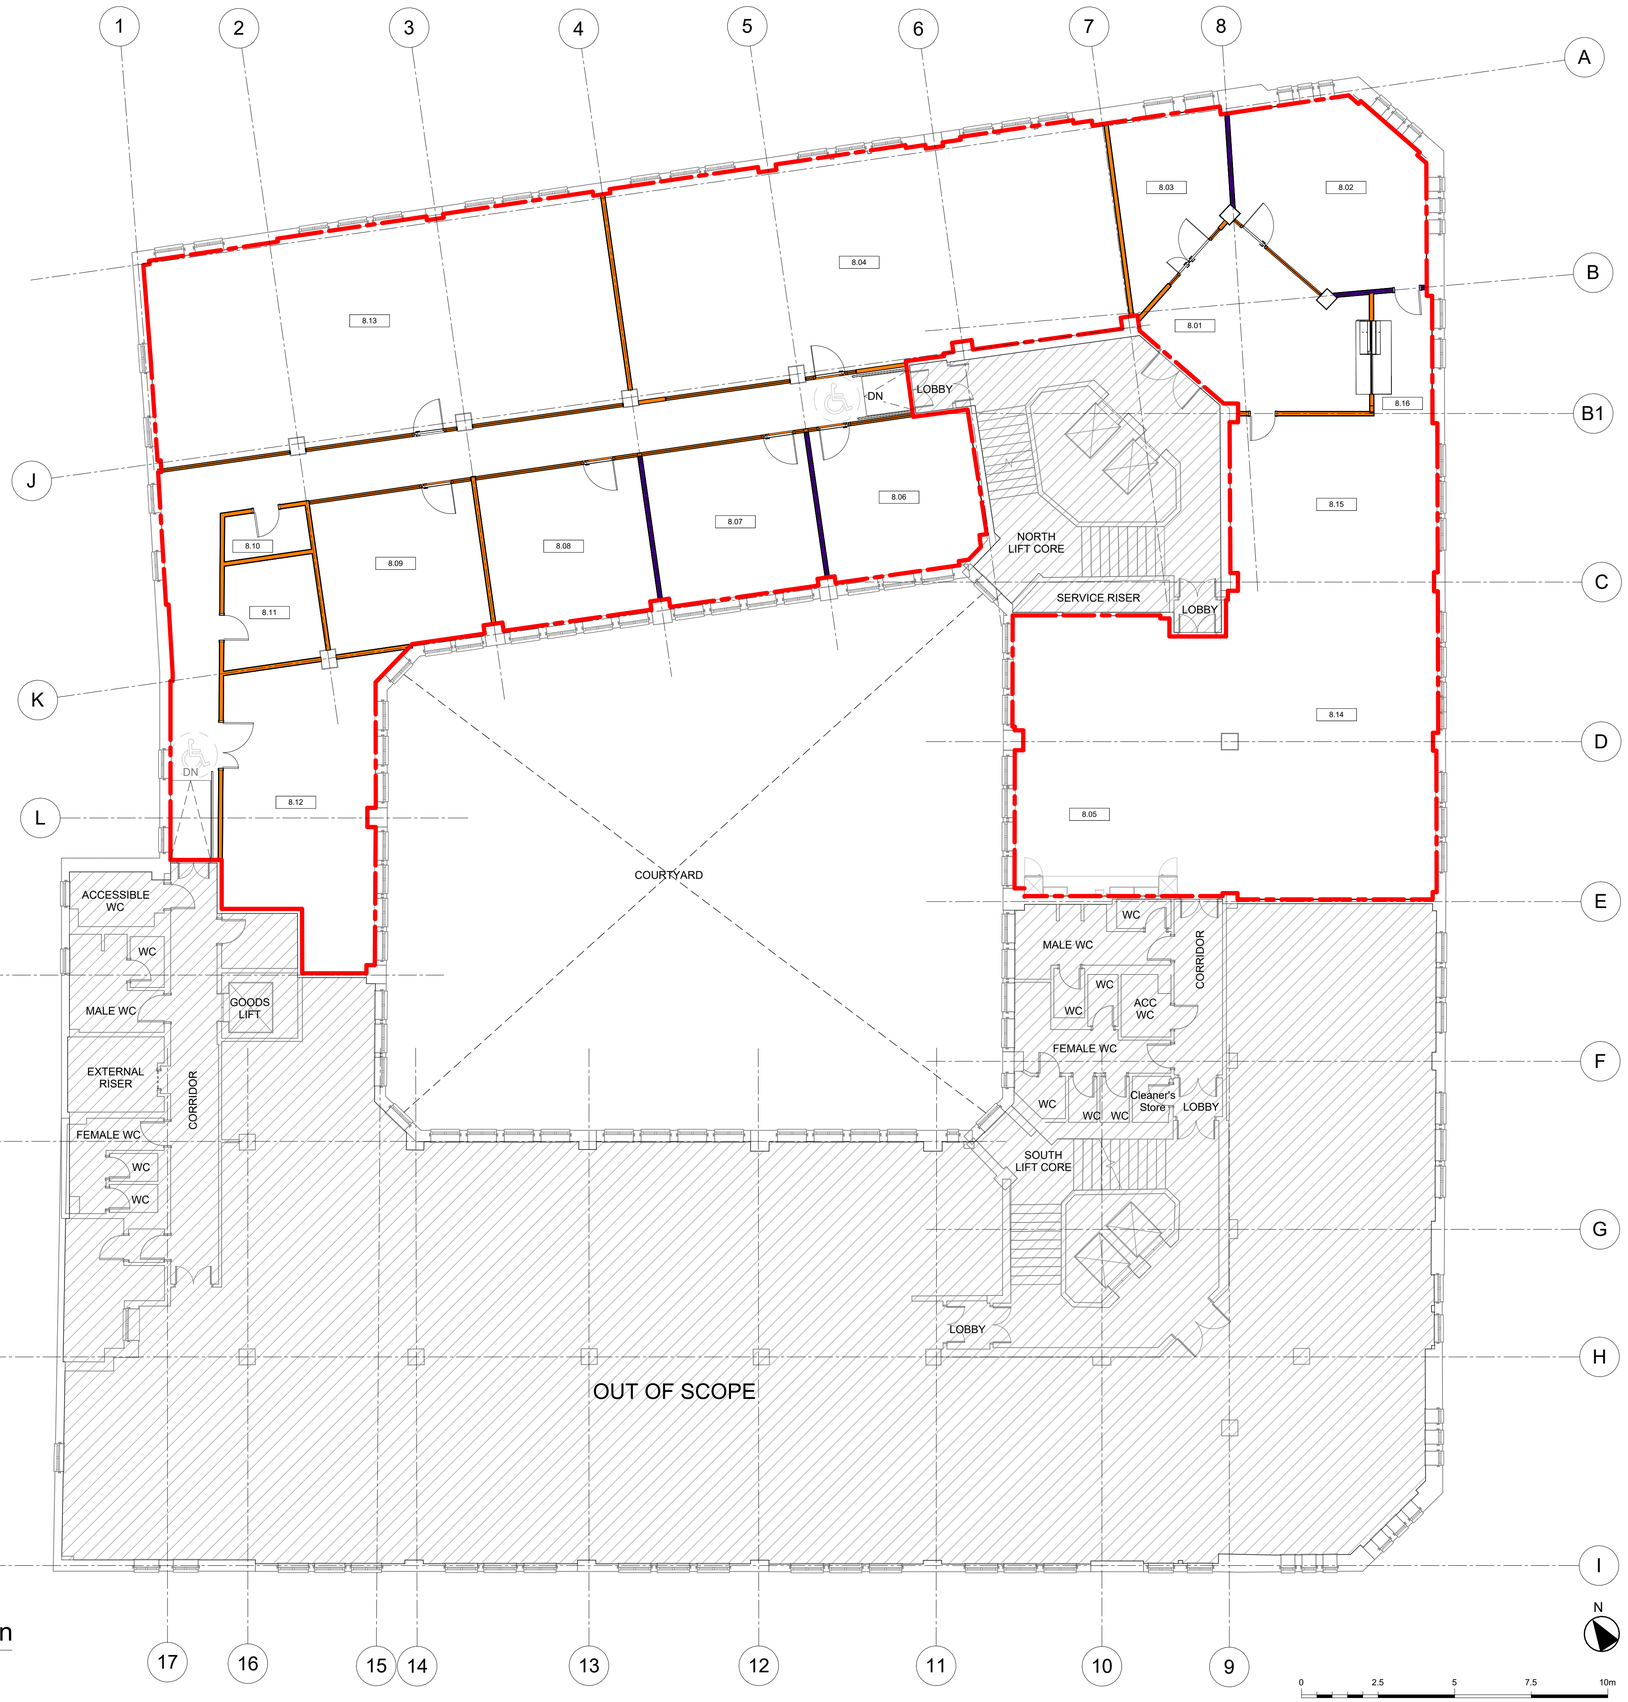

1 Level 08 - Proposed Acoustic Plan
1 : 100

NOTES:

This drawing is produced for use in this project only and may not be used for any other purpose. Arcadis (UK) accept no liability for the use of this drawing other than the purpose for which it was intended in connection with this project as recorded on the title block fields 'Purpose of Issue' and 'File Status Code'.
This drawing may not be reproduced in any form without prior written agreement.

RESPONSIBILITY IS NOT ACCEPTED FOR OTHERS SCALING DIRECTLY FROM THIS DRAWING. DO NOT SCALE FROM THIS DRAWING, USE WRITTEN DIMENSIONS ONLY.

Existing building information based on measured survey data which is included within the Appendices of end of Stage Reports – Contractor to undertaken localised checks following strip-out for technical design and coordination, in conjunction with review of Landlord O&M Information.

LEGEND:

- Out of Scope
- Scope of Works Boundary
- 48 dBR
- 56 dBR
- 58 dBR

Rev	Date	Description	Prod.	Chk.	Rvd.	App.
L01	03/12/25	LBC Submission	SC/ JB	JO	LC	GH/ KP

Client:
Government Property Agency

ARCADIS
Registered office: 80 Fenchurch Street, London EC3M 4BT
Coordinating office: 80 Fenchurch Street, London EC3M 4BT
www.arcadis.com

Project:
Sunlight House - Floors 7 and 8

Site
Sunlight House, Little Quay Street, Manchester M3 3HP

DrawingTitle:
Level 08 - Proposed Acoustic Plan

Designed: ARCADIS	Signed ARCADIS	Date
Drawn: SC/JB	Signed SC/JB	Date 03DEC25
Checked: JO	Signed JO	Date 03DEC25
Reviewed: LC	Signed LC	Date 03DEC25
Approved: GH/KP	Signed GH/KP	Date 03DEC25
Design Stage: Listed Building Consent		
Original Size: A1	Grid:	Datum:
Suitability Code: A3	Scale: As indicated	Project Number: 30279810

Suitability Description: OFFICIAL-SENSITIVE

Listed Building Consent Submission

Drawing Number: 30279810-ARC-MAN-08-DR-AR-O1802
Revision: L01

100mm on Original

Print Date: 12/5/2025 11:28:38 AM

© Copyright reserved