


Notes

For Planning purposes only
Copyright reserved.

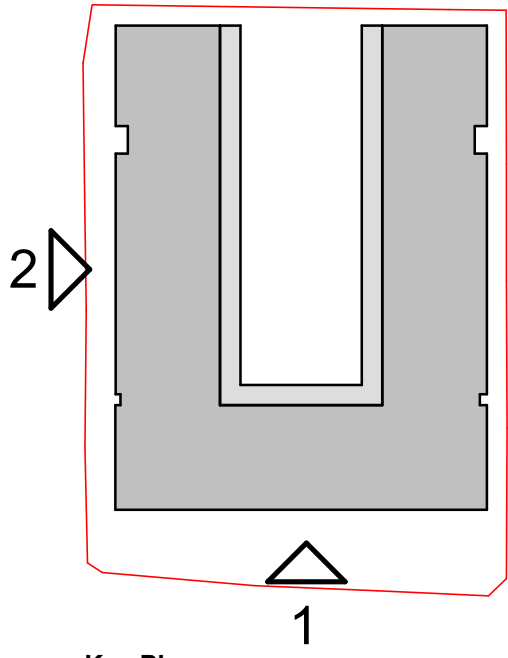

Key Plan

--- Site Boundary

Indicative Materials Key

- 1 Red / brown brickwork
- 2 Dark red / brown framed glazing
- 3 Protruding brickwork detail to ground floor
- 4 Dark grey roof tiles
- 5 Metal fencing with vertical slats
- 6 Dark red louvred screen
- 7 Dark red railing
- 8 Recess brickwork detail to door entrances at first floor

P02 09/02/26 Issue for Planning JH
P01 23/01/26 First Issue JH

Revisions

Purpose Status Code
Planning **S2**

Client
Centrepont

Project
Land at Chapman Street, Gorton

Title
Proposed Street Elevations


Scale	Size	Date	Drawn	Checked
As indicated	A1	23/01/26	JH	GL

3DReid
www.3DReid.com
Architecture Interiors Masterplanning

Drawing No.	Rev.
250128-3DR-ZZ-XX-DR-A-08100	P02



1 Street Elevation - South
1 : 100

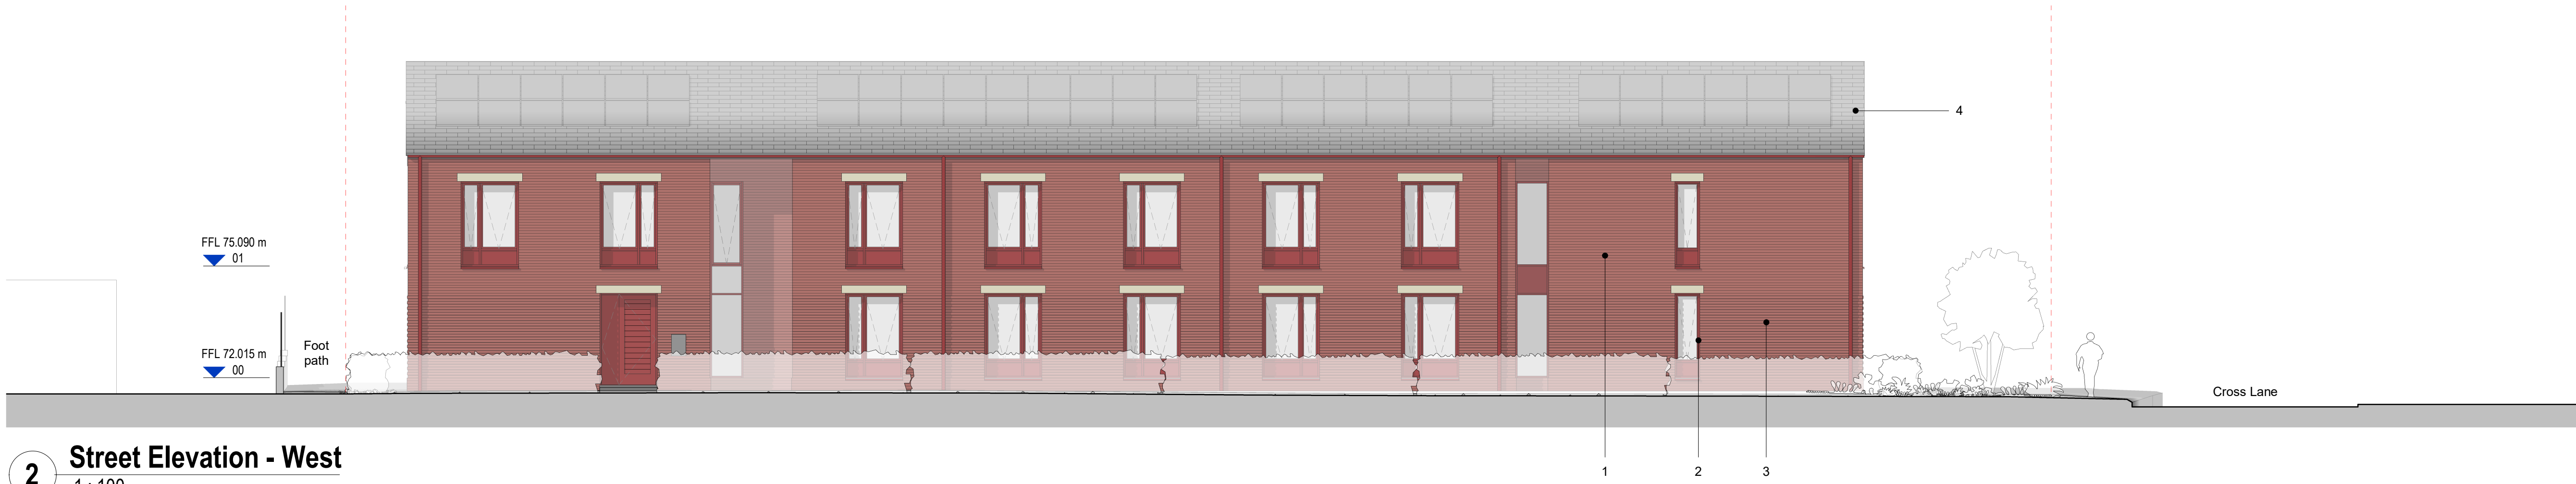

2 Street Elevation - West
1 : 100

0 2 4 6 8 10m
SCALE 1 : 100