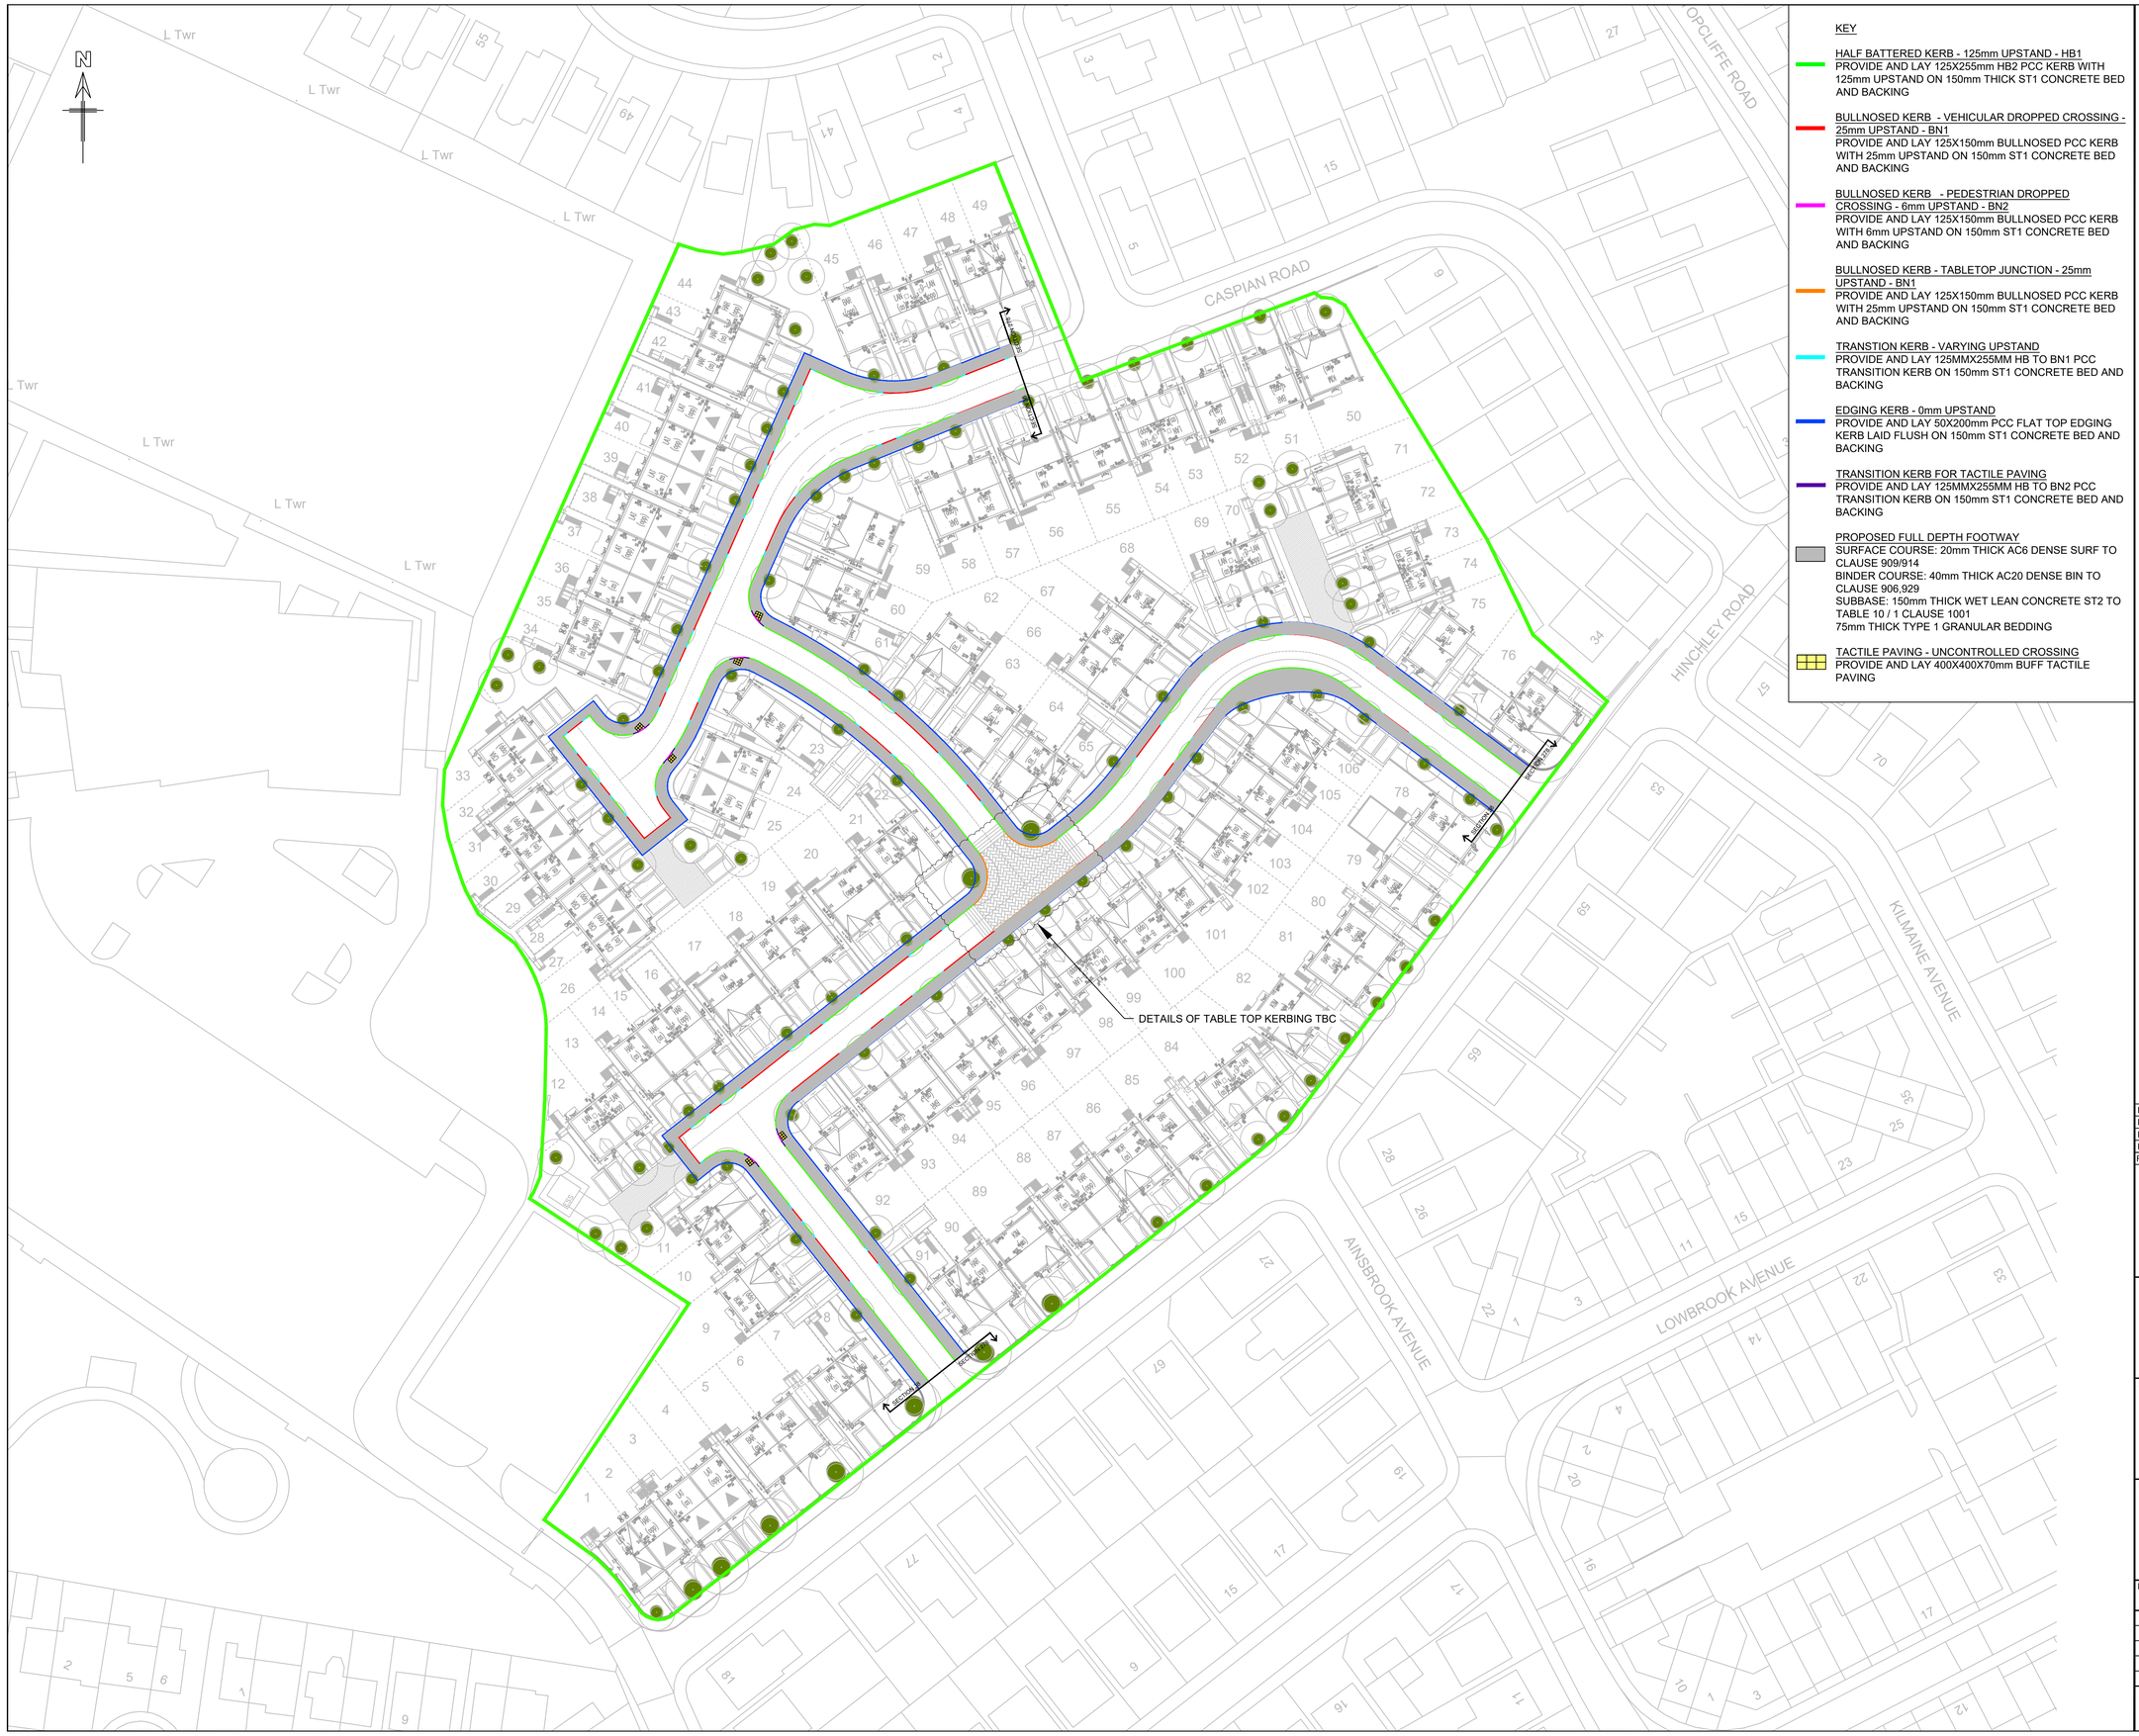


KEY

HALF BATTERED KERB - 125mm UPSTAND - HB1
PROVIDE AND LAY 125X255mm HB2 PCC KERB WITH 125mm UPSTAND ON 150mm THICK ST1 CONCRETE BED AND BACKING

BULLNOSED KERB - VEHICULAR DROPPED CROSSING - 25mm UPSTAND - BN1
PROVIDE AND LAY 125X150mm BULLNOSED PCC KERB WITH 25mm UPSTAND ON 150mm ST1 CONCRETE BED AND BACKING

BULLNOSED KERB - PEDESTRIAN DROPPED CROSSING - 6mm UPSTAND - BN2
PROVIDE AND LAY 125X150mm BULLNOSED PCC KERB WITH 6mm UPSTAND ON 150mm ST1 CONCRETE BED AND BACKING

BULLNOSED KERB - TABLETOP JUNCTION - 25mm UPSTAND - BN1
PROVIDE AND LAY 125X150mm BULLNOSED PCC KERB WITH 25mm UPSTAND ON 150mm ST1 CONCRETE BED AND BACKING

TRANSTION KERB - VARYING UPSTAND
PROVIDE AND LAY 125MMX255MM HB TO BN1 PCC TRANSITION KERB ON 150mm ST1 CONCRETE BED AND BACKING

EDGING KERB - 0mm UPSTAND
PROVIDE AND LAY 50X200mm PCC FLAT TOP EDGING KERB LAID FLUSH ON 150mm ST1 CONCRETE BED AND BACKING

TRANSITION KERB FOR TACTILE PAVING
PROVIDE AND LAY 125MMX255MM HB TO BN2 PCC TRANSITION KERB ON 150mm ST1 CONCRETE BED AND BACKING

PROPOSED FULL DEPTH FOOTWAY
SURFACE COURSE: 20mm THICK AC6 DENSE SURF TO CLAUSE 909/914
BINDER COURSE: 40mm THICK AC20 DENSE BIN TO CLAUSE 906,929
SUBBASE: 150mm THICK WET LEAN CONCRETE ST2 TO TABLE 10 / 1 CLAUSE 1001
75mm THICK TYPE 1 GRANULAR BEDDING

TACTILE PAVING - UNCONTROLLED CROSSING
PROVIDE AND LAY 400X400X70mm BUFF TACTILE PAVING

GENERAL NOTES

G1. DO NOT SCALE THIS DRAWING.

G2. ANY DIMENSIONAL DISCREPANCIES SHOULD BE NOTIFIED TO THE ENGINEER IMMEDIATELY.

G3. ALL DIMENSIONS ARE IN MILLIMETRES - (mm)
ALL LEVELS ARE IN METRES - (m) AND ARE ABOVE ORDNANCE DATUM AT NEWLYN, CORNWALL UNLESS NOTED OTHERWISE.

G4. NORTH SHOWN INDICATIVE ONLY

G5. THIS DRAWING IS TO BE READ IN CONJUNCTION WITH ALL RELEVANT; SPECIFICATIONS; DRAWINGS; DETAILS AND OTHER DESIGN INFORMATION.

G6. ALL DRAWINGS AND WRITTEN MATERIAL CONTAINED WITHIN, CONSTITUTE ORIGINAL AND UNPUBLISHED WORK OF THE ENGINEER AND MAY NOT BE DUPLICATED, USED, REPRODUCED OR DISCLOSED WITHOUT WRITTEN CONSENT OR EXPRESS PERMISSION FROM THE ENGINEER.

G7. ALL INFORMATION CONTAINED IN THIS DOCUMENT IS COPYRIGHT ©

G8. WHERE THE CONTRACTOR UNDERTAKES OR ENGAGES A THIRD PARTY TO UNDERTAKE TEMPORARY WORKS DESIGN, OR VARIES THE PELL FRISCHMANN DESIGN IN ANY WAY, THEN THE CONTRACTOR WILL TAKE FULL RESPONSIBILITY AND LIABILITY FOR ALL DESIGN ASPECTS, INCLUDING A DESIGN RISK ASSESSMENT. THE CONTRACTOR SHALL INFORM PELL FRISCHMANN OF ANY PROPOSED VARIANCES TO THE DESIGN.

REV	DESCRIPTION	DRN	CHK	APP	DATE
P04	UPDATED TO CLIENT MARK UPS	RS	EP	AH	17.11.25
P03	UPDATED TO CLIENT COMMENTS	RS	EP	AH	17.10.25
P02	UPDATED TO NEW LAYOUT	EP	AH	AH	01.08.25
P01	FIRST ISSUE	LM	AH	AH	18.07.25

Pell Frischmann
4th FLOOR, ONE ST JAMES SQUARE, MANCHESTER, M2 6DN
Telephone +44 (0)161 826 9400
Email: pfmanchester@pellfrischmann.com
www.pellfrischmann.com

miller homes

Project
HINCHLEY ROAD, BLACKLEY

Drawing Title
S38
KERBS & FOOTWAYS

Drawing Status
PRELIMINARY

	Name	Date	Status Code
Drawn	L.MOORE	24.04.25	S0
Designed	L.MOORE	24.04.25	Scale 1:500
Eng Chk	A.HALL	20.05.25	Revision P04
Approved	A.HALL	20.05.25	

Drawing No.
110315 - PEF - S38 - HKF - DR - C - 00001