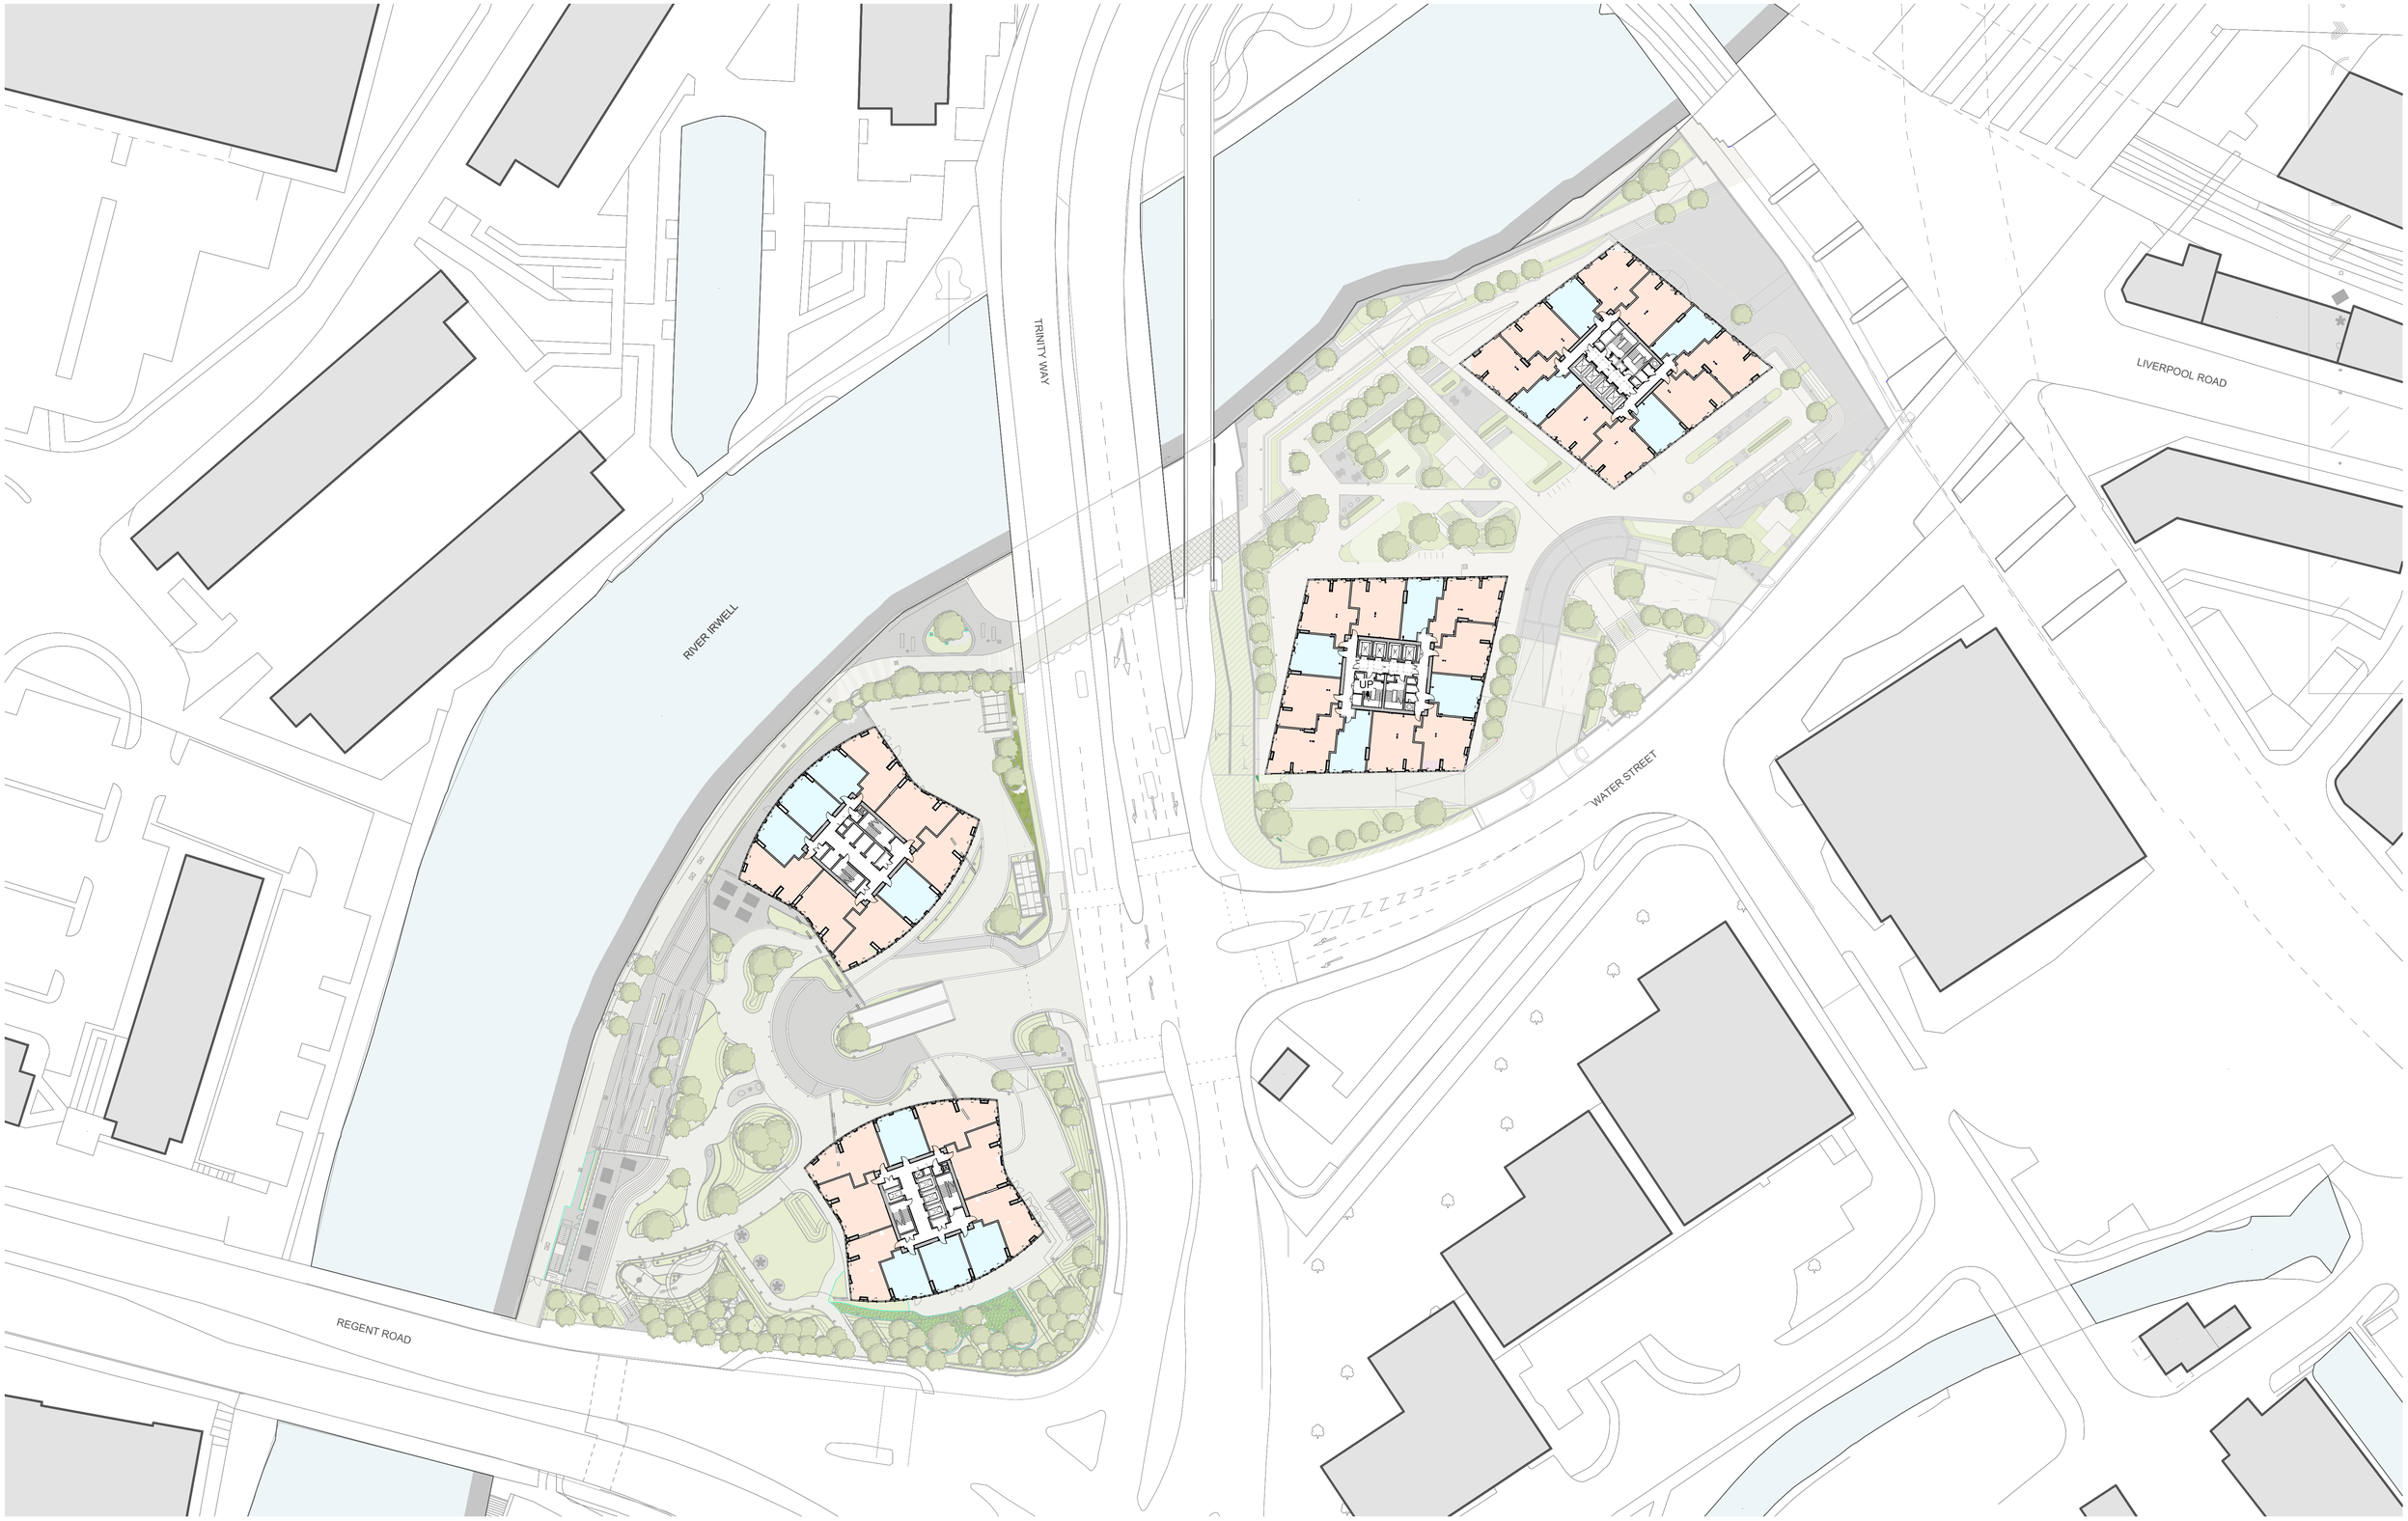

This drawing is copyright
Do not scale off dimensions.

All dimensions to be checked on site by contractor.

Contractor to report any dimensional discrepancies, errors or omissions prior to commencing on site.

- 1 Bed Apartment
- 2 Bed Apartment
- 3 Bed Apartment
- Duplex Apartment

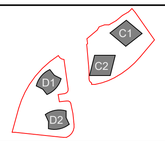

NORTH

Rev	Date	Description
P01	2021-10-29	Planning Issue
P02	2023-06-23	NMA Issue
P03	2026-01-08	Planning NMA Issue

TRINITY ISLANDS

Project Title
Trinity Island
Trinity Way
Manchester

Status
Planning Issue

Drawing Title
Z1 Site Wide
Typical Level Plan

Project No
10364

Scale
1 : 500 @ A1

10364-Z1-SHP-G100-PL-XX-B5D801

Revision
P03

simpsonhaugh
Manchester +44 (0)161 835 2345
London +44 (0)20 7549 4000
Birmingham +44 (0)121 233 1874

© SimpsonHaugh Architects 2026