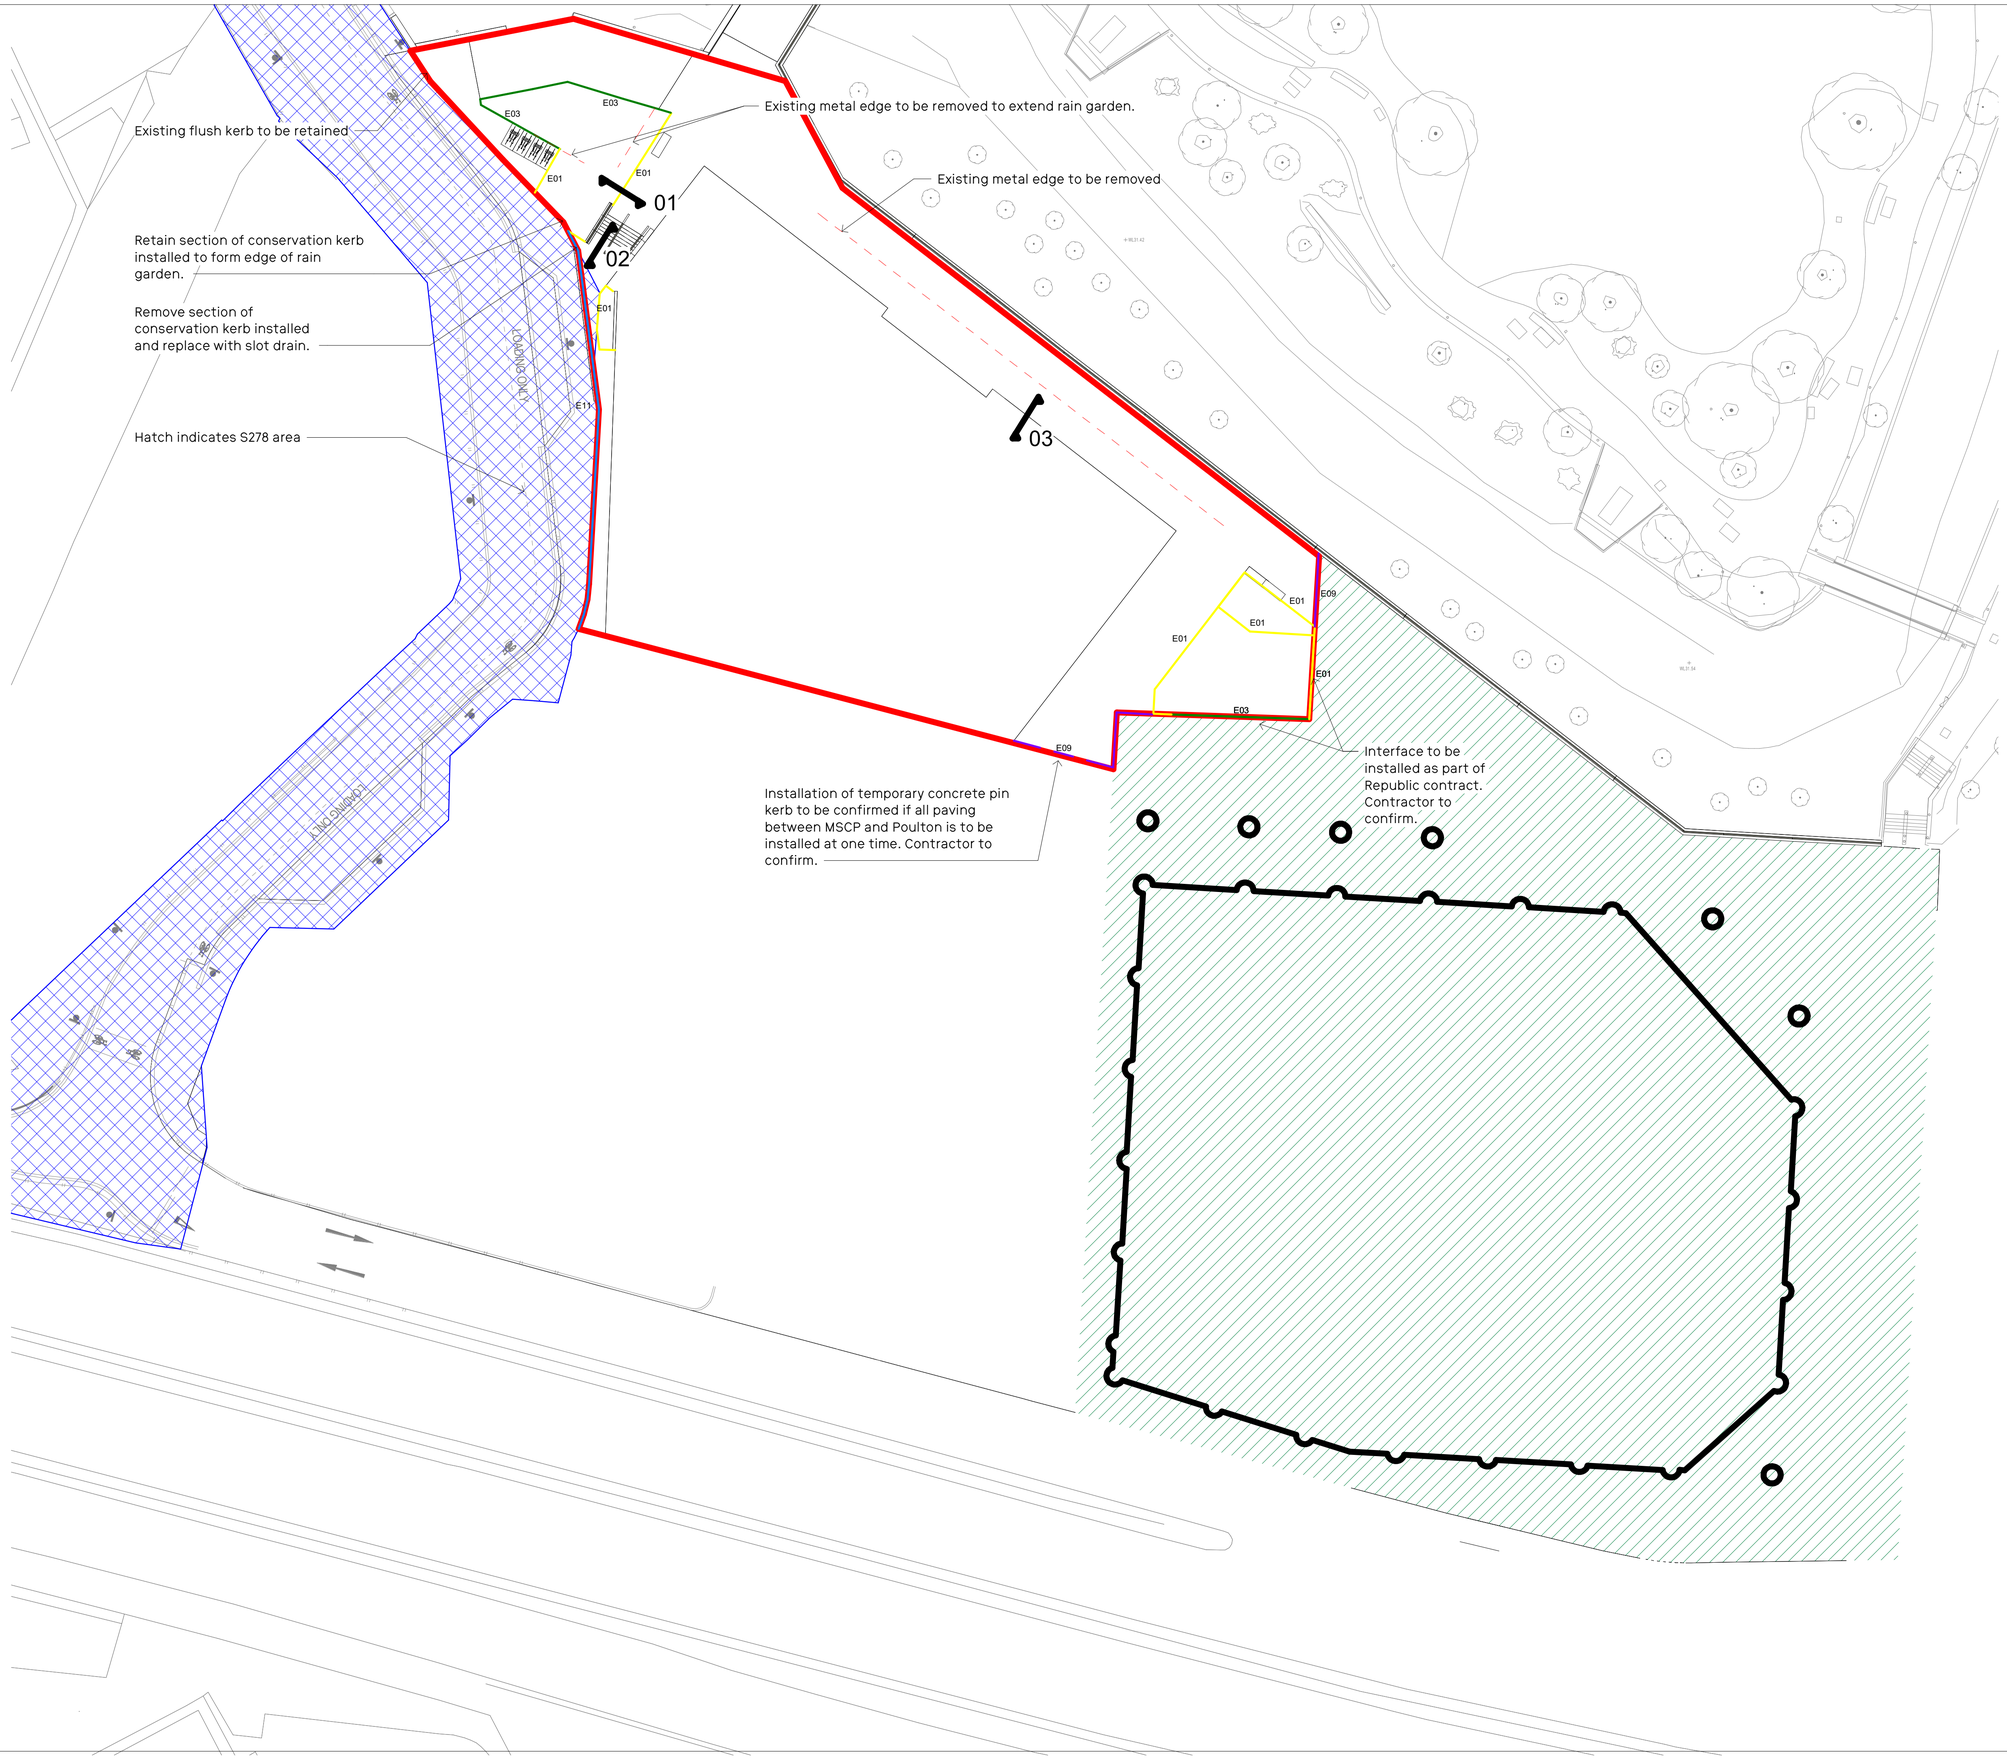


Key

- Poulton Boundary
- Republic Construction Boundary
- S278 Permanent Highways

Edge Types

- E01 Edge Type 01
  Description: Proposed Rigid Metal Edge. Please refer to spec clause Q10/200A
- E03 Edge Type 03
  Description: Existing Rain Garden edge. to be retained
- E09 Edge Type 09
  Description: Concrete pin kerb. Installed as temporary interface, subjust to contractor input. Please refer to spec clause Q10/112C
- E11 Edge Type 11
  Description: Indicative slot drain to form edge. Refer to engineer's information.

01 Interface Detail Locations - Refer to the following drawings for details: 0198_MAY-SEW-001-1000-DR-L-101303

General Notes

No implied licence exists. This drawing should not be used to calculate areas for any contractual purposes.
Do not scale this drawing for construction purposes. All dimensions to be checked on site by the contractor and such dimensions to be their responsibility.
All work must comply with relevant British Standards and Building Regulations requirements. Drawing errors and omissions to be reported to the architect.

Notes

Do not scale from this drawing

All setting out, levels and dimensions to be agreed on site.

The dimensions of all materials must be checked on site before being laid out.

This drawing must be read with the relevant specification clauses and detail drawings

Order of construction and setting out to be agreed on site.

This drawing is copyright protected and may not be reproduced in whole or part without written authority.

All Dimensions are in millimetres unless Otherwise Stated

Services are present in the area. Contractor to establish the precise line and Depth of all services prior to commencing any excavation works.

All structural concrete/ building work to Engineer's details & dwgs

All dimensions are to finished surface levels

All sub-surface build-ups to Engineer's details

Dwgs not to be scaled. Used dimensioned measurements only. Contractor to check and confirm.

All discrepancies must be reported to and resolved by the Landscape Architect before works commence

All works and materials to be in accordance with current applicable statutory legislation and to comply with all relevant Codes of Practice & British Standards.

Stage 3 Status:

Please note this information is not fully coordinated. Only limited engineering was made available during Stage 3 design. The Contractor is to develop their Final proposals based on SEW Design Drawings and Specifications. The Contractors Design Proposals shall include details of their Design, Programming, Method Statements and coordination with all other works. The Contractor is to forward their Final Proposals to SEW to confirm that they meet with SEW Employer's Requirement Proposals.

Rev	Date	Reason for Issue	CH
P01	24/03/26	STAGE 3	SEW

Current revision **P01**

Keyplan

Scale Bar
0 10m
@ 1:250

Studio Egret West
3 Brewhouse Yard
London, EC1V 4JQ
hello@egretwest.com
+44 (0) 20 7549 1730

Client
Mayfield Medlock Limited

Project
Mayfield Phase 1_Public Realm

Drawing Title
Kerbs & Edges GA

SEW Project Number	Status
0198_MAY	**Stage 3**
Scale at A1 **1 : 250**	Date **24/03/26**
Drawn by **TH**	Checked by **SEW**

Drawing Number
0198_MAY-SEW-O01-1000-DR-L-101102