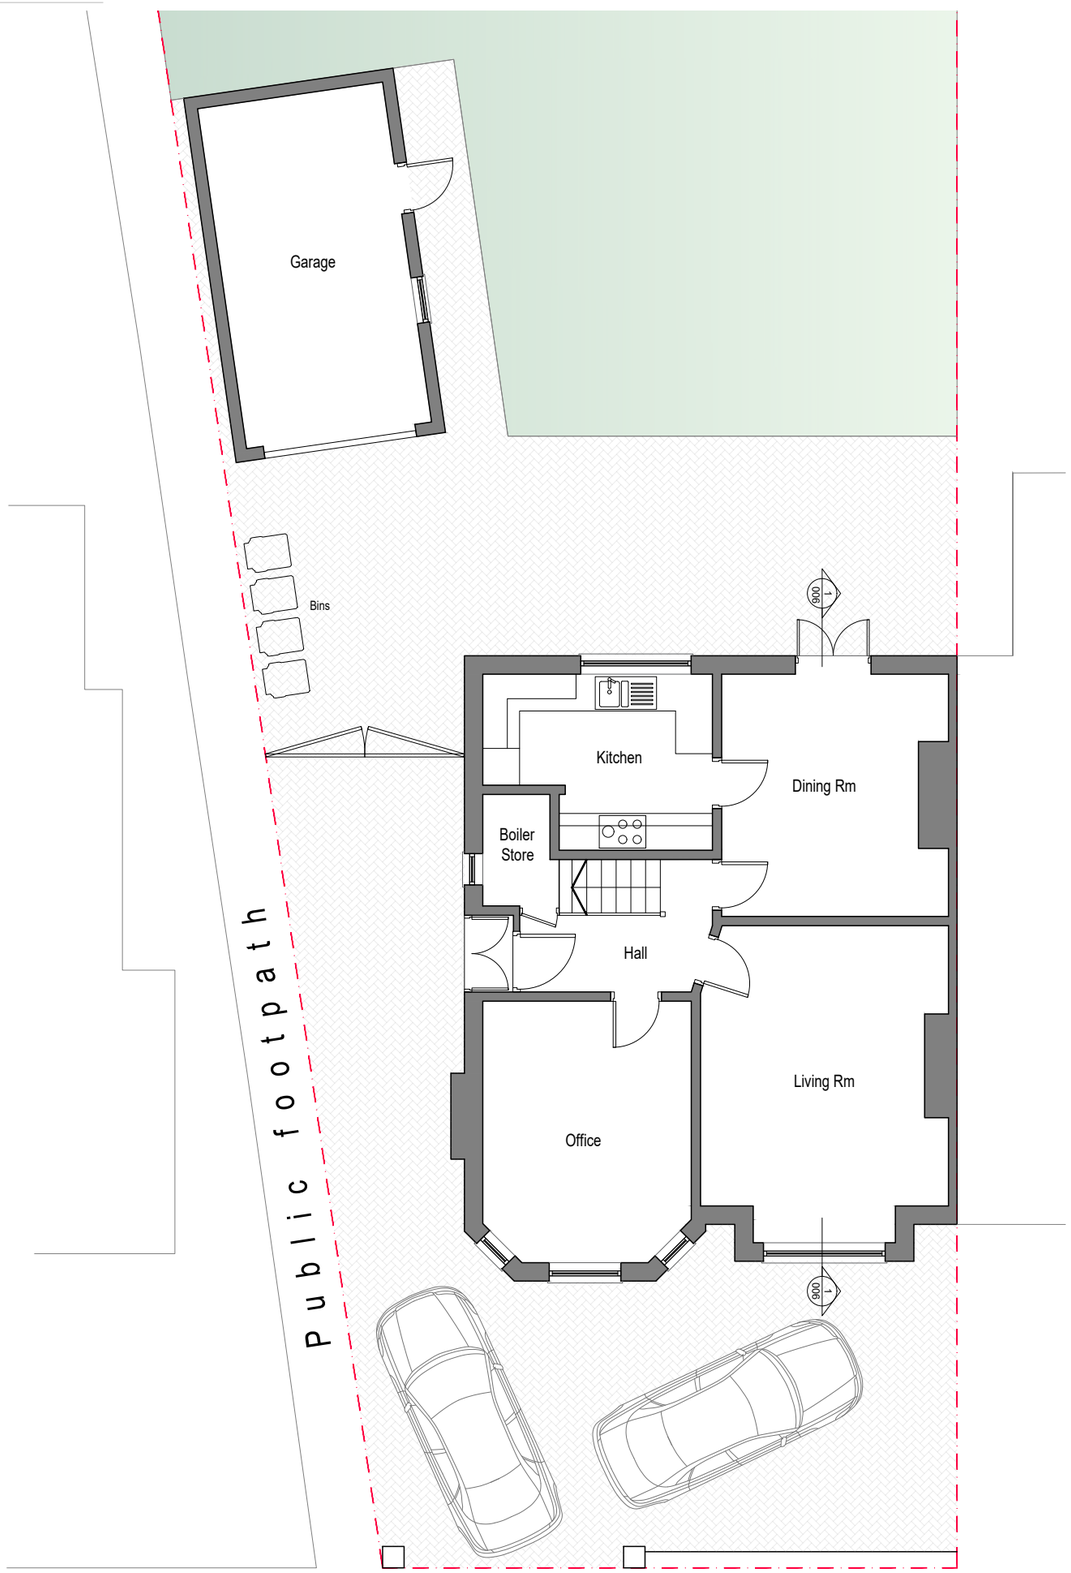

- Ground Floor

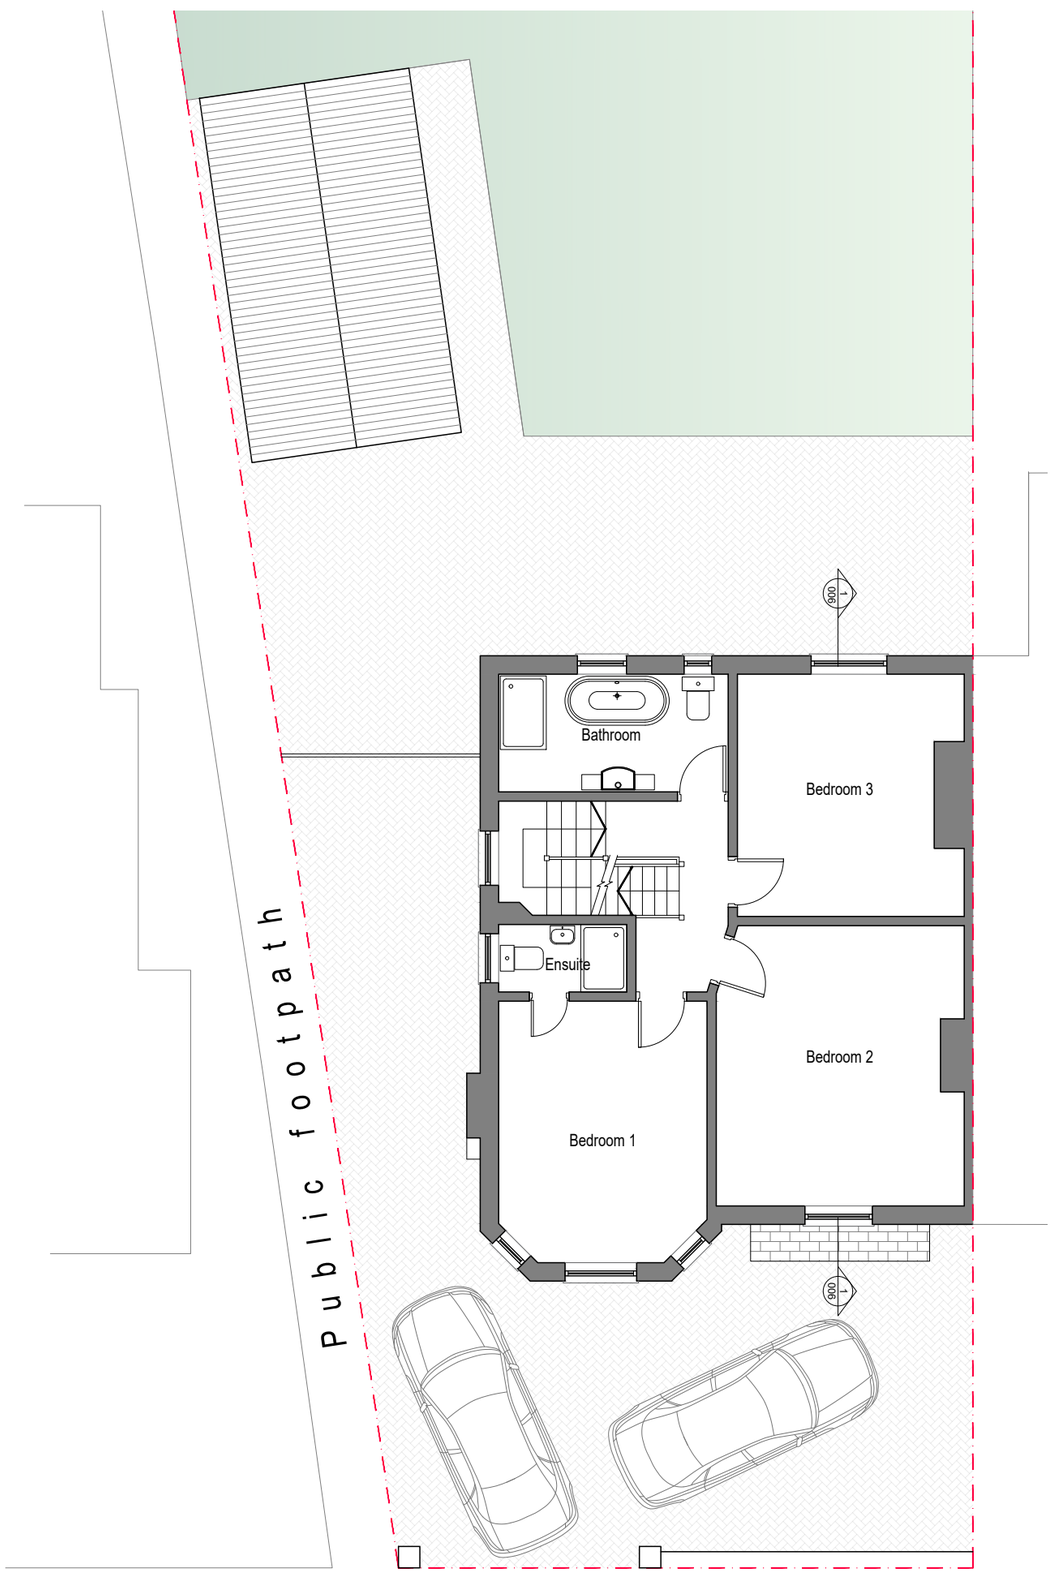

- First Floor

PAUL COX DESIGN.
paulcoxdesign@gmail.com

Rev No.
01 - Planning Issue - Dec 2025

Project.
125 Atwood Rd,
Didsbury, M20 6JW

Scale.
1:100 @ A3

Title.
Existing Plan
Ground & First

Drwg No.
003