

## Level 7 - Sunlight House

| Number | Programme | Area |
|---|---|---|
| 7.01 | Offices | 33 m² |
| 7.02 | Offices | 16 m² |
| 7.03 | Offices | 24 m² |
| 7.04 | Collaboration Area | 23 m² |
| 7.05 | Amenity | 49 m² |
| 7.06 | Amenity | 22 m² |
| 7.07 | Meeting Rooms | 22 m² |
| 7.08 | Meeting Rooms | 23 m² |
| 7.09 | Collaboration Area | 18 m² |
| 7.10 | Collaboration Area | 37 m² |
| 7.11 | Open Plan Office Areas | 71 m² |
| 7.12 | Open Plan Office Areas | 158 m² |
| 7.13 | Meeting Rooms | 38 m² |
| 7.14 | Open Plan Office Areas | 59 m² |
| 7.15 | Collaboration Area | 30 m² |
| 7.16 | Amenity | 57 m² |
| 7.17 | MEP Services | 7 m² |
| 7.18 | MEP Services | 2 m² |
| 7.19 | Do Not Disturb Area | 16 m² |
| 7.20 | Meeting Rooms | 54 m² |
| 7.21 | Meeting Rooms | 54 m² |
| 7.22 | Open Plan Office Areas | 143 m² |
| 7.23 | Collaboration Area | 19 m² |
| 7.24 | Open Plan Office Areas | 37 m² |
| 7.25 | Collaboration Area | 18 m² |
| 7.26 | Circulation | 24 m² |
| 7.27 | Circulation | 56 m² |
| 7.28 | Circulation | 37 m² |
| 7.29 | Circulation | 38 m² |
| 7.30 | Circulation | 45 m² |
| 7.31 | Circulation | 68 m² |

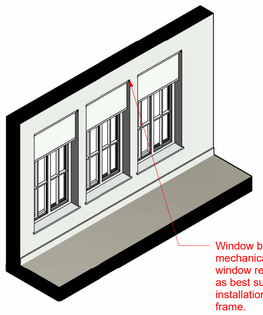


2 Blinds Axonometric View

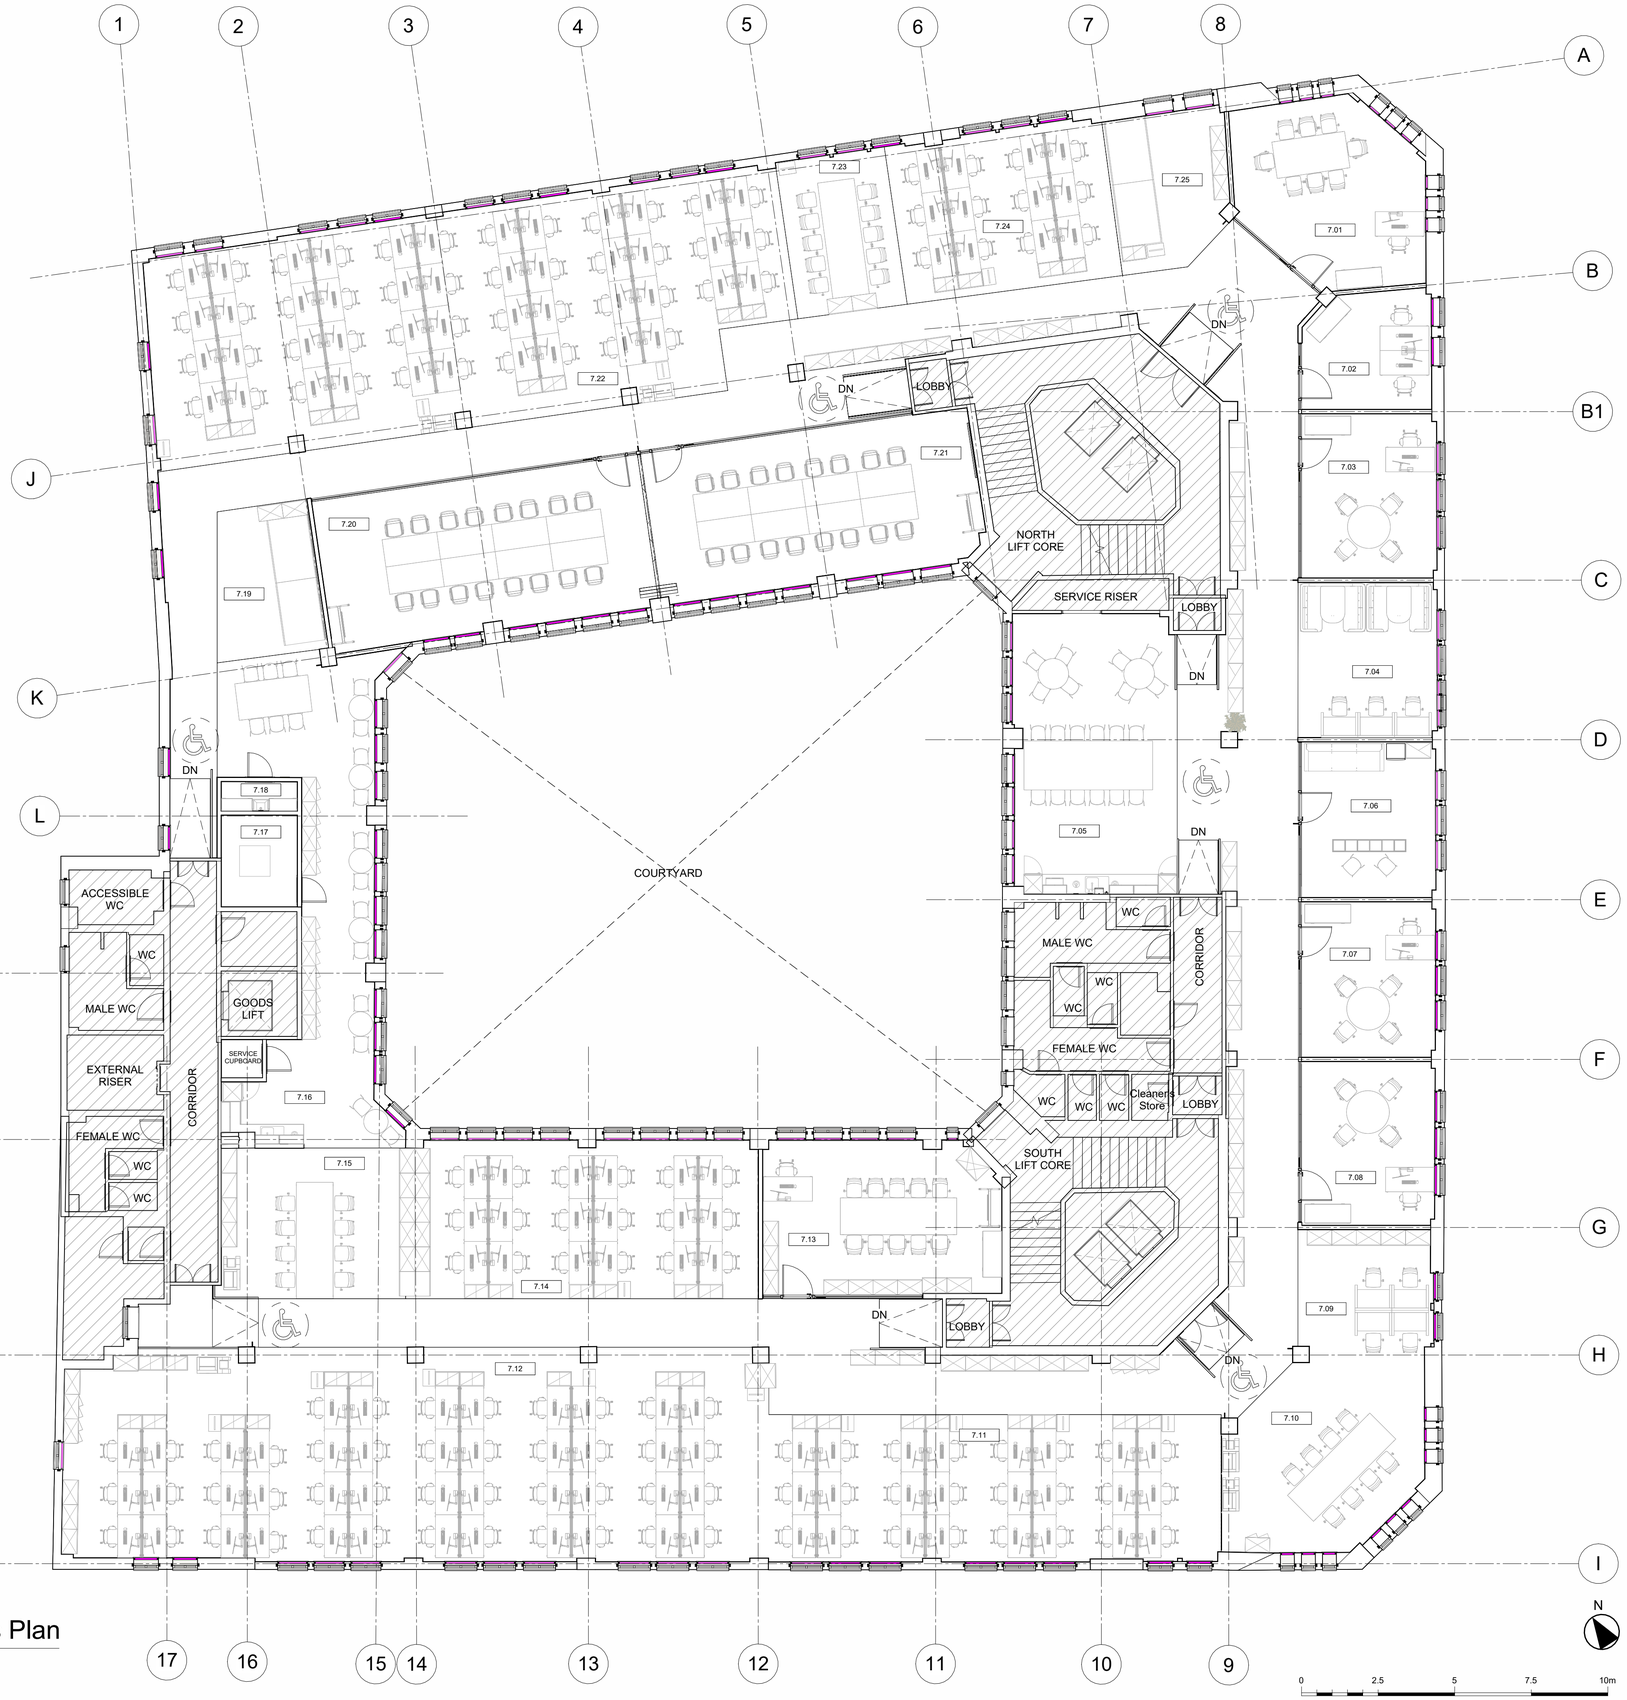


1 Level 07 - Proposed Roller Blinds Plan
1 : 100

**NOTES:**

This drawing is produced for use in this project only and may not be used for any other purpose. Arcadis (UK) accept no liability for the use of this drawing other than the purpose for which it was intended in connection with this project as recorded on the title block fields 'Purpose of Issue' and 'File Status Code'.
This drawing may not be reproduced in any form without prior written agreement.

RESPONSIBILITY IS NOT ACCEPTED FOR OTHERS SCALING DIRECTLY FROM THIS DRAWING. DO NOT SCALE FROM THIS DRAWING, USE WRITTEN DIMENSIONS ONLY.

Existing building information based on measured survey data which is included within the Appendices of end of Stage Reports – Contractor to undertaken localised checks following strip-out for technical design and coordination, in conjunction with review of Landlord O&M Information.

**LEGEND:**

- Out of Scope
- Roller Blinds — WB-001
- Glazed Partition with Blind — WB-002

NOTE 01:
Window blinds to be installed to all windows.

Colour: Light Grey
Fitting type: Exact
Top: Classic

Window blinds will be mechanically fixed to the window reveal (side wall or top as best suited to each individual installation) and not the window frame.

| Rev | Date | Description | Prod. | Chk. | Rvd. | App. |
|---|---|---|---|---|---|---|
| L01 | 03/12/25 | LBC Submission | SC/JB | JO | LC | GH/KP |

**Client:**
Government Property Agency


ARCADIS
Registered office: 80 Fenchurch Street, London EC3M 4BT
Coordinating office: 80 Fenchurch Street, London EC3M 4BT
www.arcadis.com


**Project:** Sunlight House - Floors 7 and 8

Site: Sunlight House, Little Quay Street, Manchester M3 3HP

**DrawingTitle:** Level 07 - Proposed Roller Blinds Plan

| | | |
|---|---|---|
| Designed: ARCADIS | Signed: ARCADIS | Date: |
| Drawn: SC/JB | Signed: SC/JB | Date: 03DEC25 |
| Checked: JO | Signed: JO | Date: 03DEC25 |
| Reviewed: LC | Signed: LC | Date: 03DEC25 |
| Approved: GH/KP | Signed: GH/KP | Date: 03DEC25 |
| Design Stage: Listed Building Consent | | |
| Original Size: A1 | Grid: | Datum: |
| Suitability Code: A3 | Scale: As indicated | Project Number: 30279810 |

Suitability Description: OFFICIAL-SENSITIVE

Listed Building Consent Submission

Drawing Number: 30279810-ARC-MAN-07-DR-AR-O1631
Revision: L01

100mm on Original

Print Date: 12/5/2025 11:27:27 AM

© Copyright reserved