
Level 8 - Sunlight House

Number	Programme	Area
8.01	Reception	30 m²
8.02	Meeting Rooms	33 m²
8.03	Support Services	18 m²
8.04	Open Plan Office Areas	114 m²
8.05	Amenity	49 m²
8.06	Meeting Rooms	26 m²
8.07	Offices	27 m²
8.08	Offices	27 m²
8.09	Support Services	27 m²
8.10	MEP Services	4 m²
8.11	MEP Services	11 m²
8.12	Support Services	45 m²
8.13	Open Plan Office Areas	105 m²
8.14	Open Plan Office Areas	76 m²
8.15	Open Plan Office Areas	32 m²
8.16	Reception	8 m²
8.17	Circulation	57 m²
8.18	Circulation	13 m²

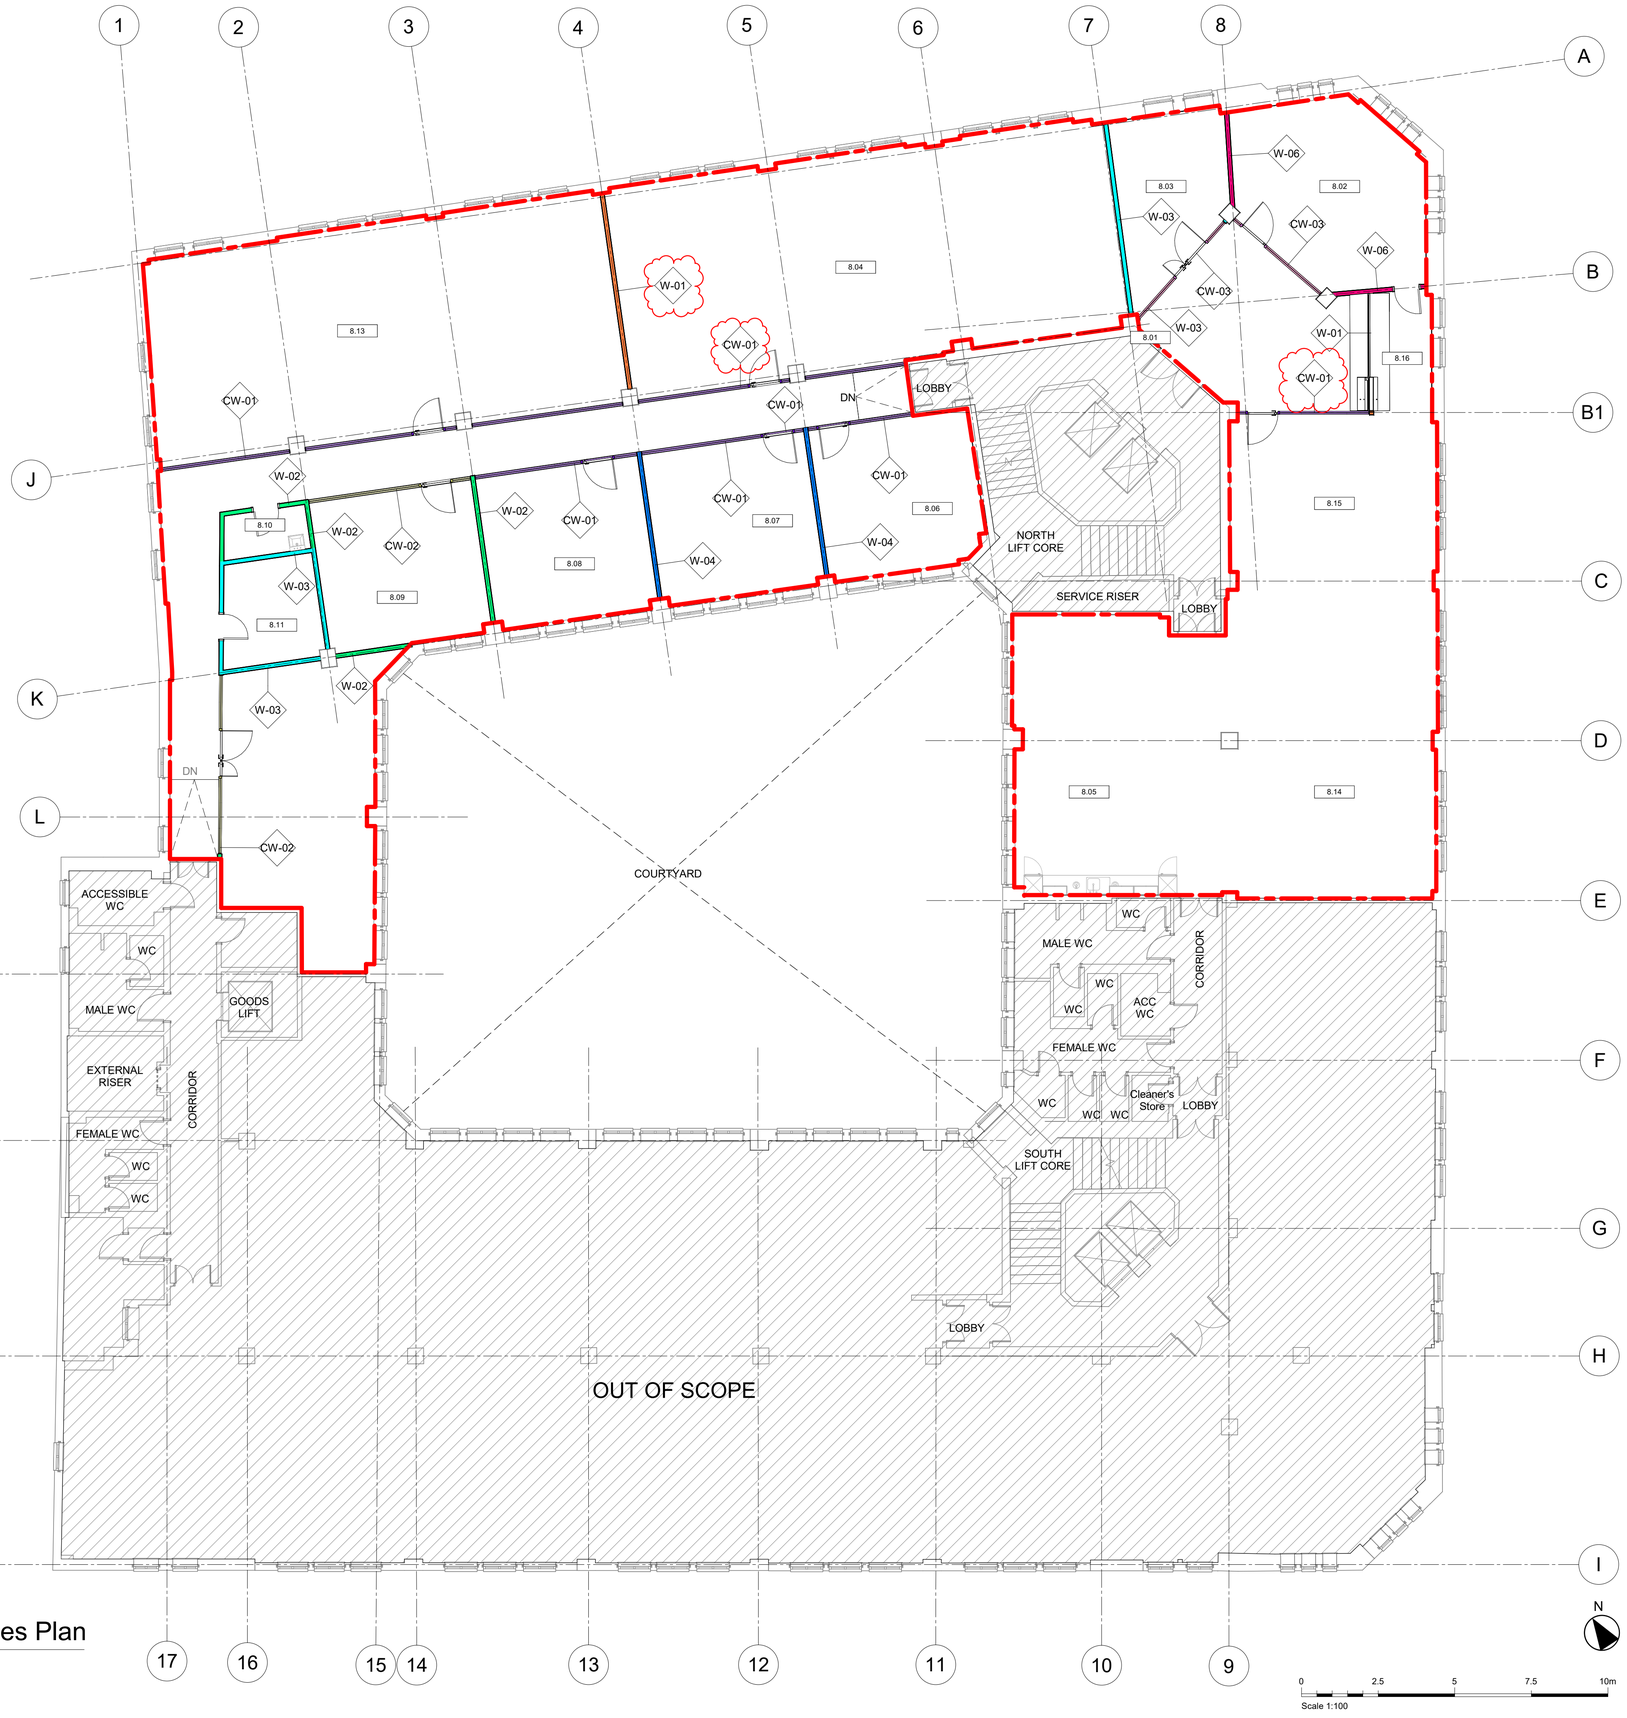

1 Level 08 - Proposed Partition Types Plan
1 : 100

100mm on Original

Print Date: 13/03/2026 2:17:48 pm

NOTES:

This drawing is produced for use in this project only and may not be used for any other purpose. Arcadis (UK) accept no liability for the use of this drawing other than the purpose for which it was intended in connection with this project as recorded on the title block fields 'Purpose of Issue' and 'File Status Code'.
This drawing may not be reproduced in any form without prior written agreement.

RESPONSIBILITY IS NOT ACCEPTED FOR OTHERS SCALING DIRECTLY FROM THIS DRAWING. DO NOT SCALE FROM THIS DRAWING, USE WRITTEN DIMENSIONS ONLY.

Existing building information based on measured survey data which is included within the Appendices of end of Stage Reports – Contractor to undertaken localised checks following strip-out for technical design and coordination, in conjunction with review of Landlord O&M Information.

NOTE 01:
Please reference project Fire Strategy Report.
NOTE 02:
Please refer to Project Finishes Schedule.
NOTE 03:
Railings to be alumunium material in grey colour.

LEGEND:

- Scope of Works Boundary
- Proposed Fixtures
- Out of Scope
- W-01 Plasterboard Partition / Size:130mm **Fire Rating:NA / Acoustic R: 48dBR**
- W-02 Plasterboard Partition / Size:130mm **Fire Rating:30 / Acoustic R: 48dBR**
- W-03 Plasterboard Partition / Size:130mm **Fire Rating:60 / Acoustic R:48dBR**
- W-04 Plasterboard Partition / Size:130mm **Fire Rating:NA / Acoustic R: 58dBR**
- W-05 Plasterboard Partition / Size:130mm **Fire Rating:30 / Acoustic R: 58dBR**
- W-06 Plasterboard Partition / Size:130mm **Fire Rating:60 / Acoustic R: 58dBR**
- CW-01 Glazed Partiton **Fire Rating:NA / Acoustic R: 48dBR**
- CW-02 Glazed Partiton **Fire Rating:30 / Acoustic R: 48dBR**
- CW-03 Glazed Partiton **Fire Rating:60 / Acoustic R: 48dBR**
- MP Moveable Partitions. **Acoustic R: 56dBR**

Corner Guards / Protection to be applied to high traffic areas (including columns)

Rev	Date	Description	Prod.	Chk.	Rvd.	App.
L02	13/03/26	LBC Submission	CC/MD	GR	JO	LC
L01	03/12/25	LBC Submission	SC/JB	JO	LC	GH/KP

Client:
Government Property Agency

ARCADIS
Registered office: 80 Fenchurch Street, London EC3M 4BT
Coordinating office: 80 Fenchurch Street, London EC3M 4BT
www.arcadis.com

Project: Sunlight House - Floors 7 and 8

Site: Sunlight House, Little Quay Street, Manchester M3 3HP

Drawing Title: Level 08 - Proposed Partition Types Plan

Designed: ARCADIS	Signed: ARCADIS	Date: 13MAR26
Drawn: CC/MD	Signed: CC/MD	Date: 13MAR26
Checked: GR	Signed: GR	Date: 13MAR26
Reviewed: JO	Signed: JO	Date: 13MAR26
Approved: LC	Signed: LC	Date: 13MAR26
Design Stage: Listed Building Consent		
Original Size: A1	Grid:	Datum:
Suitability Code: A3	Scale: As indicated	Project Number: 30279810

Suitability Description: OFFICIAL-SENSITIVE

Listed Building Consent Submission

Drawing Number: 30279810-ARC-MAN-08-DR-AR-O1622
Revision: L02

© Copyright reserved