# Location Plan - With Scale

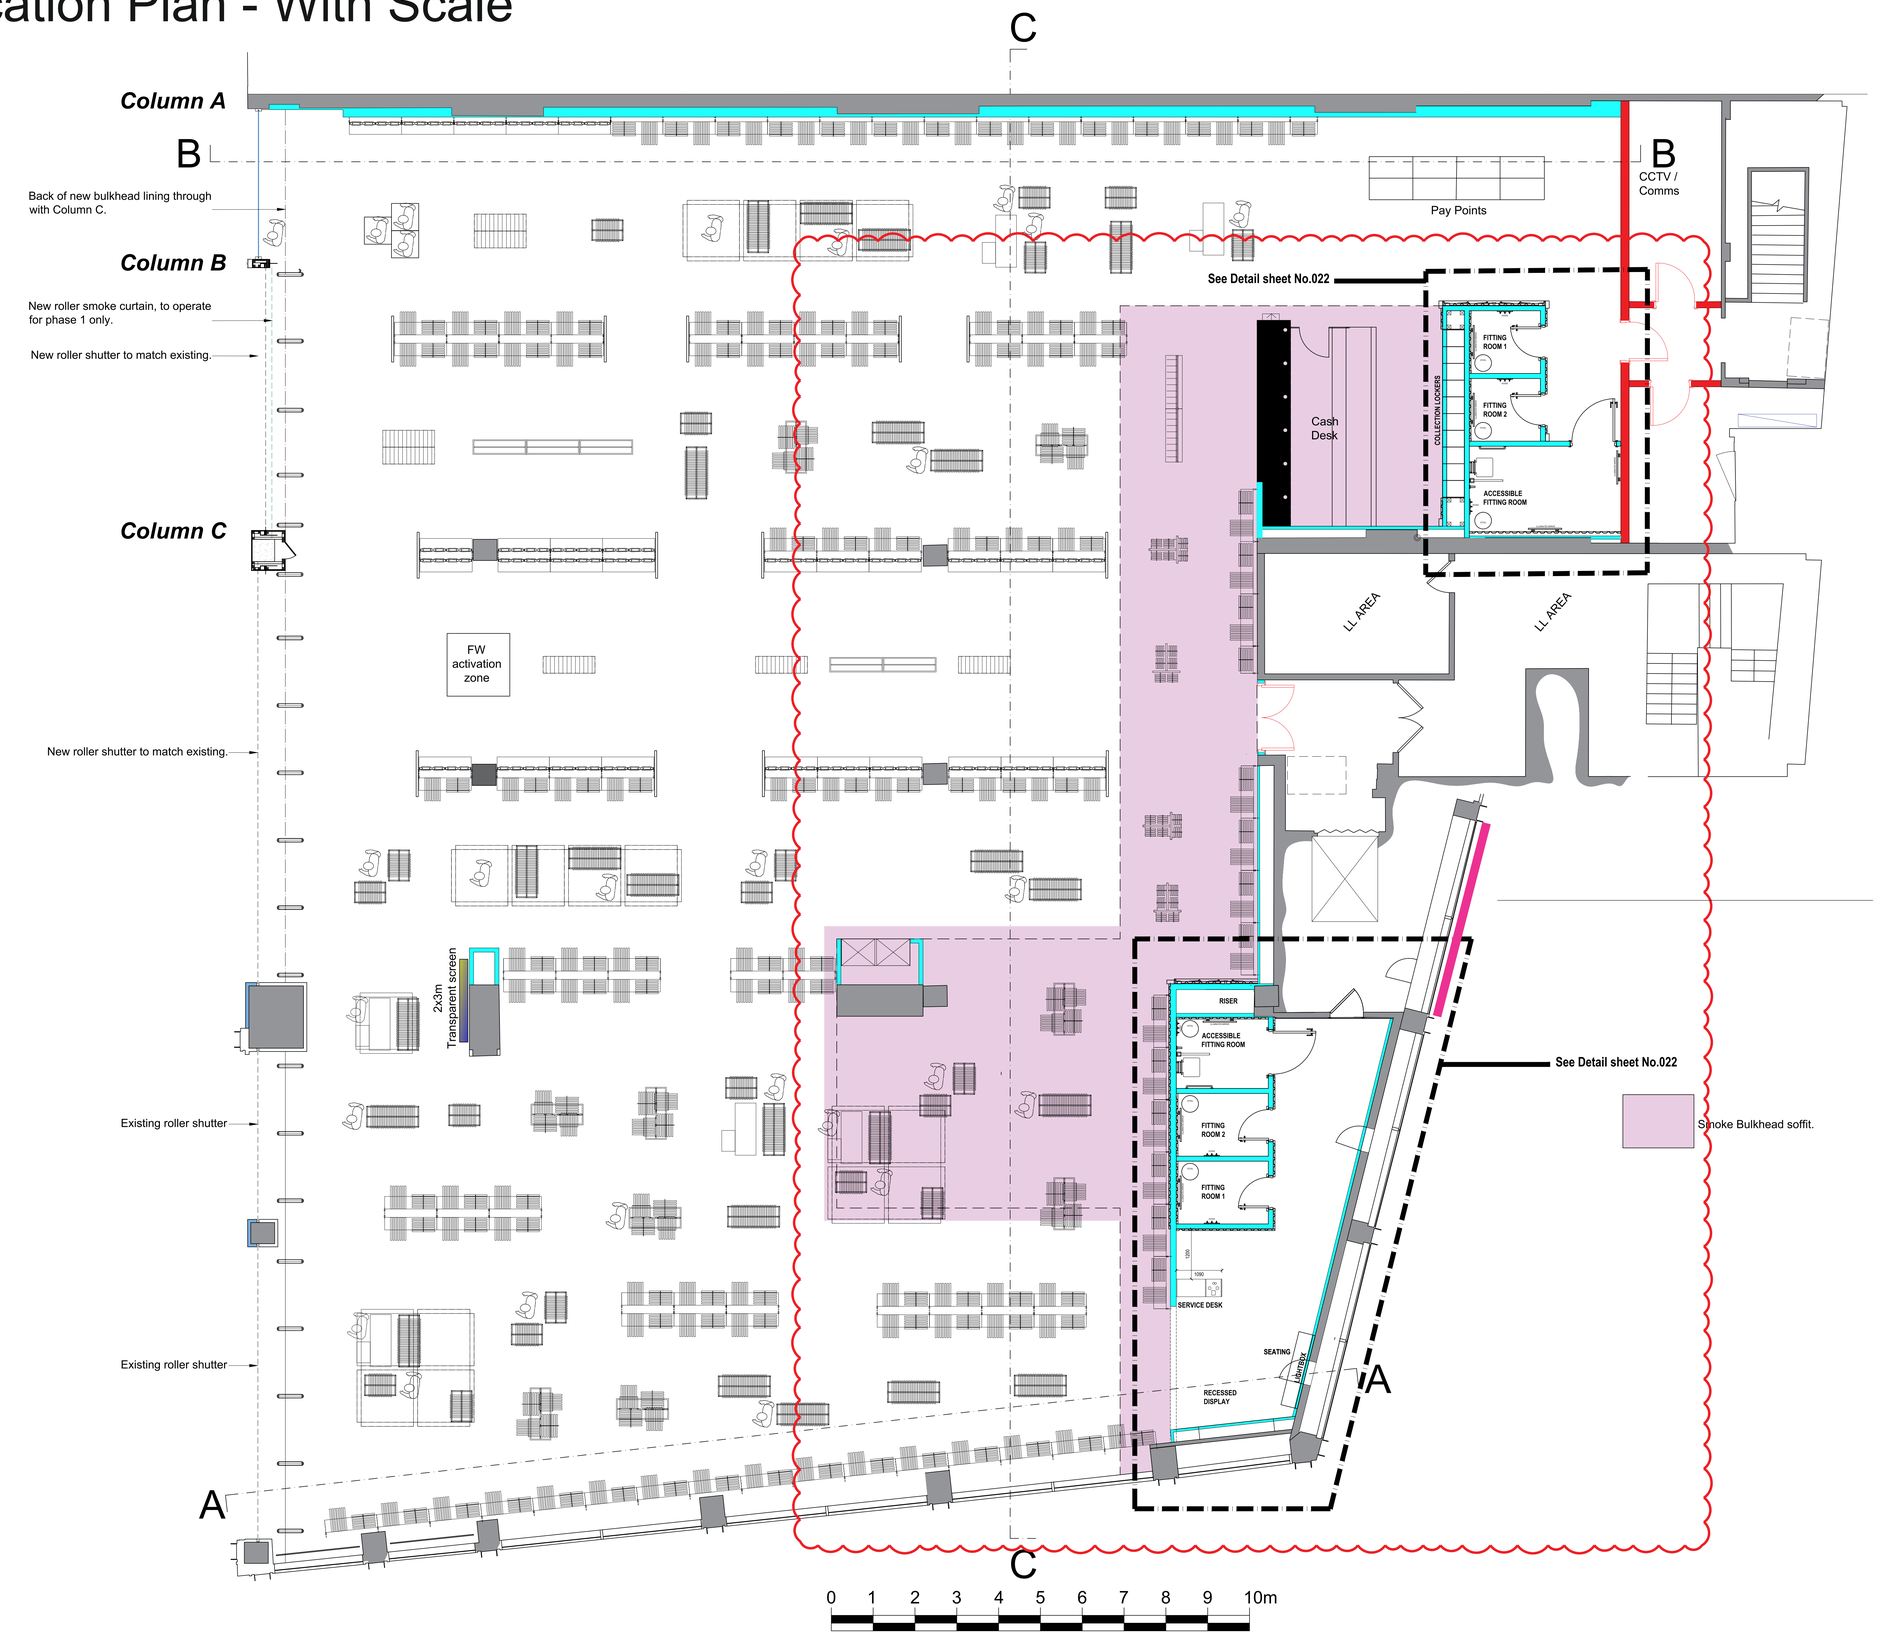


Graphic location

Smoke Bulkhead soffit.