


DISCLAIMER:


- THIS DRAWING IS FOR **PLANNING** PURPOSES ONLY. IT IS NOT INTENDED TO BE USED FOR CONSTRUCTION PURPOSES. WHILST ALL REASONABLE EFFORTS ARE USED TO ENSURE DRAWINGS ARE ACCURATE, NO RESPONSIBILITY OR LIABILITY FOR ANY RELIANCE PLACED ON, OR USE MADE OF, THIS PLAN BY ANYONE FOR PURPOSES OTHER THAN THOSE STATED ABOVE.
- © THE COPYRIGHT OF THIS DRAWING IS HELD BY **AD DESIGN** AND NO REPRODUCTION IS ALLOWED IN ANY WAY WITHOUT PRIOR PERMISSION.



LOCATION PLAN @ 1:1250

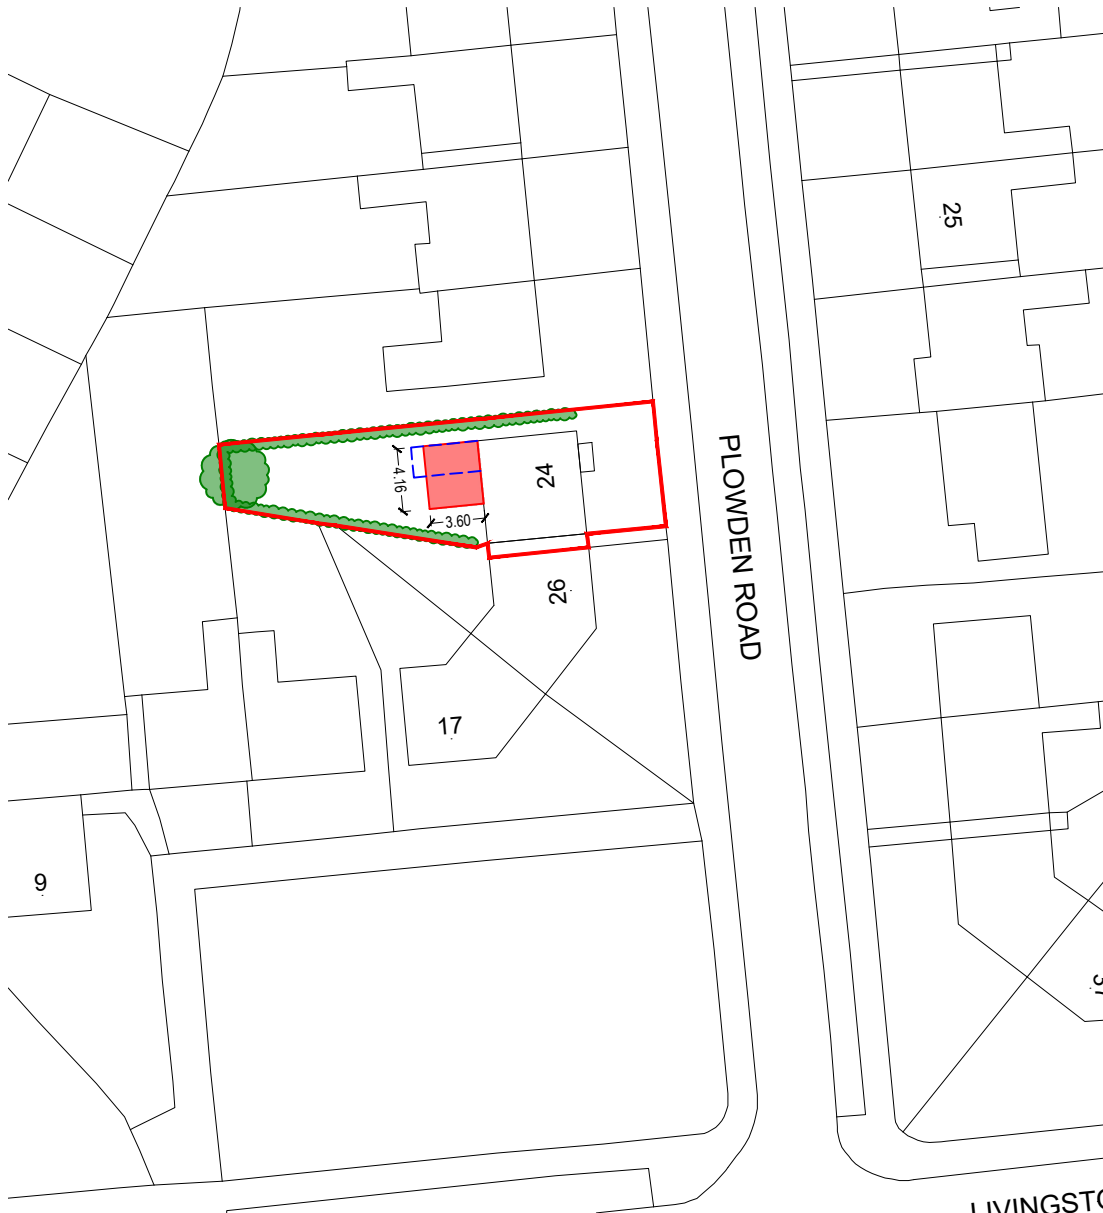

BLOCK PLAN @ 1:500

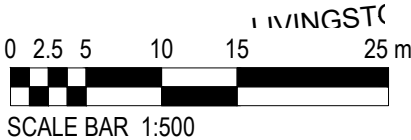

Rev.	Description	Ini.	Date
	Drawing Status:		
	PLANNING		
	Project:		
	RESIDENTIAL		
	SINGLE STOREY REAR EXTENSION		
	Drawing Title:		
	BLOCK & LOCATION PLAN		
	EXISTING & PROPOSED		
	Client Information		
	WCHG		
	24 PLOWDEN ROAD		
	WYTHENSHAW		
	MANCHESTER		
	M22 1QY		

	Drawing Information		
	Drg No.: 25-202-PL-01	Sheet Size:	
	Rev: -		
	Drawn: APD		
	Chk'd: APD		
	Date: 11.11.25		
	Scale: 1:500 / 1250		
	Company Information		
	AD DESIGN		
	5 Wessex Close, Standish, Wigan, Gr. Manchester, WN1 2TJ		
	T: 07709 492694 E: info@ad-design.co.uk W: ad-design.co.uk		