

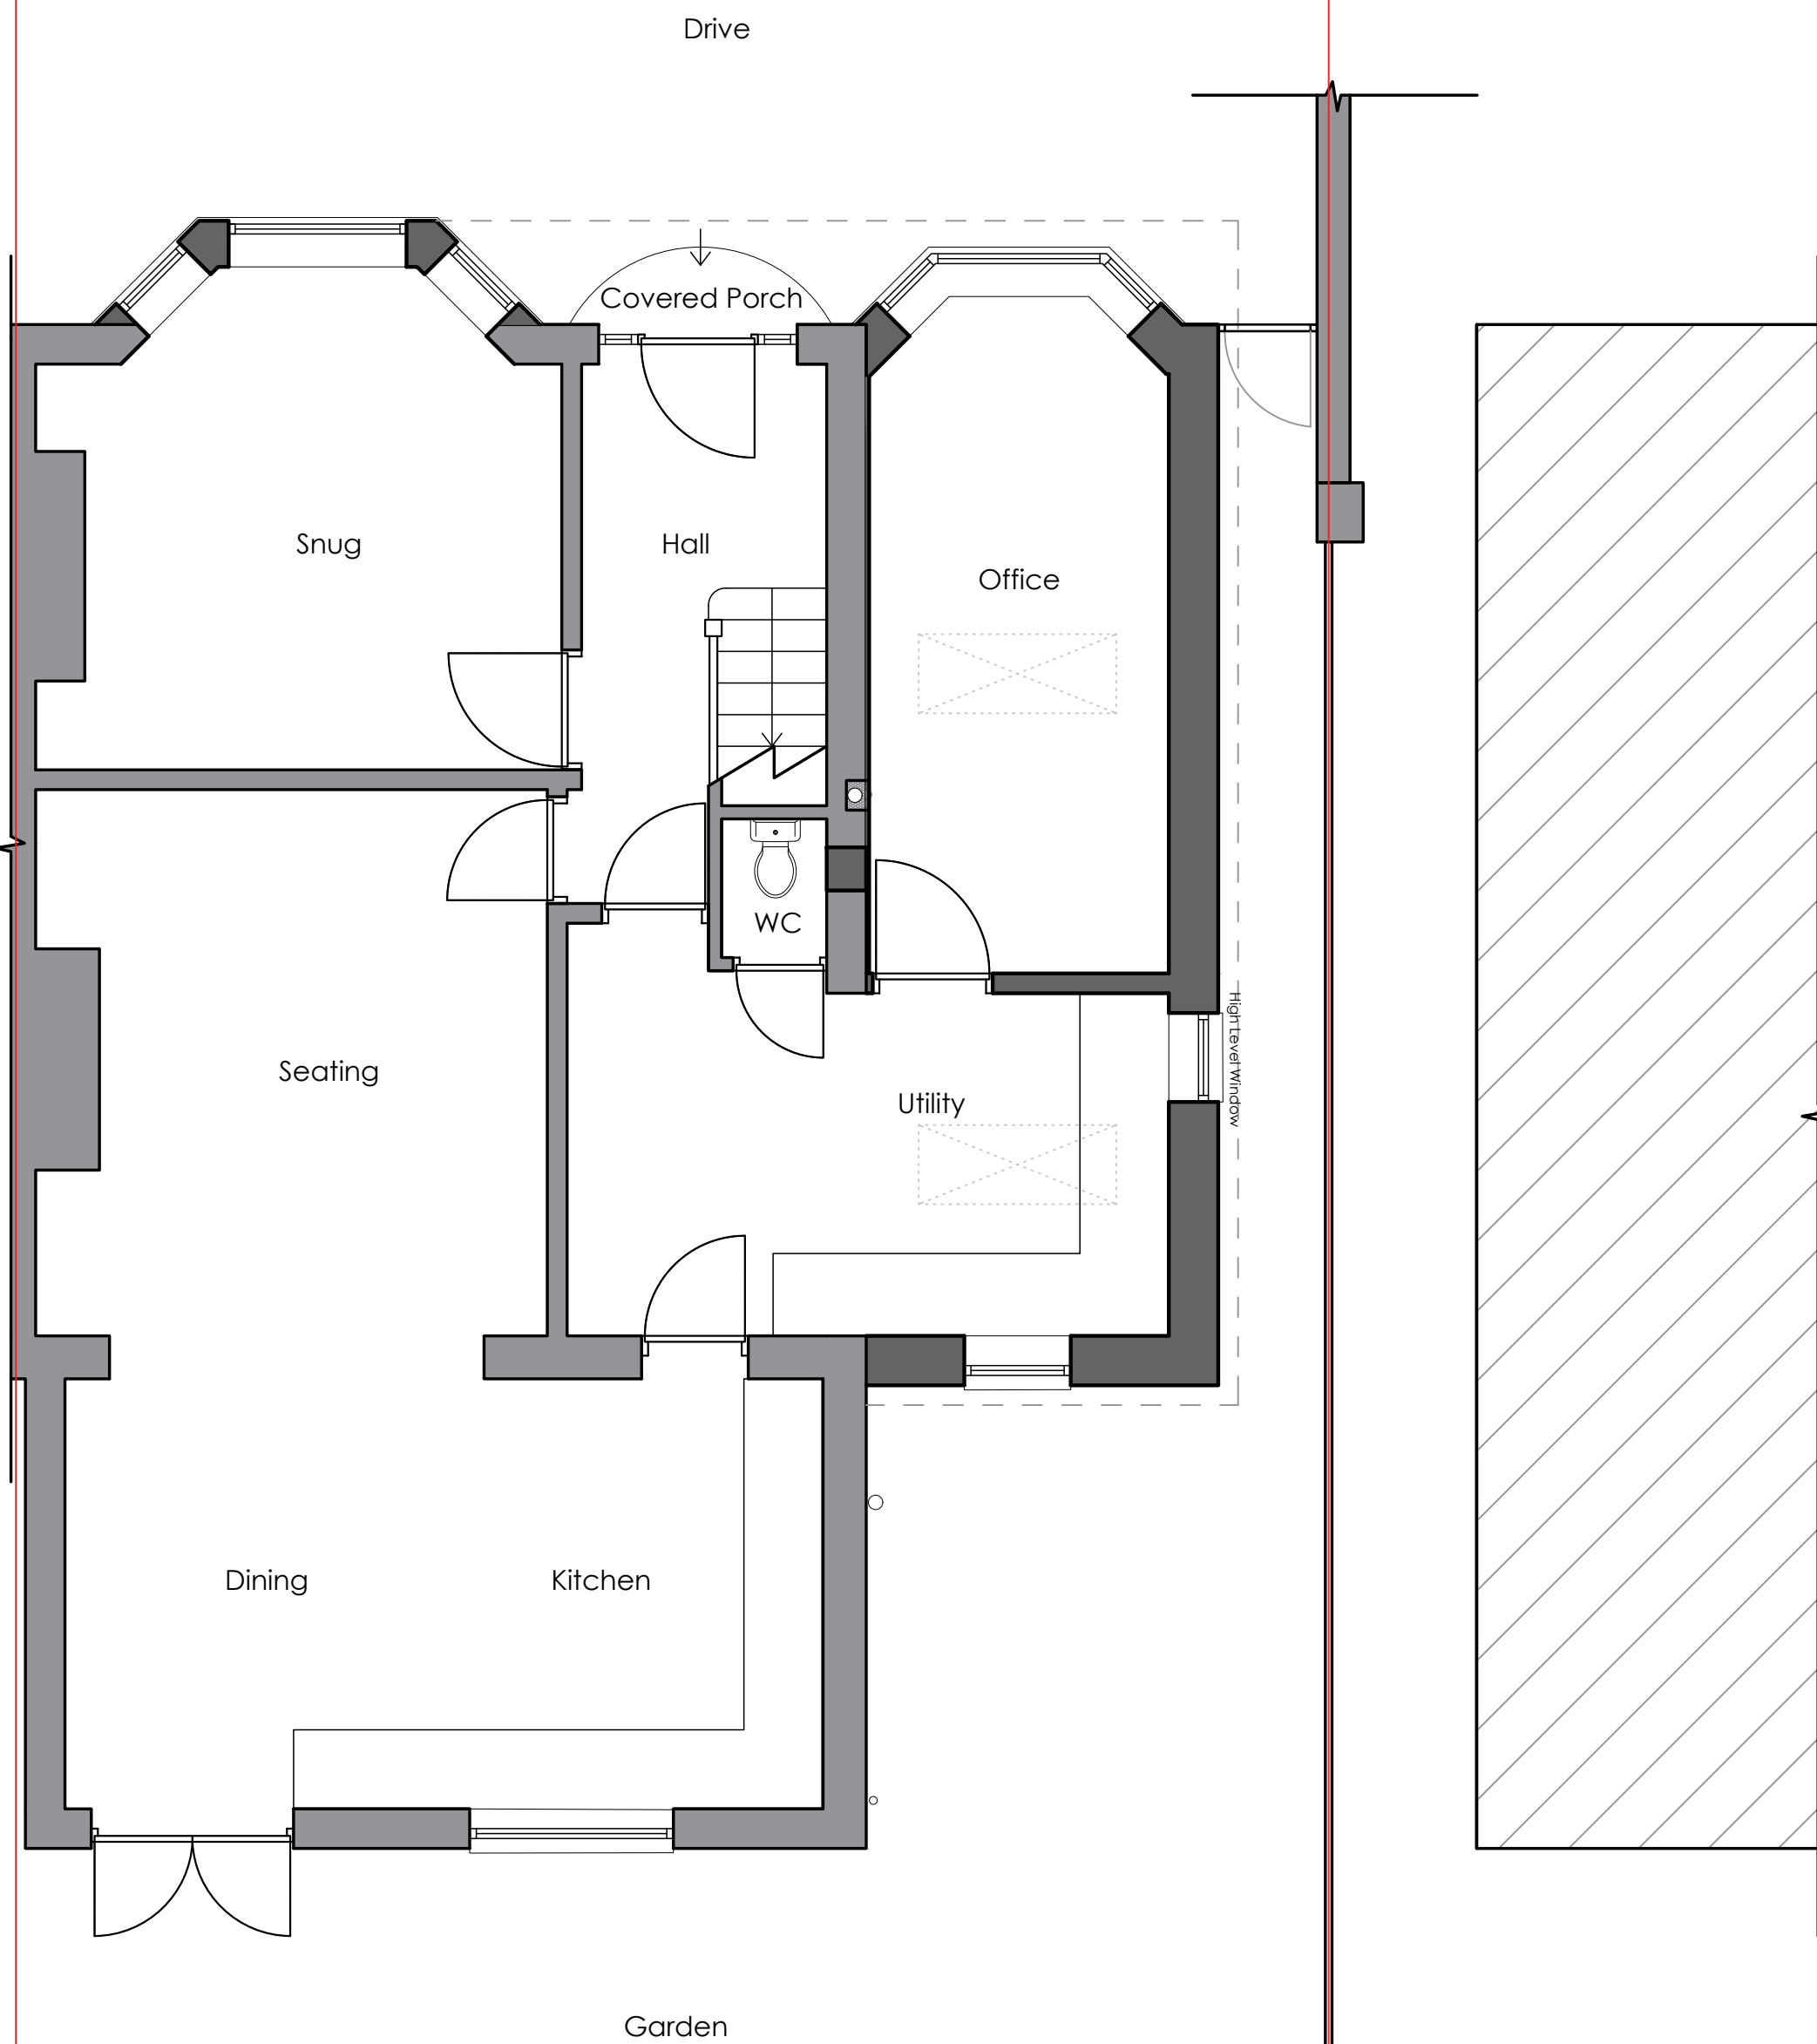
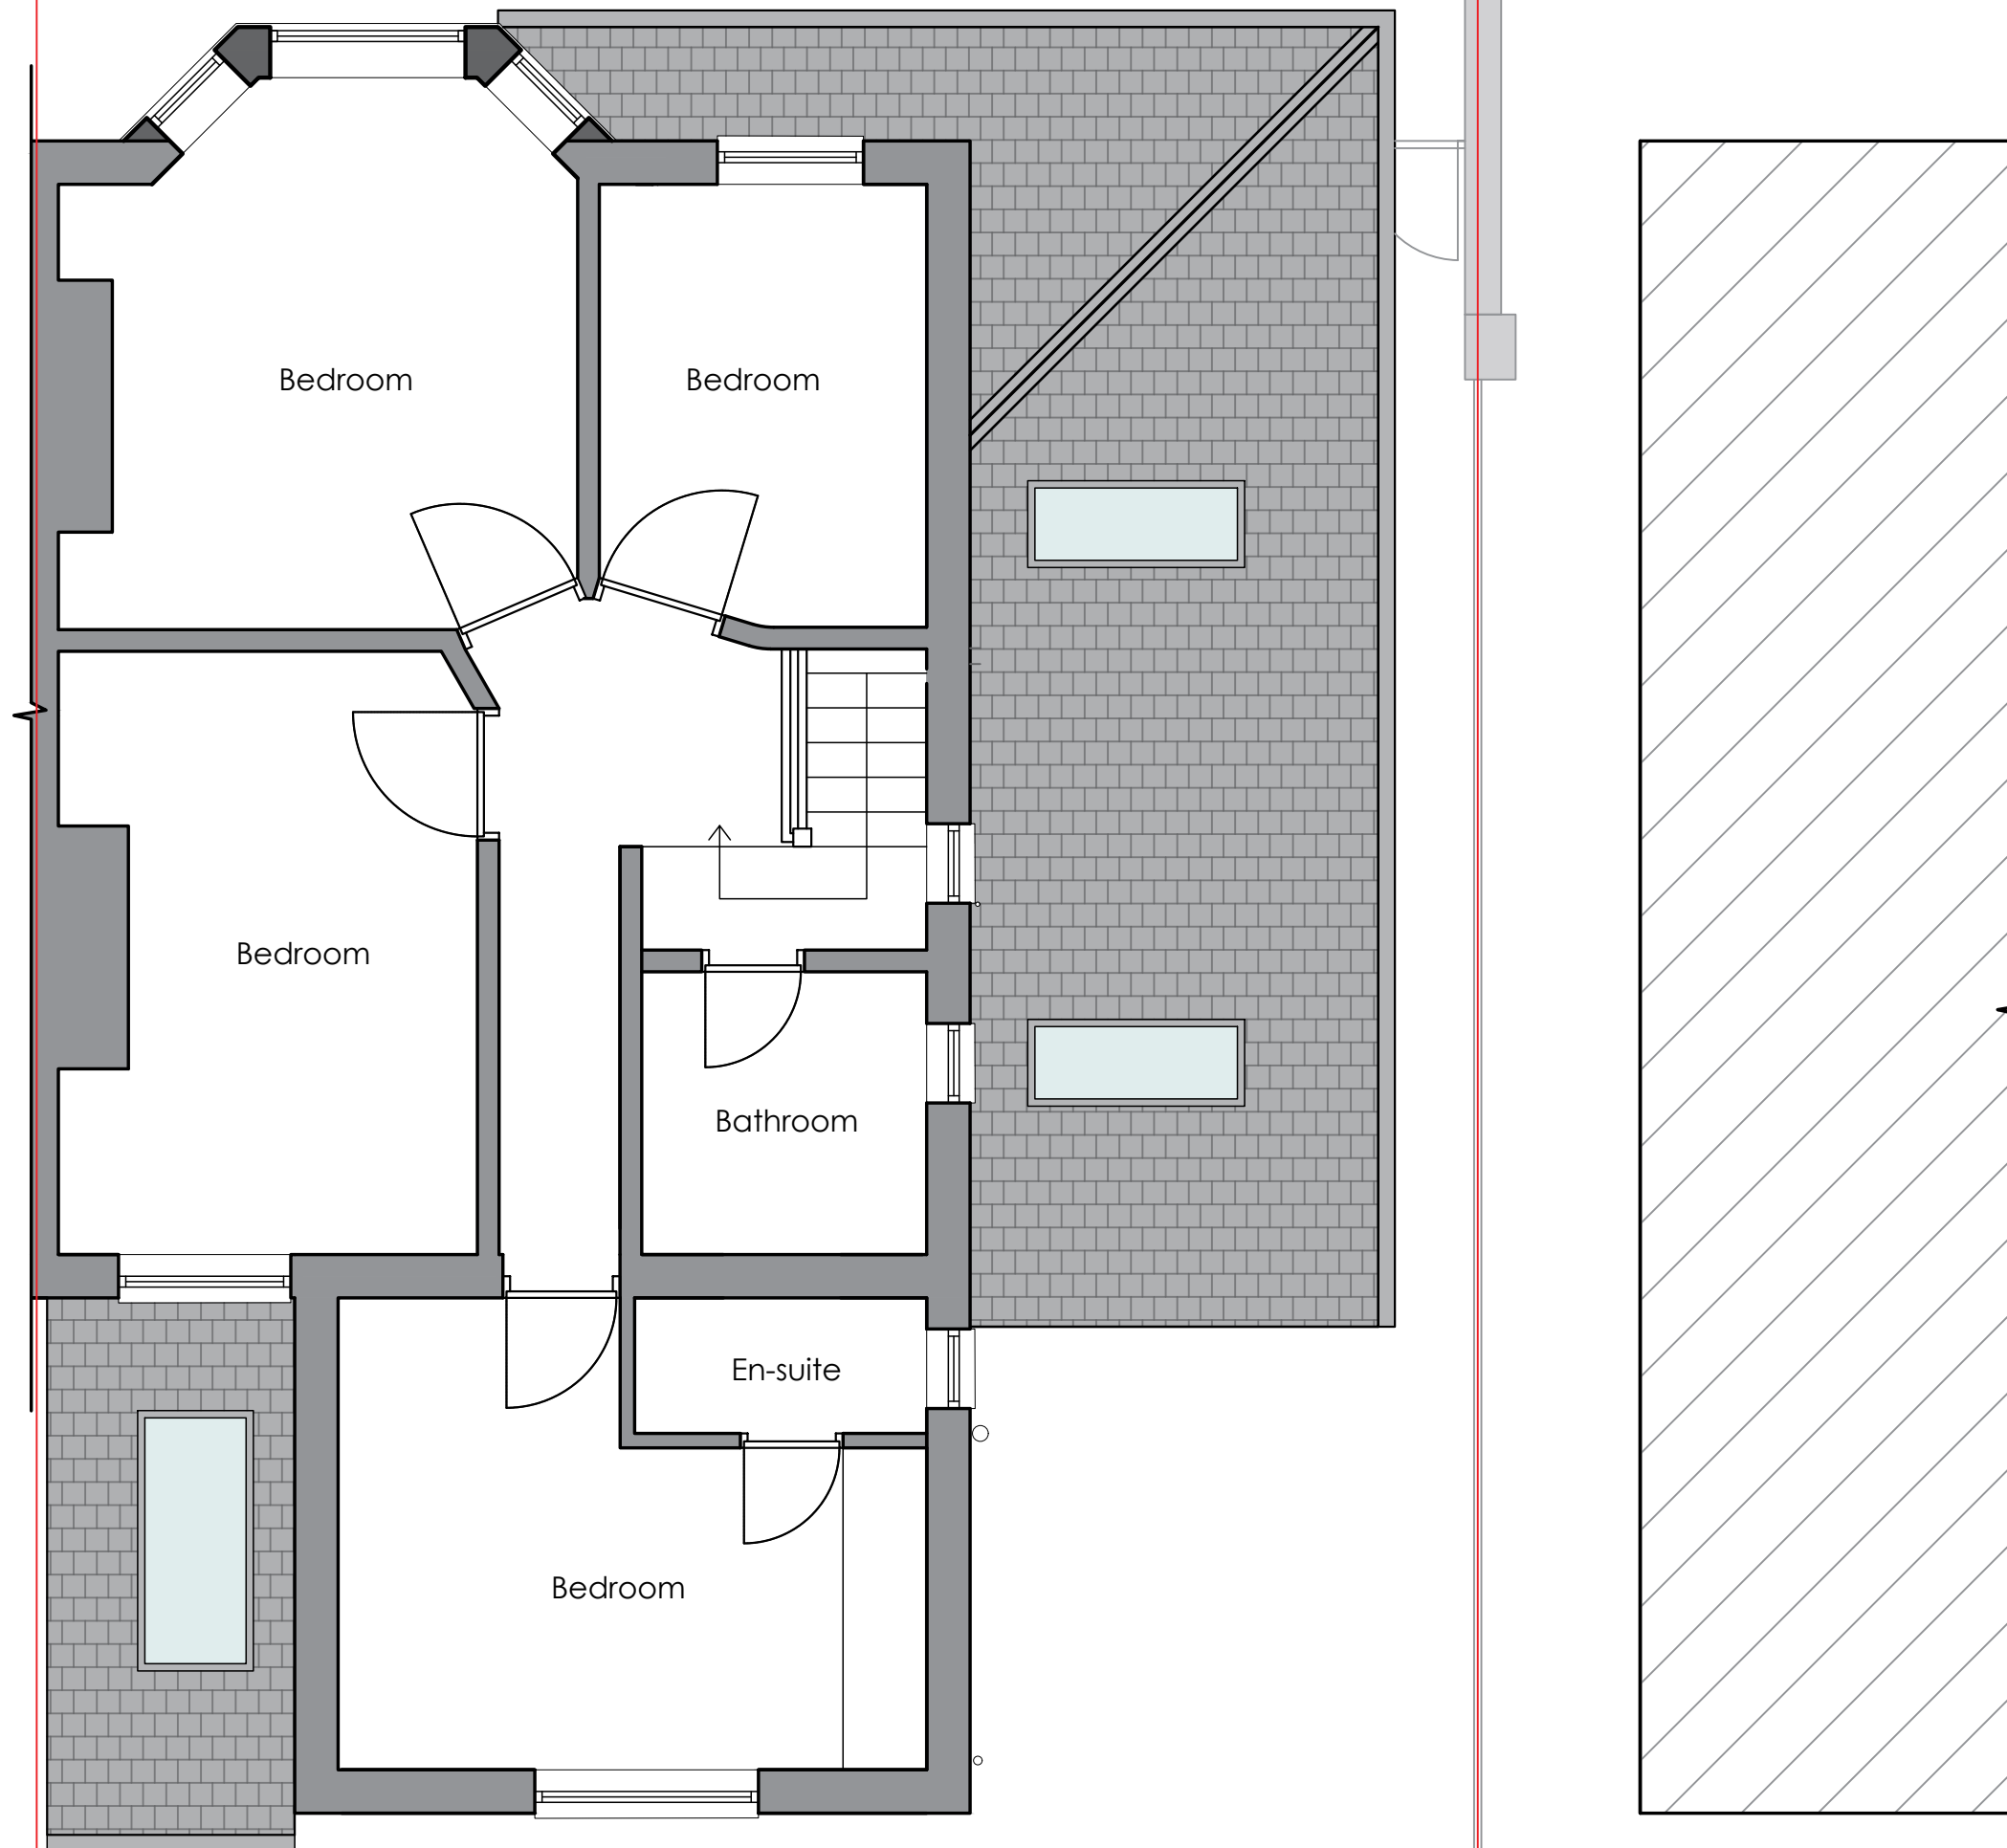
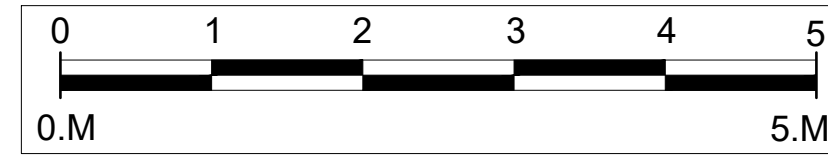


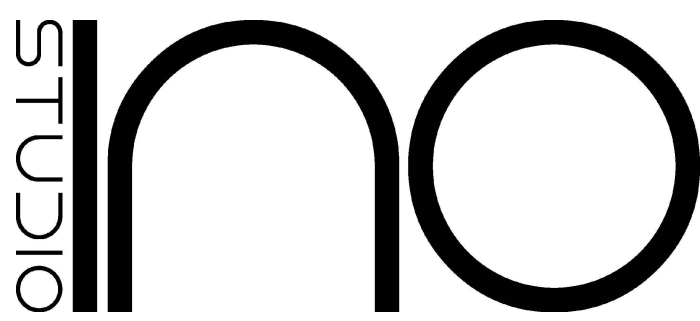

Studio INO
Regency Business Centre
Clowes Street
Macclesfield
SK11 8HX

01625 720343
Info@StudioINO.co.uk
www.studioINO.co.uk

project north

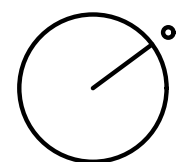

notes

1. Drawings are based on survey data and may not accurately represent what is physically present.
2. Do not scale from this drawing. All dimensions to be site verified by the contractor before proceeding.
3. All dimensions are in millimetres unless noted otherwise.
4. Studio INO Ltd shall be notified in writing of any discrepancies.
5. The copyright of this drawing is vested in Studio INO Ltd and it may not be reproduced in whole or part or used for the manufacture of any article without the express permission of the copyright holders.
6. This drawing is to be read in conjunction with all relevant engineers and consultants drawings and specifications.

revisions

REV	DATE	DRAWN BY	APPR. BY	NOTES
1	09.02.26	TJF	TJF	Updated to suit client feedback.
2	10.02.26	TJF	TJF	Rooflight/SVP updated at GF.

client:

Gavin Wilks

project:

15 Omer Drive
Side Extension

status:

Stage 3

revision:

2

title:

Proposed GA Plans
Ground and First Floor

drawn by:

TJF

approved by:

TJF

date:

06.02.26

job no:

217

scale:

1:50@A1L

drawing no:

011