
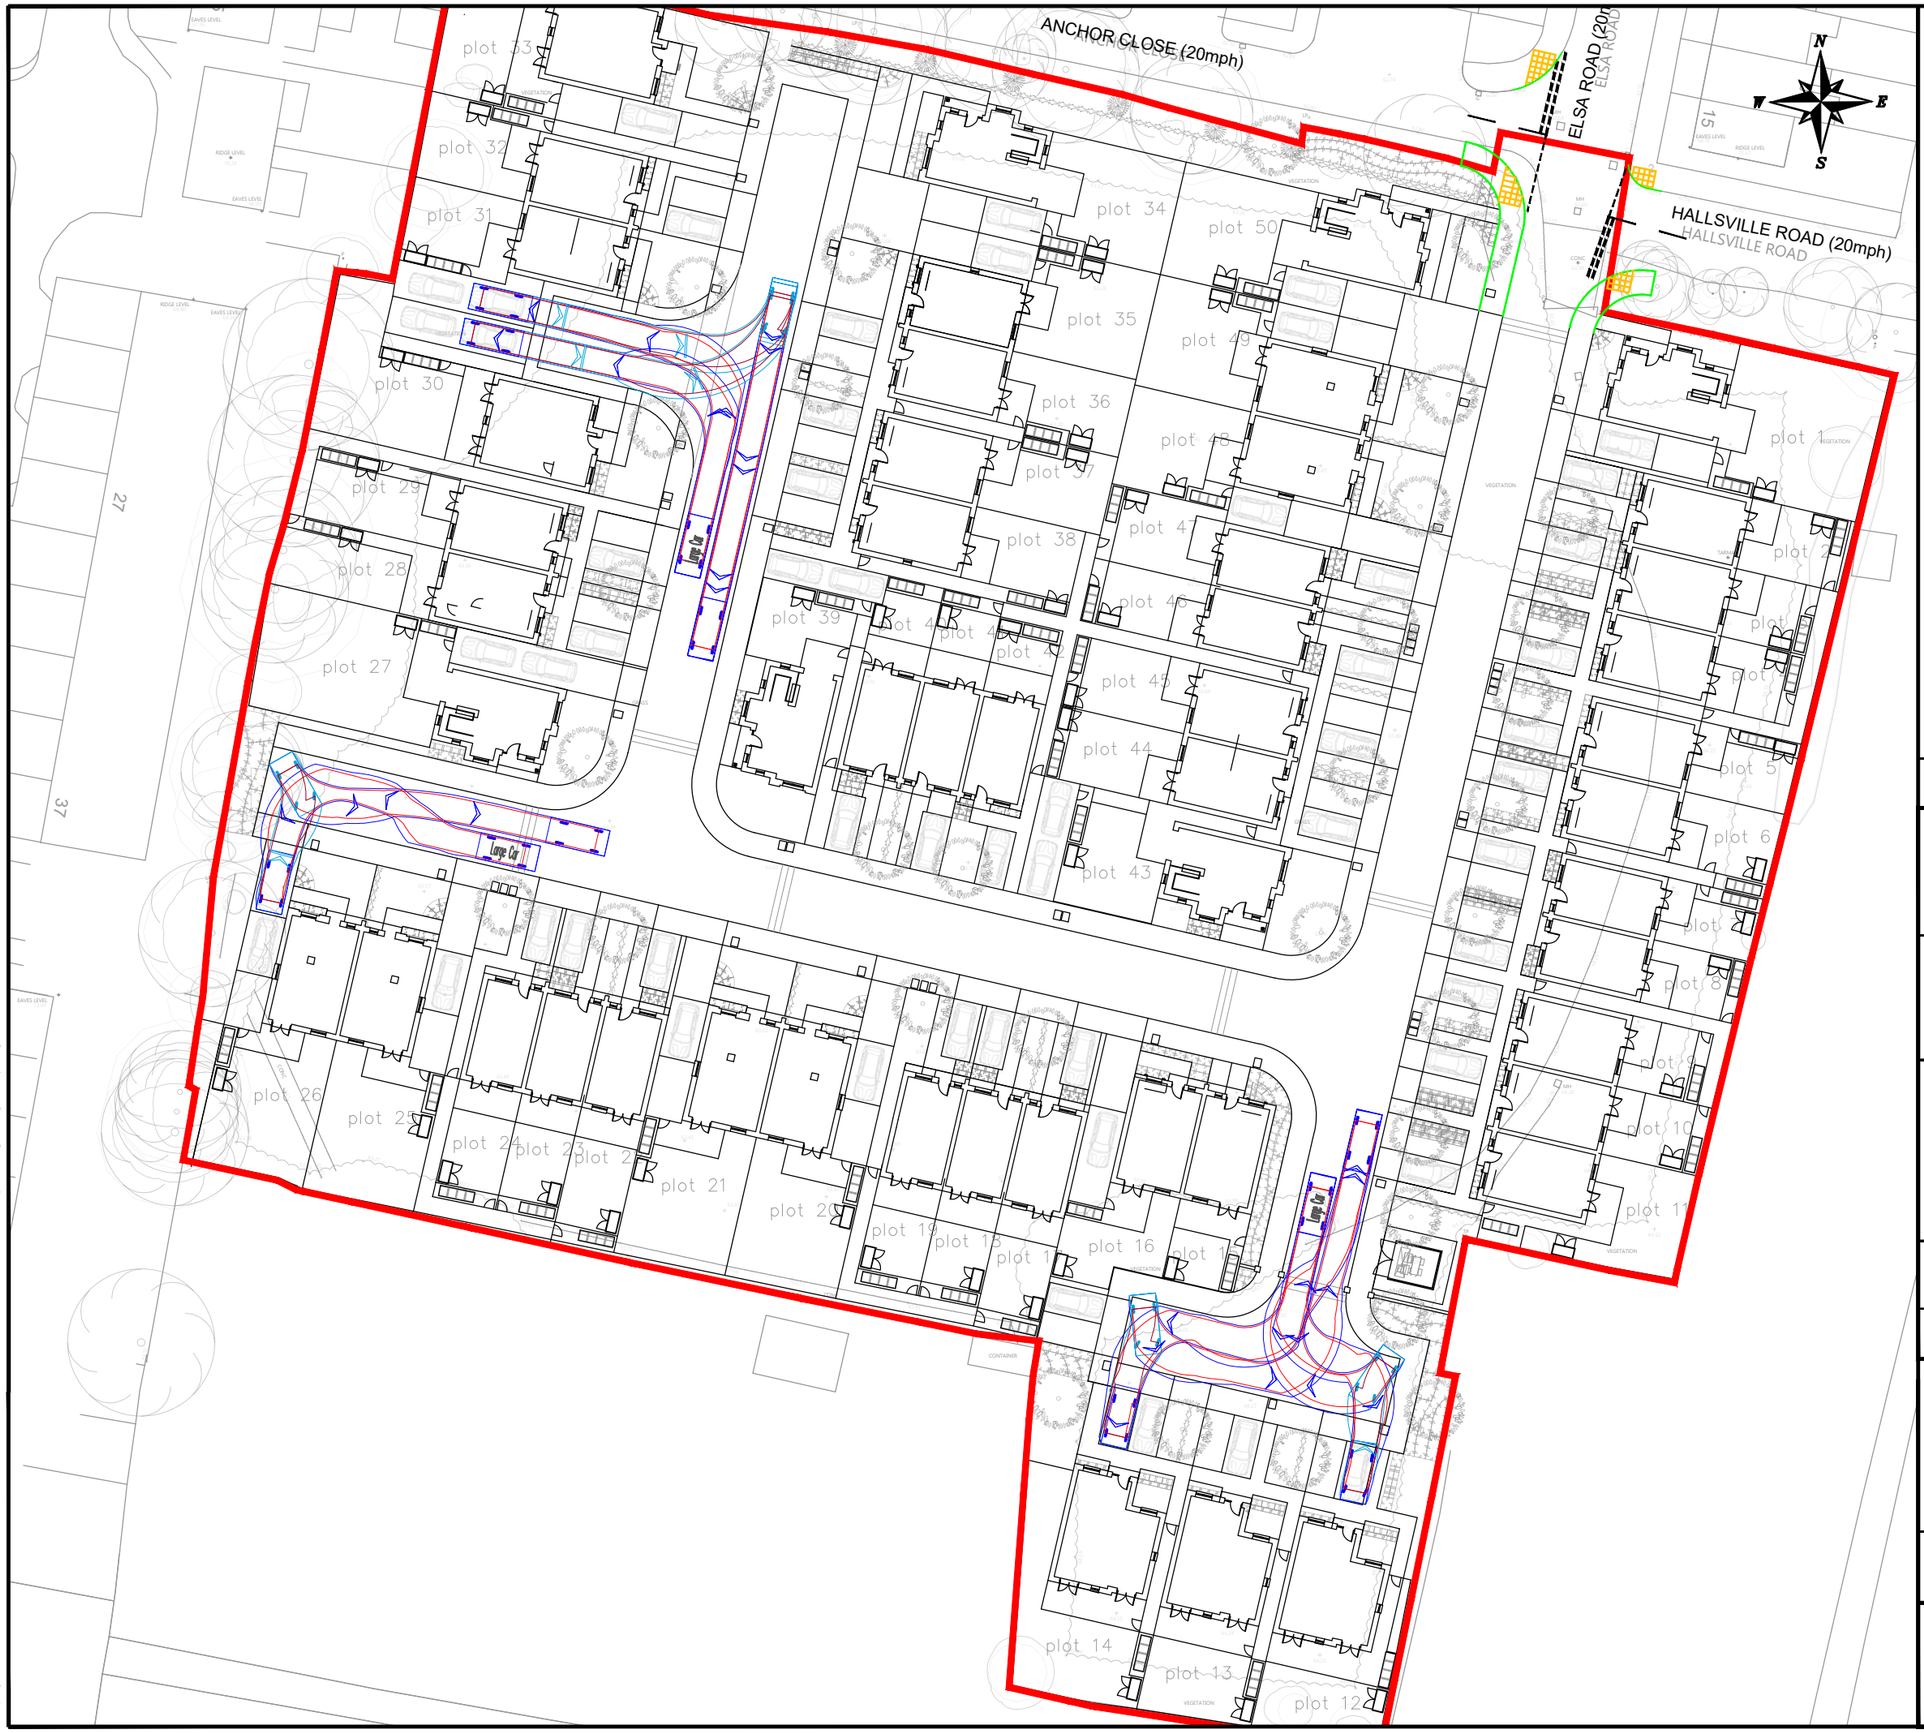


NOTES

THIS IS NOT A CONSTRUCTION DRAWING AND IS FOR INDICATIVE PURPOSES ONLY.
THE DRAWING WILL BE SUBJECT TO CHANGE FOLLOWING LOCAL AUTHORITY REVIEW AND CONFIRMATION OF PUBLIC HIGHWAY AND THIRD PARTY LAND BOUNDARIES.

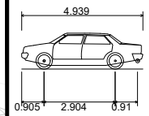

Large Car_(2018)	
Overall Length	4.939m
Overall Width	2.114m
Overall Body Height	1.457m
Min Body Ground Clearance	0.142m
Track Width	1.875m
Lock to lock time	4.00s
Kerb to Kerb Turning Radius	5.950m

REV	DETAILS	DRAWN	CHECKED	DATE
A	PROPOSED SITE LAYOUT & TRACKING UPDATED	SL	TB	MAR 2026

CLIENT:
SOUTHWAY HOUSING TRUST

PROJECT:
ELSA ROAD,
LEVENSHULME

DRAWING TITLE:
SWEPT PATH ANALYSIS,
LARGE CAR

SCALES:
1:500 @ A3

DRAWN:	CHECKED:	DATE:
SL	TB	MAR 2026

Eddisons
340 Deansgate
Manchester
M3 4LY

Email: info@croftts.co.uk
Tel: 0161 837 7380
Web: www.eddisons.com/services/transport-planning

DRAWING NUMBER: 5025-SP02
REVISION: A

Eddisons

Z:\projects\5025 Elsa Road, Levenshulme\CAD\EDDISONS DRAWINGS\5025-SP02 Rev A (Tracking - Large Car).dwg