
No part of this drawing or data file may be reproduced without the prior written permission of the Strategic Director of Highways, Transport & Engineering or approved representative.
Contains OS Data © Crown copyright and database rights 2017 Ordnance Survey 100019568.

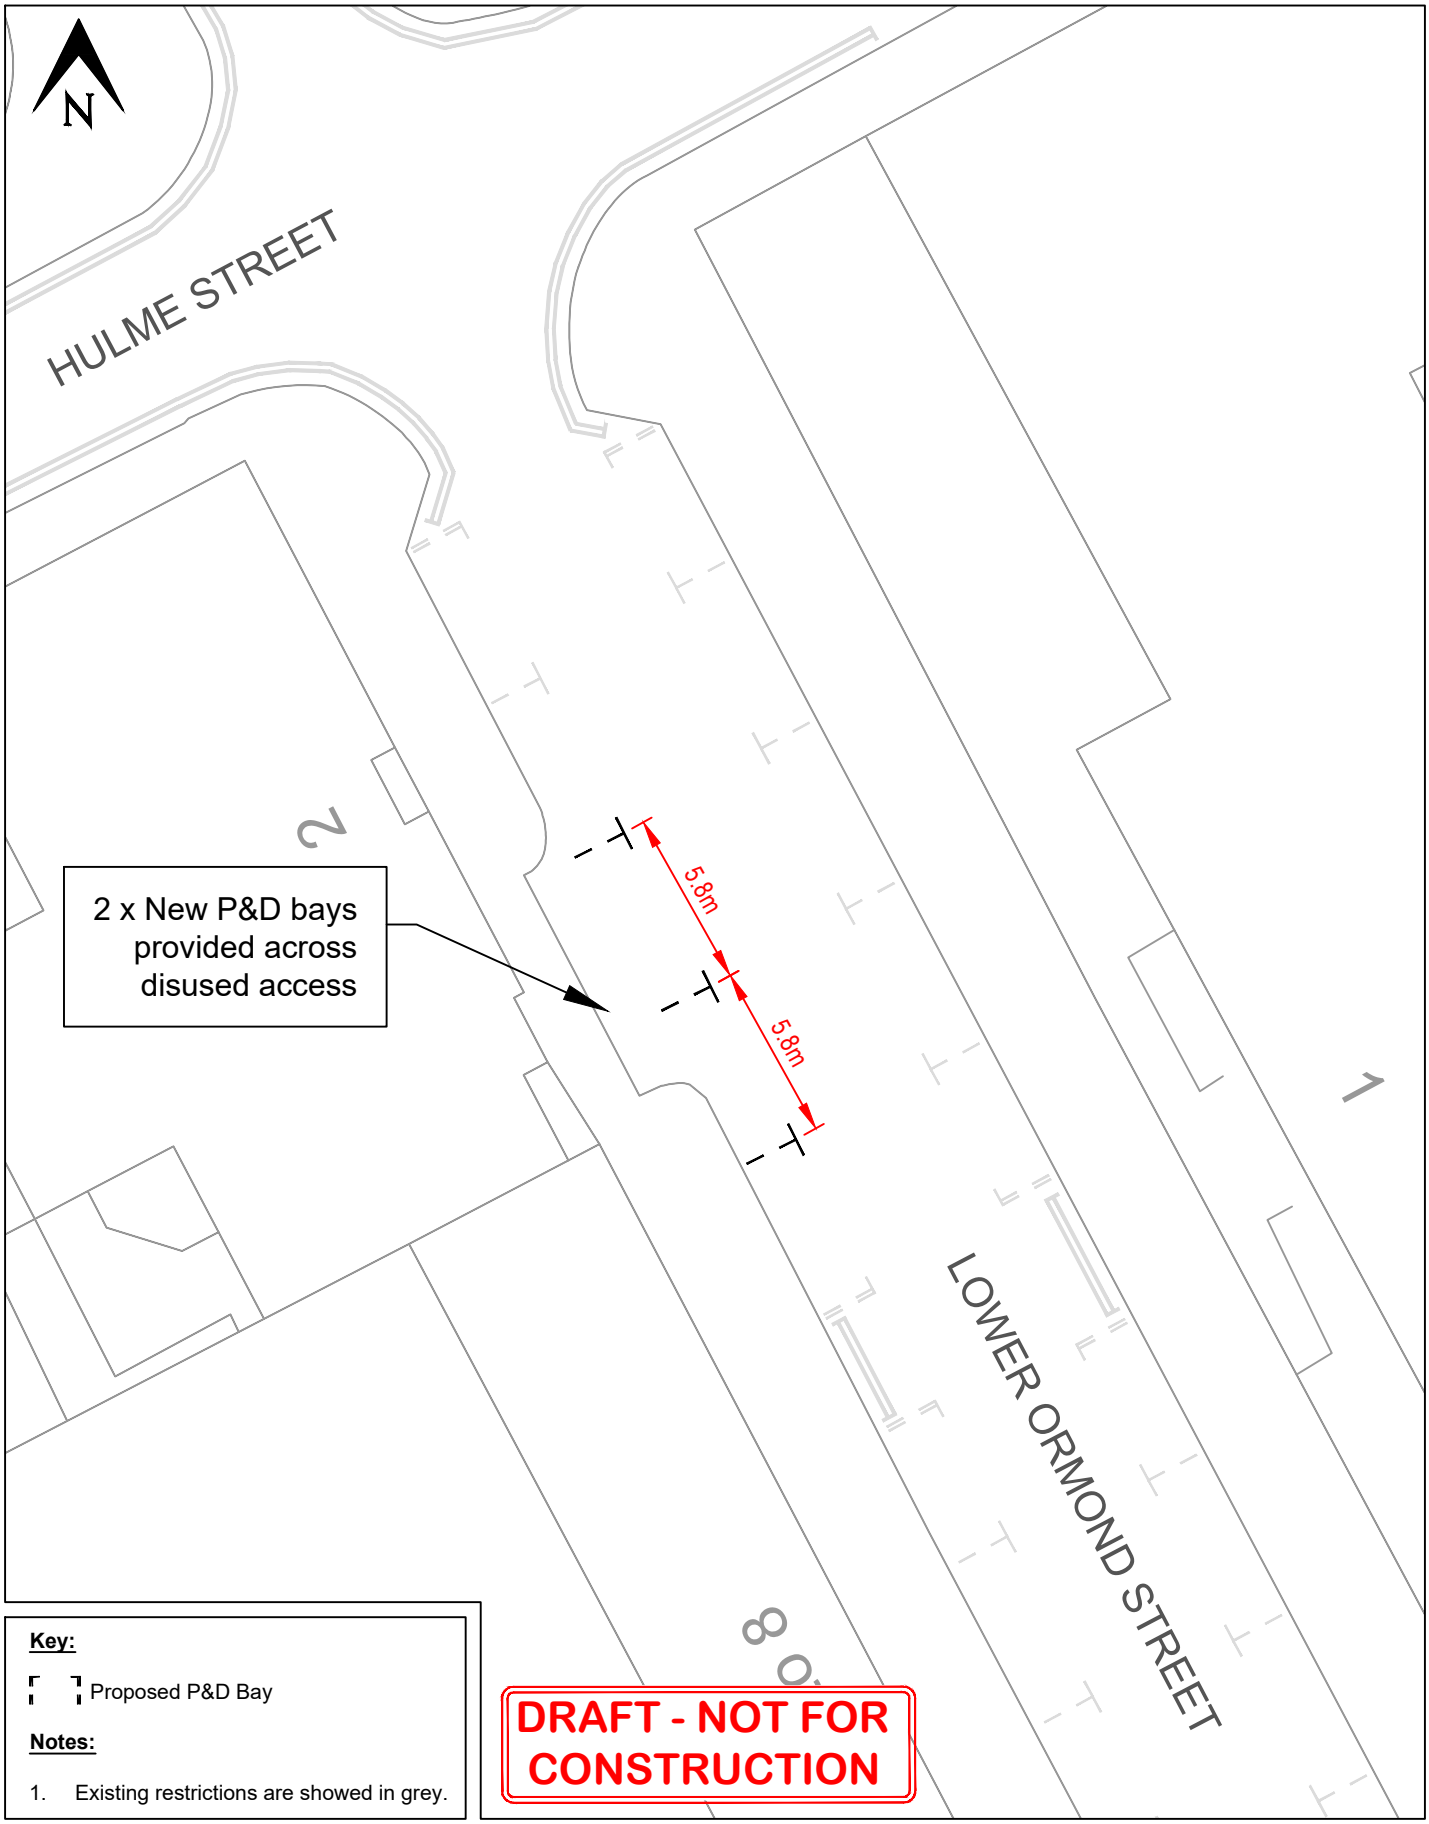

Key:

Proposed P&D Bay

Notes:

1. Existing restrictions are showed in grey.

DRAFT - NOT FOR CONSTRUCTION

MANCHESTER CITY COUNCIL

Highways
Neighbourhoods Directorate
PO Box 532
Town Hall
Manchester M60 2LA

PROJECT TITLE
210289T
Proposed P&D Bays

DRAWING TITLE
Proposed P&D Bays
Location 05 (Lower Ormond Street)

SIZE	SCALE	DATE	DRAWN	CHECKED	APPROVED	DRAWING NUMBER	REV
A4	1:250	RD	26/07/2024	XFLX	XSCX	210289T-MCC-MBS-DR-C-1200-005	

CAD File : H:\Highways\Data\Infrastructure\Design\Projects\2022-23\210289T TRO Sec 278 Mayfield, Baring St\04 Design and Dwgs\02 Outline\P&D Bays\210289T-MCC-MD-DR-C-1200-00-Rev-B.dwg

0 10 mm