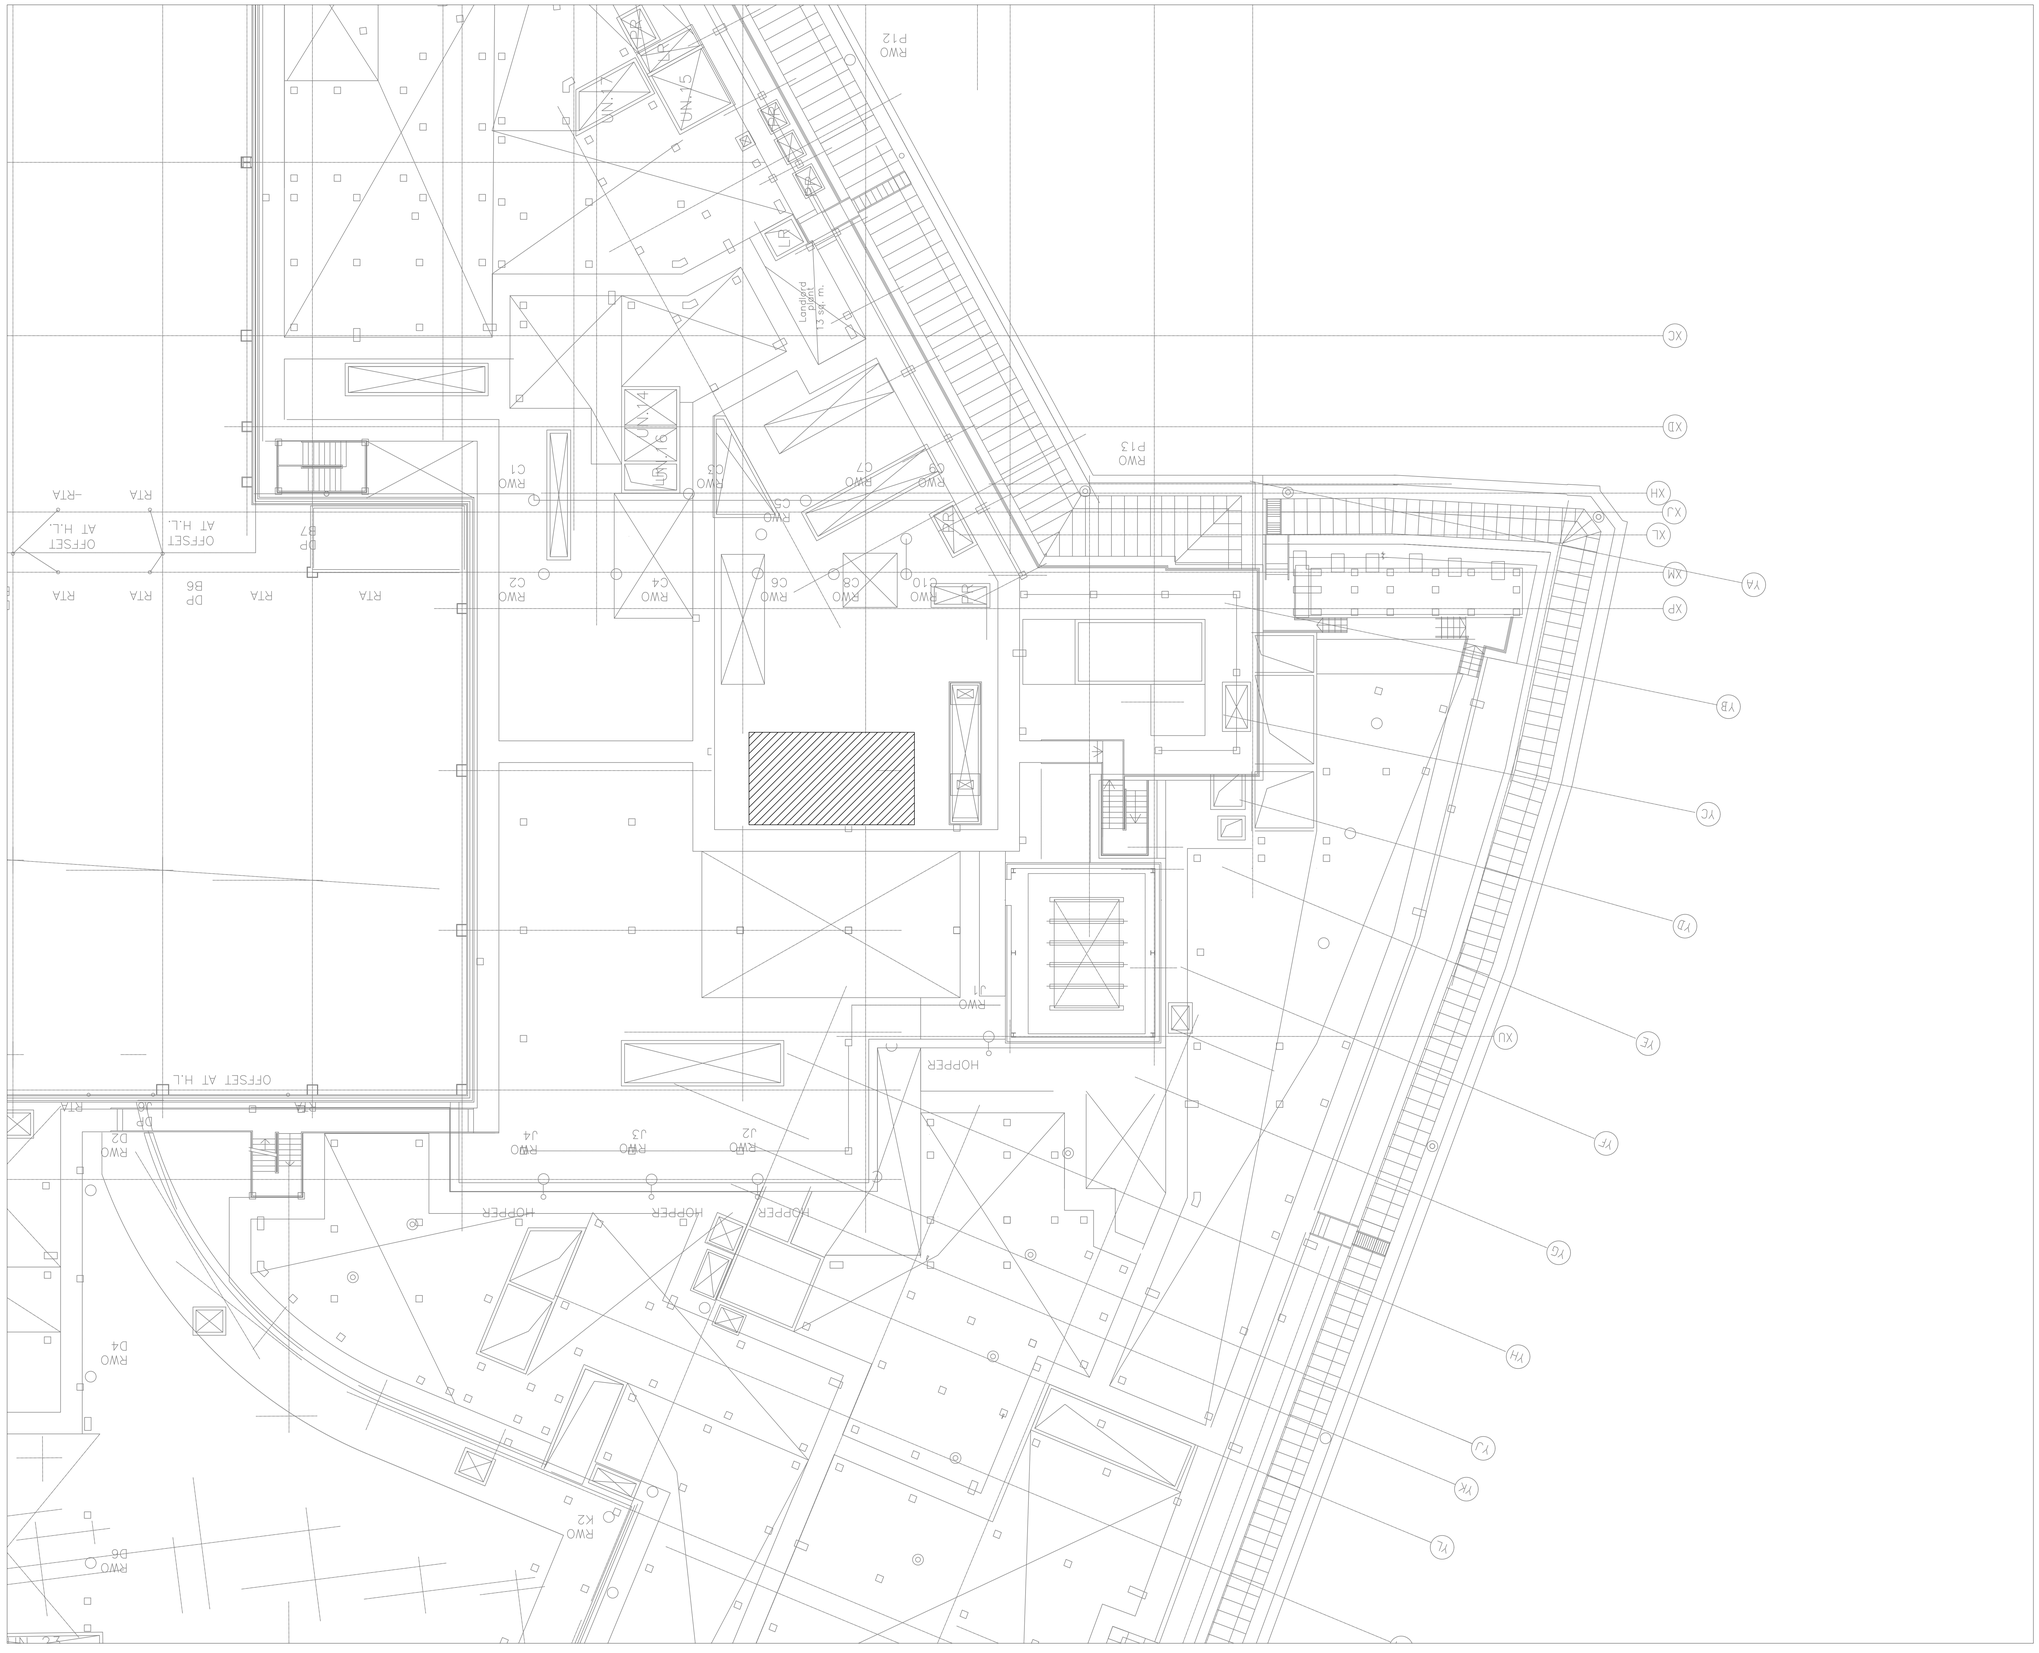


Rev.	Revision note	Date	CAD Rev.	Eng Sgnd	Eng Chkd

DRAWING TITLE

ROOF GRP ENCLOSURE LOCATION

PROJECT

PRINTWORKS - MANCHESTER
LV POWER UPGRADE

CLIENT

CUSHMAN & WAKEFIELD

Dynamic
Engineering the future, today
Unit 5 Britannia Rd, Sale, M33 2AA
Tel: 0161 973 2100 Web: www.dynamic.fm

SCALE	DATE	DRAWING NUMBER	REV.
1:100 @ AO	16.02.26	DYN-008004-E200	O
DRAWN: AM	DESIGN: MSH		