




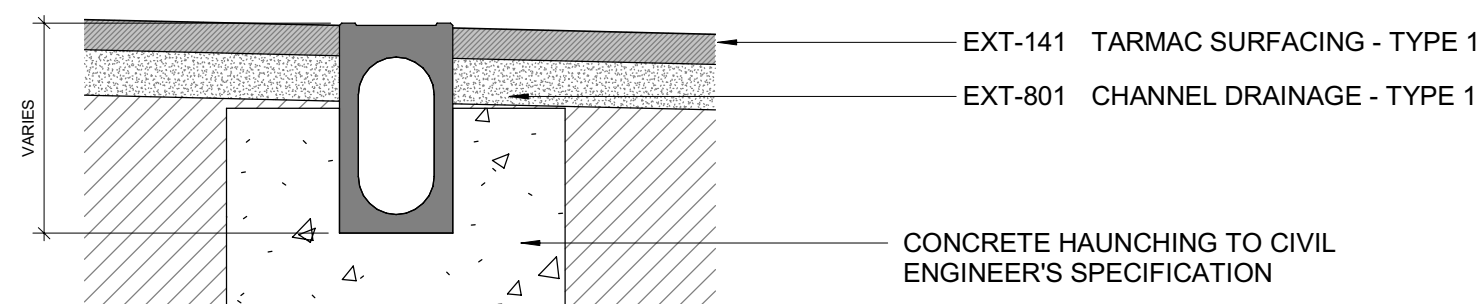


1 CHANNEL DRAINAGE - TYPE 1
1:10

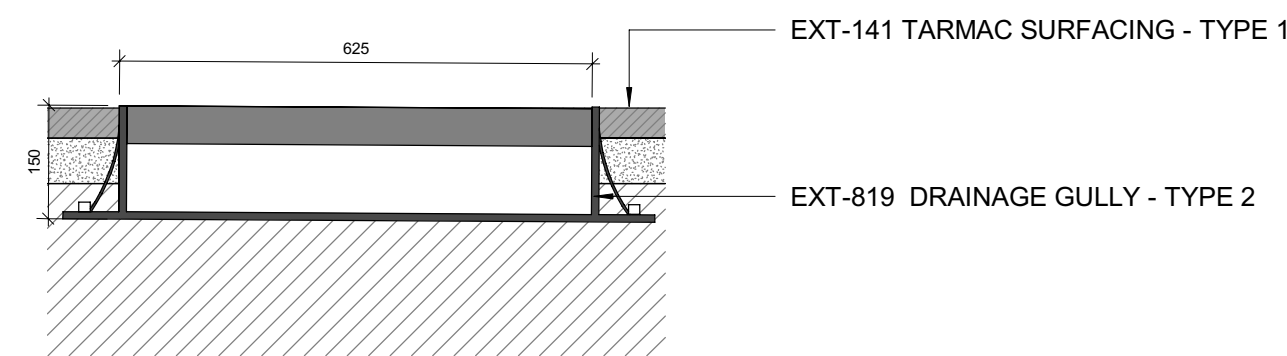


5 DRAINAGE GULLY - TYPE 2 (ACCESS ROAD)
1:10

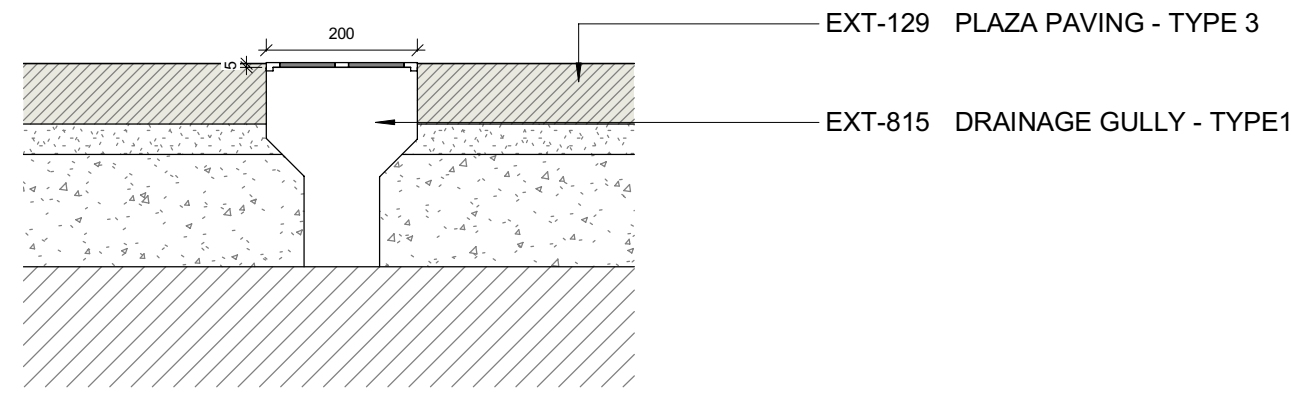


4 DRAINAGE GULLY - TYPE 1 (CITY SQUARE)
1:10

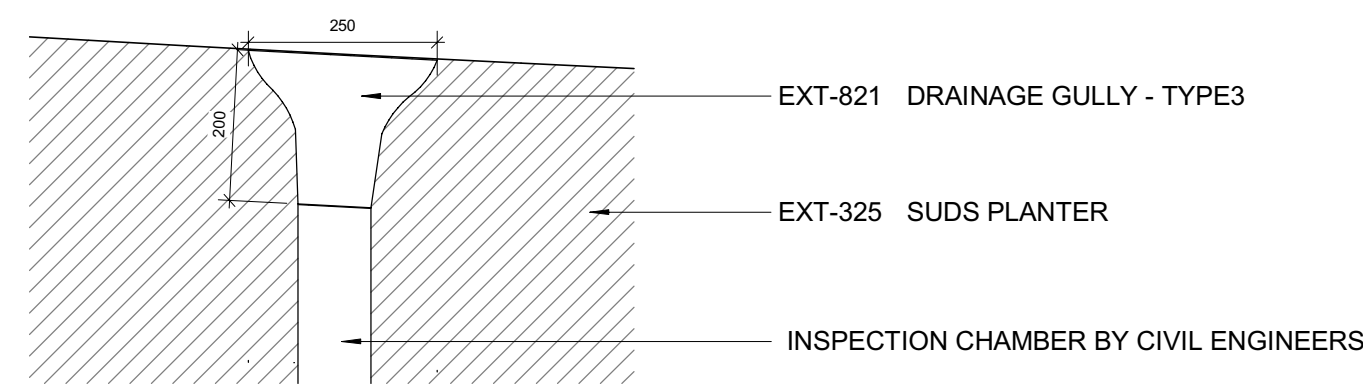

6 DRAINAGE GULLY - TYPE 3 (BIORETENTION PLANTER)
1:10

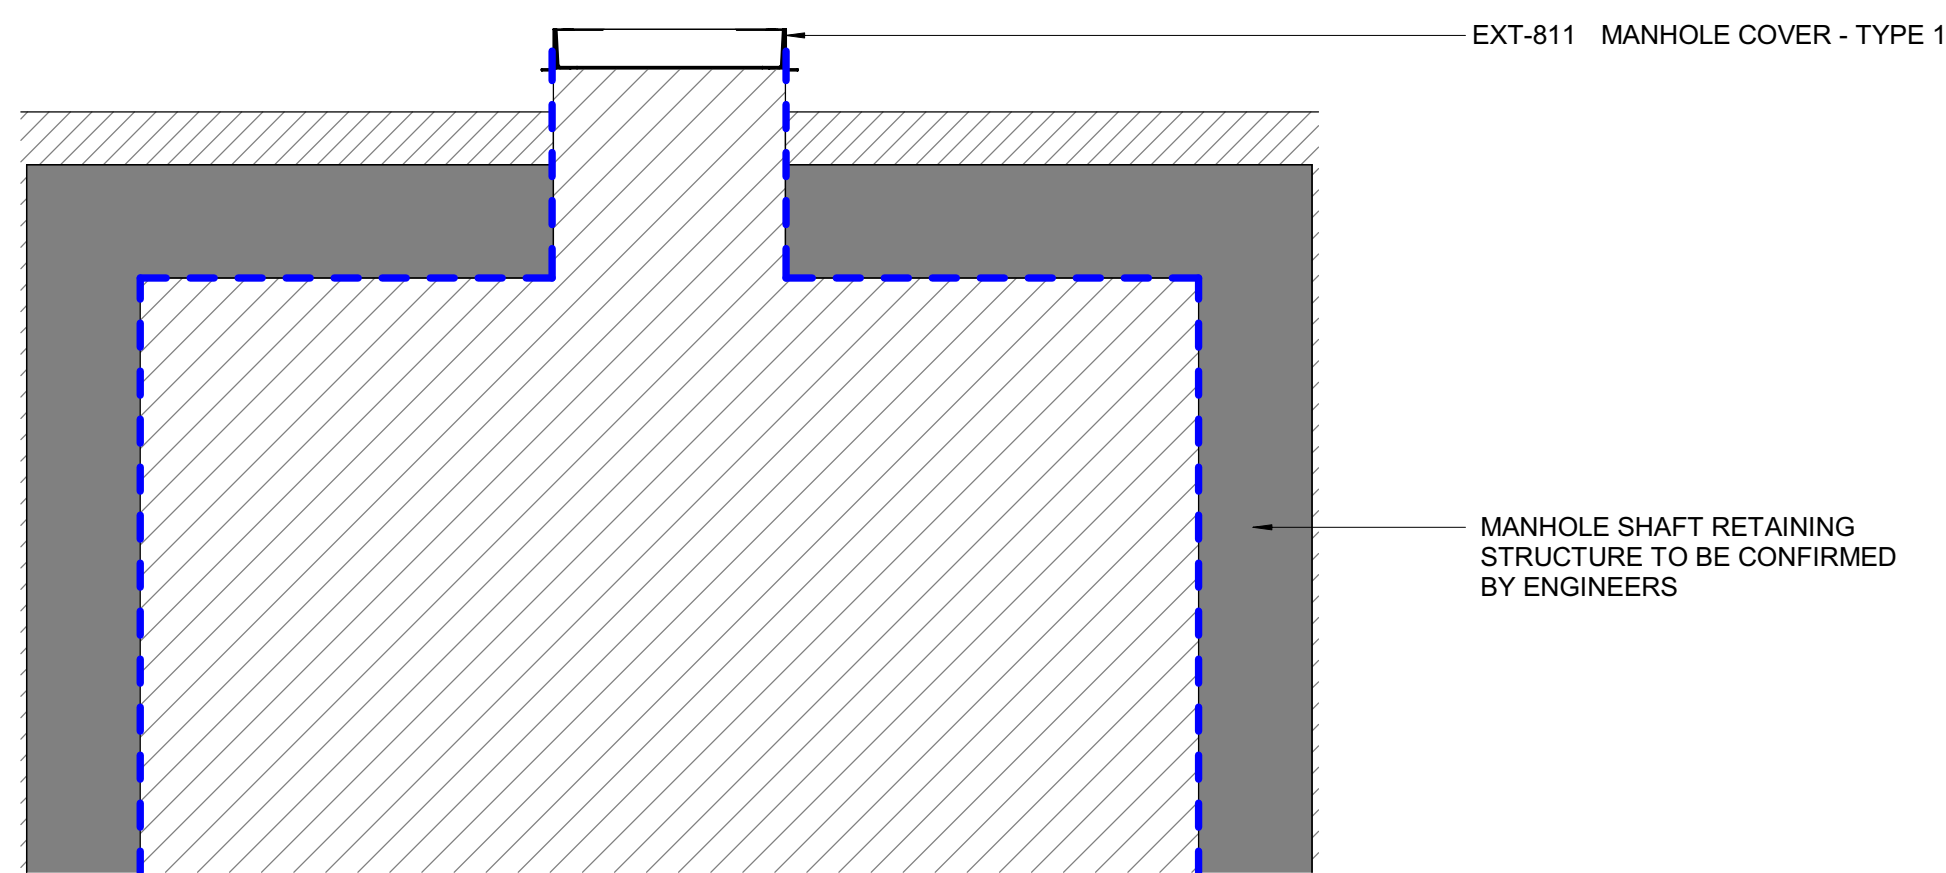


7 RECESSED MANHOLE COVER
1:20

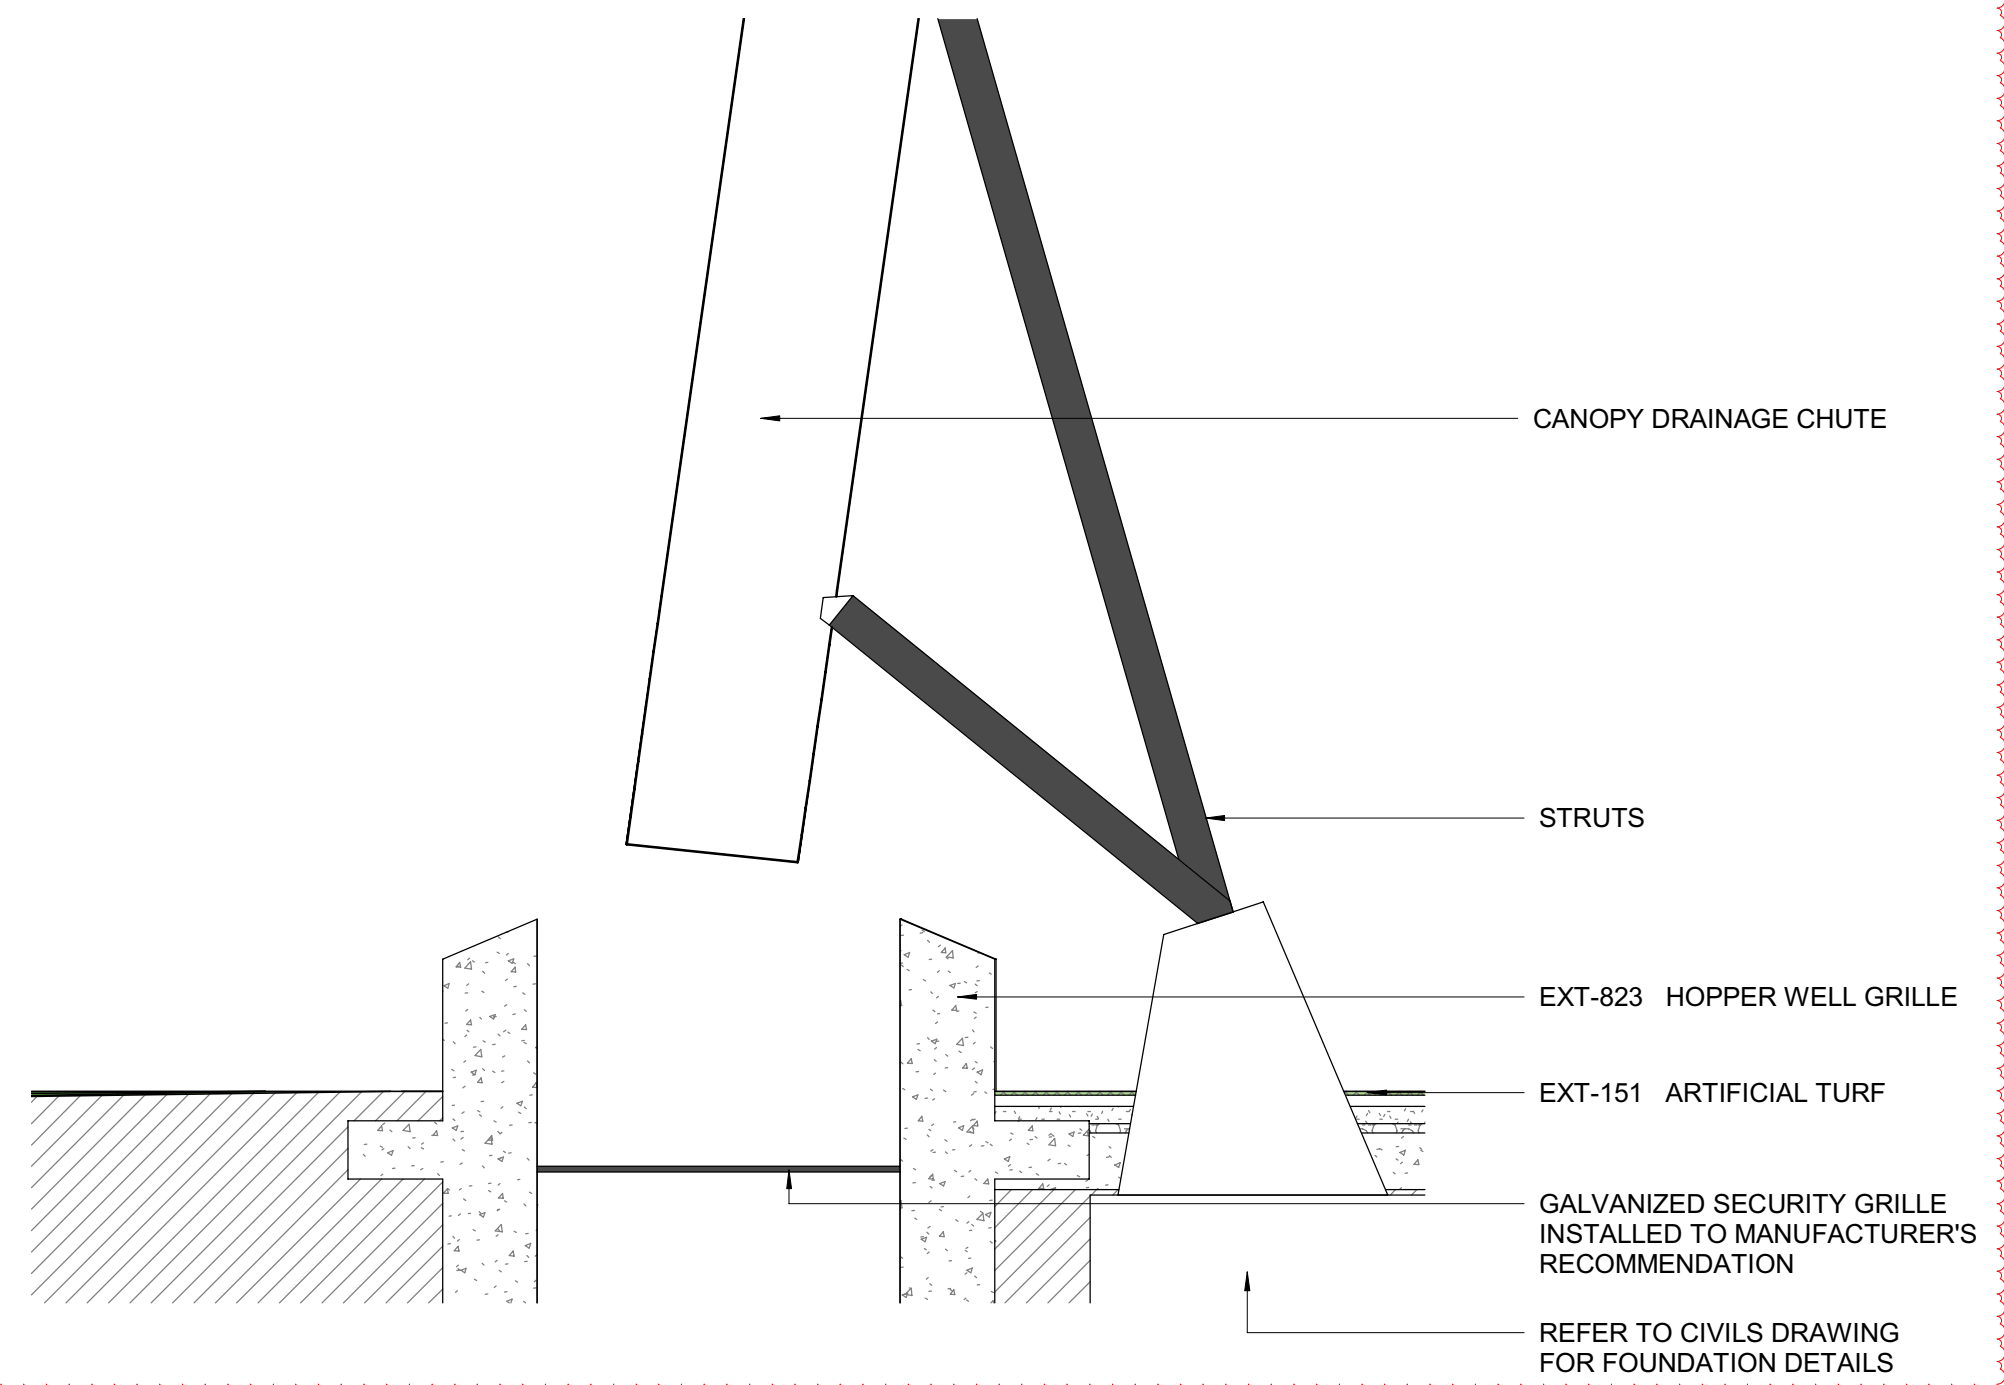

8 HOPPER WELL (CITY SQUARE CANOPY)
1:20

REVISIONS		
REV	DATE	DESCRIPTION
P00	14.07.23	ISSUED FOR STAGE 4
P01	17.07.23	DRAWING NUMBER CHANGED FROM DD TO DR
P02	20.07.23	DISCIPLINE CHANGED FROM "A" TO "L"
P03	02.02.24	ISSUED FOR STAGE 4 UPDATE
C01	01.05.24	ISSUED FOR CONSTRUCTION

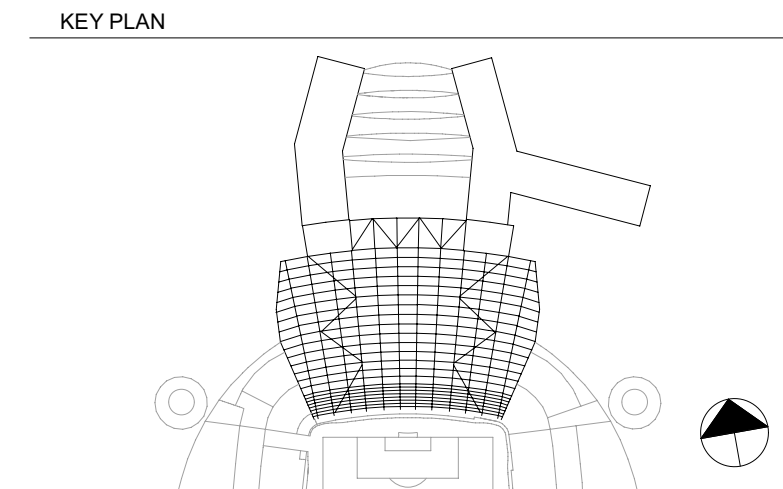

CLIENT

© COPYRIGHT. ALL RIGHTS RESERVED.
THIS WORK IS COPYRIGHT AND CANNOT BE REPRODUCED OR COPIED IN ANY FORM OR BY ANY OTHER MEANS (GRAPHIC, ELECTRONIC OR MECHANICAL INCLUDING PHOTOCOPIING) WITHOUT THE WRITTEN PERMISSION OF POPULOUS ANY LICENSE, EXPRESS OR IMPLIED, TO USE THIS DOCUMENT FOR ANY PURPOSE WHATSOEVER IS RESTRICTED TO THE TERMS OF THE AGREEMENT OR IMPLIED AGREEMENT BETWEEN POPULOUS AND THE INSTRUCTING PARTY.
USE FIGURED DIMENSIONS IN PREFERENCE TO SCALED. CHECK ALL DIMENSIONS ON SITE BEFORE FABRICATION OR SETTING OUT.

ARCHITECT

POPULOUS®
14 BLADES COURT | DECODAR ROAD | LONDON | SW15 2NU | UNITED KINGDOM
TELEPHONE +44 (0)20 8874 7666 FACSIMILE +44 (0)20 8874 7470
ALL PRODUCTION & INTELLECTUAL PROPERTY RIGHTS RESERVED © POPULOUS 2009

PROJECT NAME

MCFC - NORTH EXPANSION

DRAWING TITLE

**LANDSCAPE
TYPICAL DRAINAGE DETAILS**

STATUS	RIBA STAGE	PROJECT NO.					
A5	5	4348					
DATE	SCALE	SIZE					
14/07/23	As indicated	A1					
DRAWN	CHECKED	APPROVED					
SA	TJ	MT					
PROJECT	ORIGIN	ZONE	LEVEL	TYPE	ROLE	DRAWING	REV
NSE-POP-ZZ	- ZZ	- DD	- L	-	000698	C01	