

COPYRIGHT OF ATELIER MB LTD
DO NOT SCALE FROM THIS DRAWING
DIMENSIONS TO BE CHECKED ON SITE

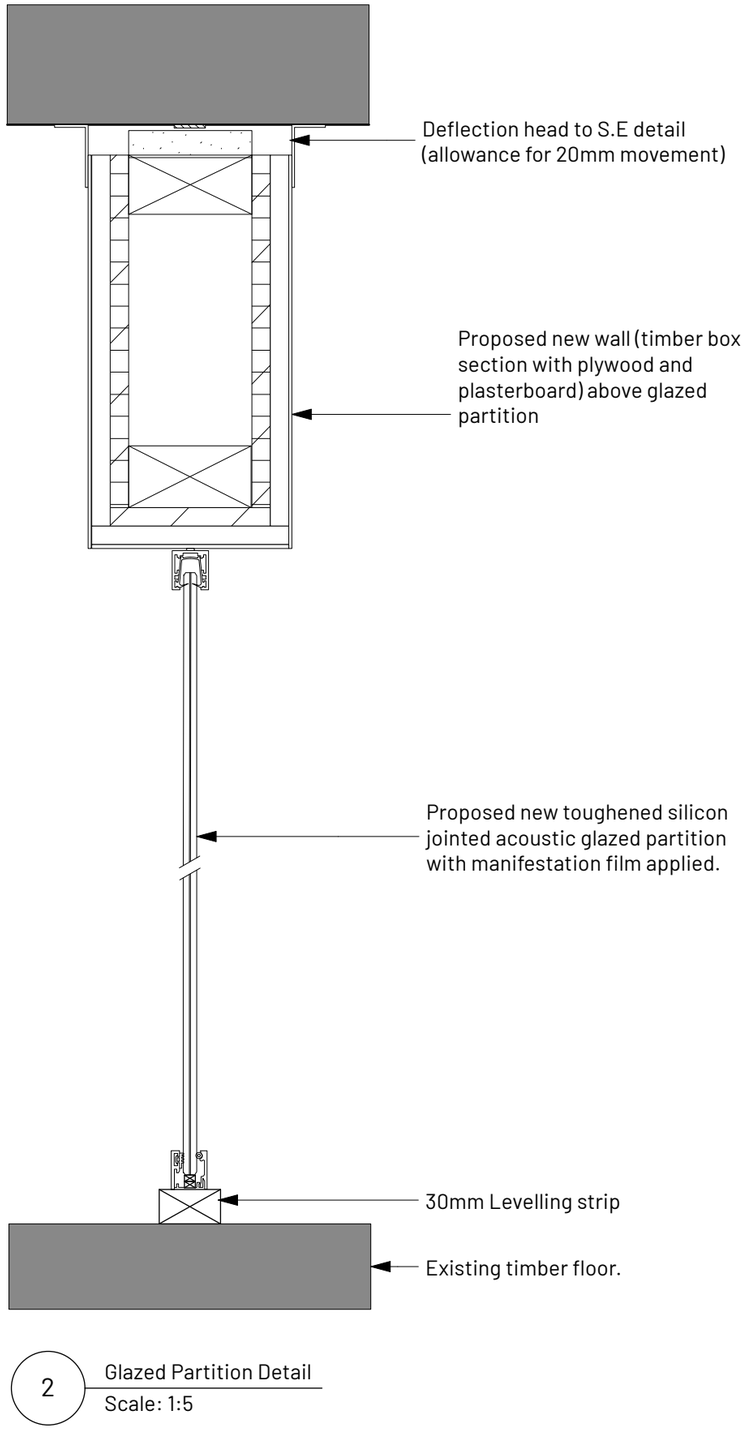

2 Glazed Partition Detail
Scale: 1:5

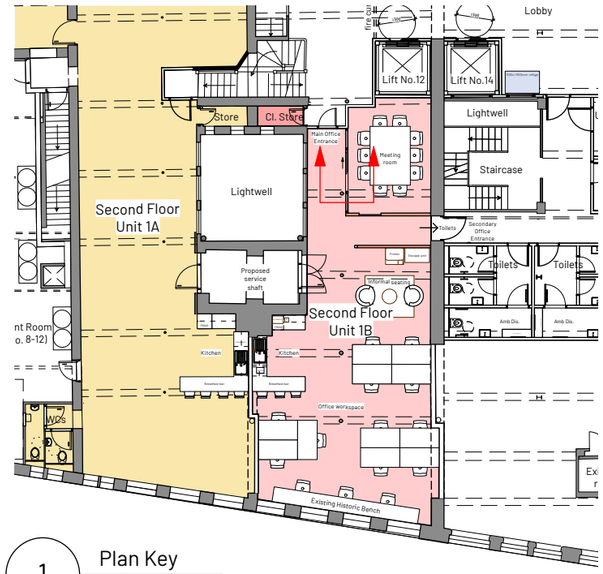

1 Plan Key
Scale: 1:250

Key
- Existing
- Proposed

A 19/03/2026 Key Plan updated. RD AB

REV	NOTE	DRN	CHK

Newton Street Floor 2 Unit 1
8-16 Newton Street

Glazed Partition Detail Section

PROJECT REF.	2105
DRWG NO.	P(400)
REVISION	A
SCALE	1:5
DATE 1st	Dec 25
DRAWN	MM

SK sketch E existing P proposed T tender C construction FI final issue

+44 161 236 0051
ARCHITECT@ATELIERMB.CO.UK
ATELIER.MB