

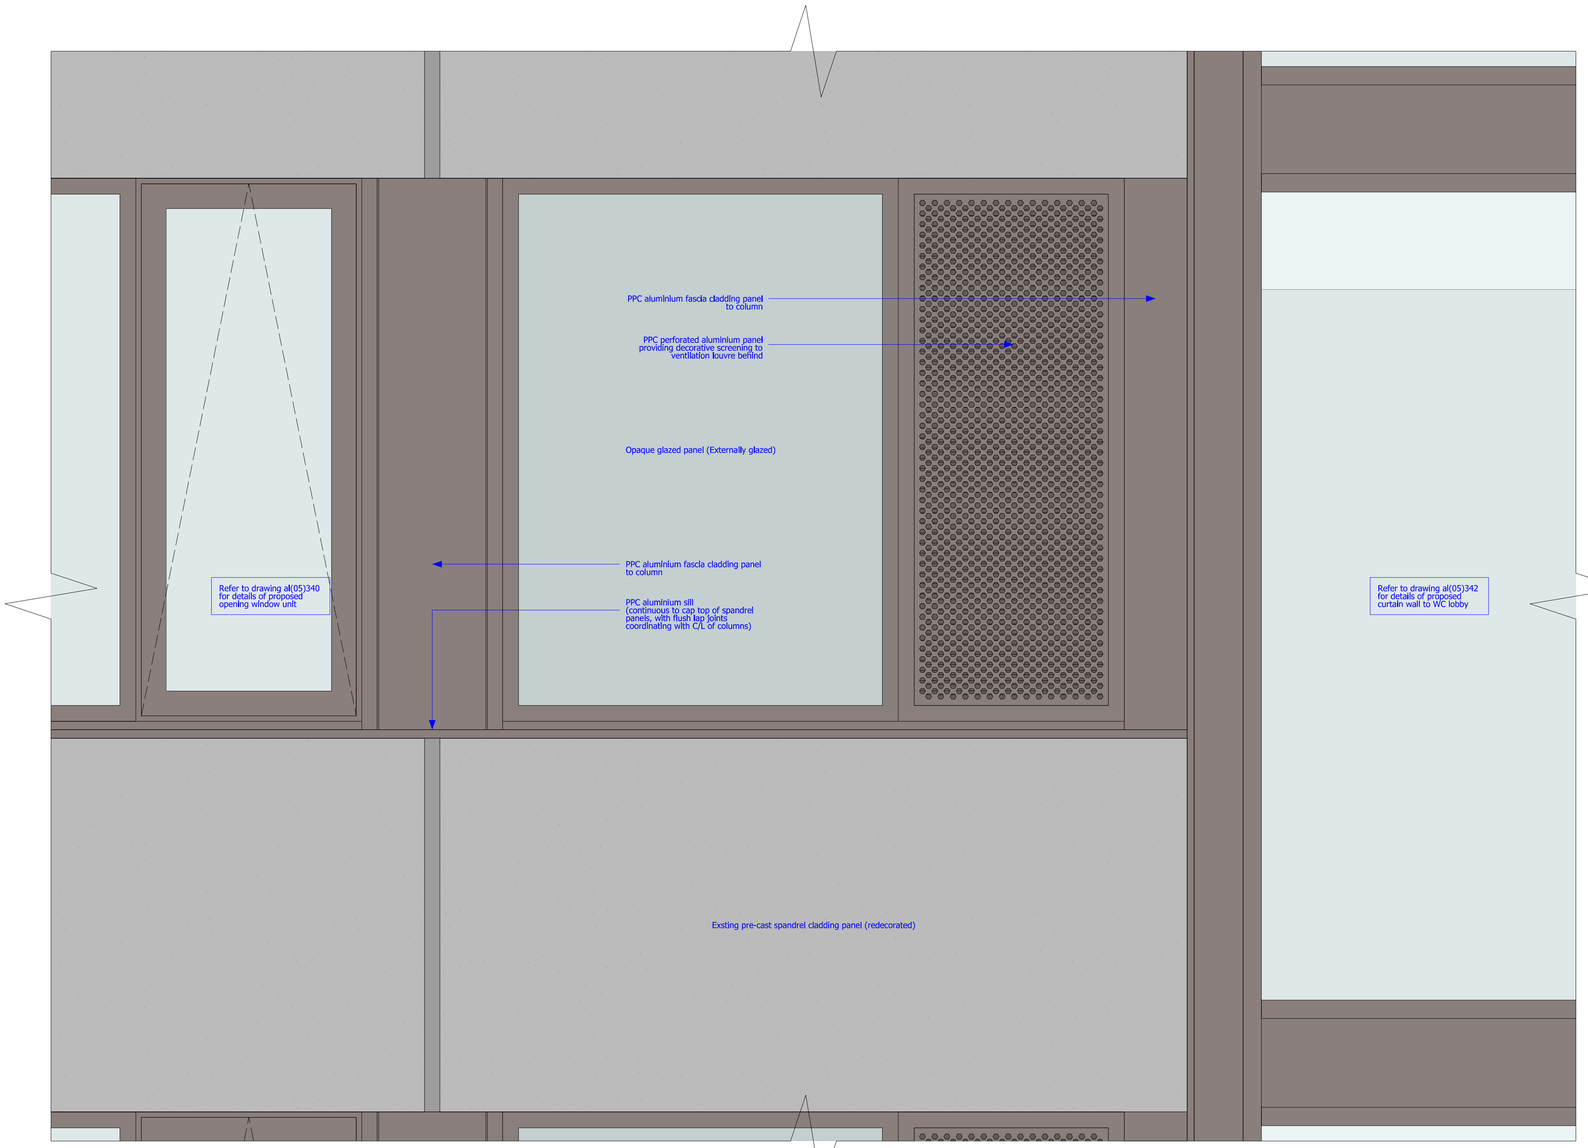


Elevation - Type B (Opaque/ Ventilated Window Unit - Externally Glazed)
Scale 1:10

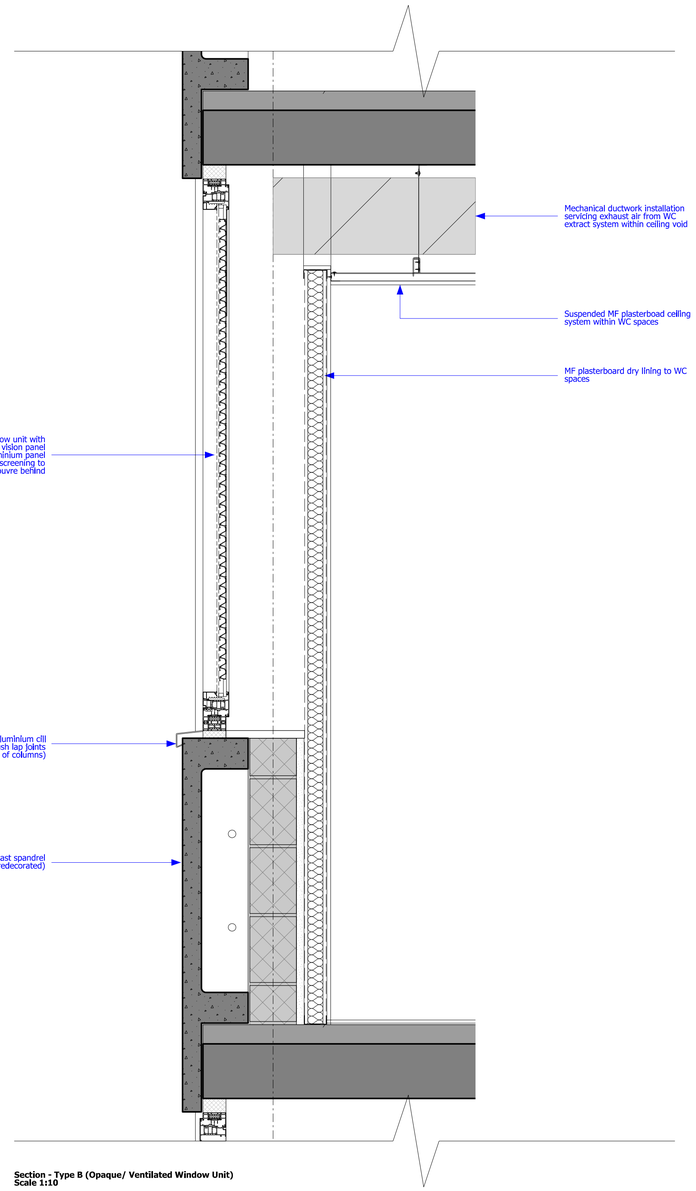

Section - Type B (Opaque/ Ventilated Window Unit)
Scale 1:10

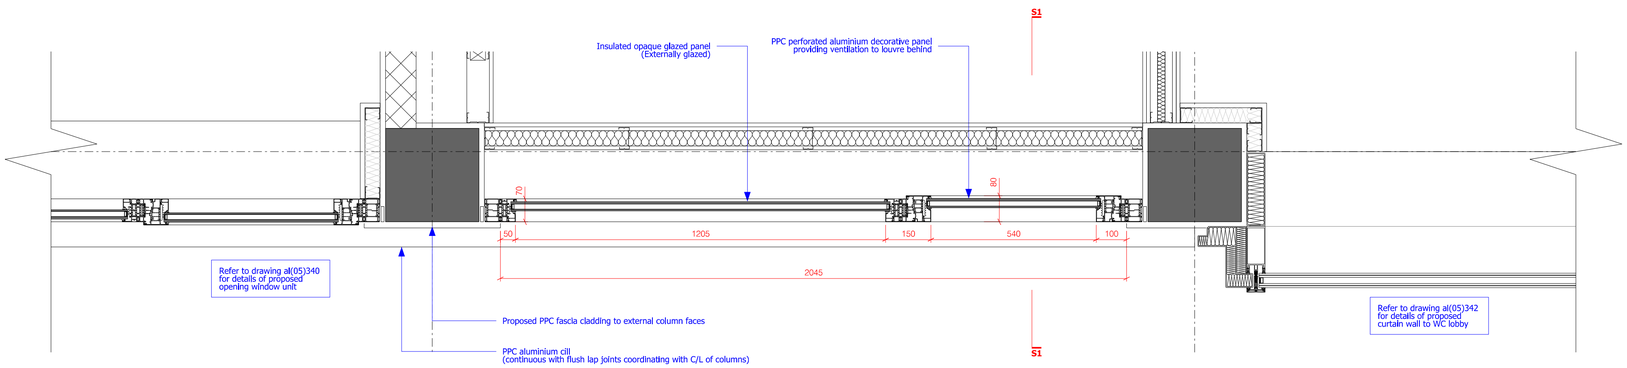

Plan - Type B (Opaque/ Ventilated Window Unit - Externally Glazed)
Scale 1:10

bridge architects

address 14 Old Mill Street, Manchester, M4 6DZ **phone** 0161 879 2828 **web** www.bridgearchitects.com
directors Russell Bridge RIBA ARB Victoria Hilton ARB **company #** 07793934 **email** info@bridgearchitects.com

revision notes
FIRST ISSUE - 2026-02-04 - Issued for Planning

project	Manchester One - 53 Portland St.	**drawing title**	Proposed Facade Study - Type B (Opaque/ Ventilated Window Unit)
client	Bruntwood SciTech	**drawing scale**	1:10 @ A1
job no.	0264	**drawing created**	October 2025
drawing no.	al(05)341	**drawing rev**	-

bridge architects

Do not scale from this drawing - use figured dimensions only.
This design and drawing is the copyright of Bridge architects ltd and should not be loaned, copied or used for any purpose without the
issue of the drawing does not impart any real or implied copyright licence.