


Do not scale from this drawing. All dimensions to be checked on site prior to manufacture and construction. This drawing is the property of Harrison Ince Holdings Limited and should not be reproduced without permission.
All discrepancies to be brought to the attention of the architect immediately.
This drawing is to be read in conjunction with the specification / bill of quantities and related drawings.

REVISIONS

-	FIRST ISSUE	28.02.2025	MSM
A	FOR PLANNING	19.03.2025	LEB
B	UPDATED FINISHES	02.04.2025	LEB
C	UPDATED	02.09.2025	MSM
D	PRE START ISSUE	04.12.2025	MSM
E	COFFER DETAIL ADDED	10.02.26	GW

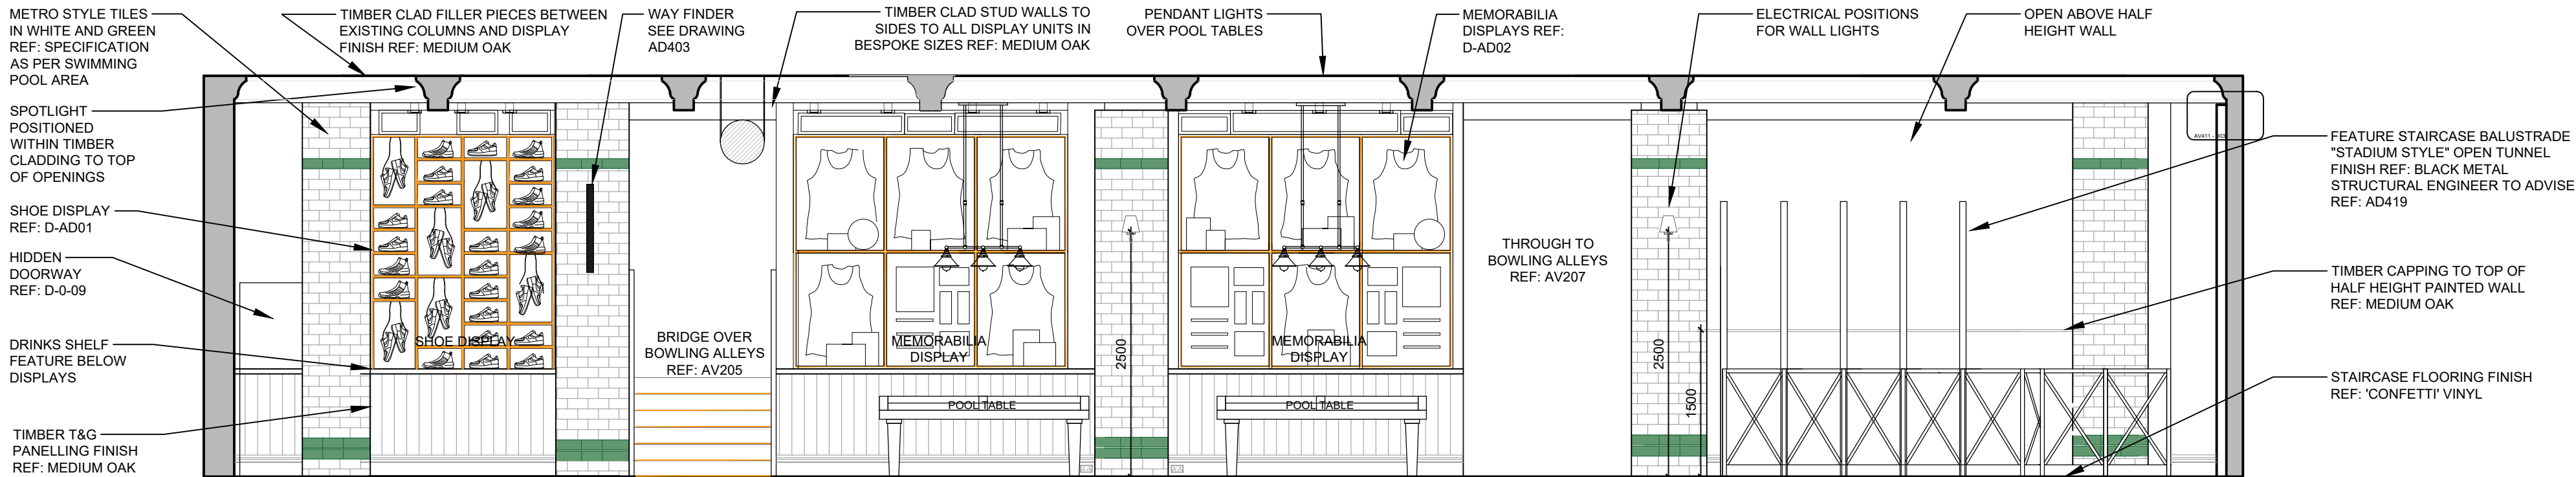


PROPOSED SECTION AD : MEMORABILIA WALL AND FEATURE BALUSTRADE

1:50

FOR PLANNING

ALL DIMENSIONS TO BE CHECKED
ON SITE BEFORE CONSTRUCTION

@1:50 scale

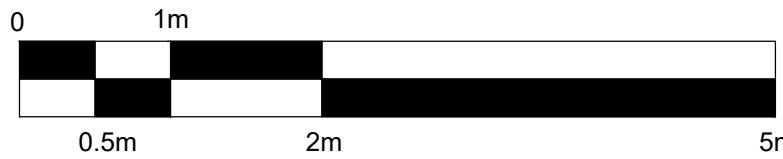

HARRISON INCE

ARCHITECTS INTERIOR DESIGNERS

PINS SOCIAL CLUB

CLIENT

SUNLIGHT HOUSE
LITTLE QUAY ST, MANCHESTER M3 3HP

PROJECT

PROPOSED ELEVATION D
MEMORABILIA WALL AND TUNNEL

TITLE

DATE FEBRUARY 2026

SCALE 1:50 @ A1

JOB NO. 01

DWG. NO. AV203 E

DRAWN CAD/MSM-LEB

CHECKED

SECOND FLOOR
EASTGATE
2 CASTLE STREET
MANCHESTER
M3 4LZ

TEL: 0161 236 3650
EMAIL: enquiries@harrison-ince.co.uk



MEMORABILIA WALL INSPIRATION

FINISHES KEY	
NAME	IMAGE
USB SOCKETS BRASS FINISH	
PANELLING, DADO RAIL, SKIRTING AND MEMORABILIA/SHOES DISPLAY STAINED DARK OAK	
MEMORABILIA/SHOES DISPLAY FRAMEWORK FINISH REF: BLACK METAL	
WARM WHITE LED STRIPS	
WALL TILES: CASACERAMICA NEIGHBOURHOOD BRICK MATT IVORY 245 X 60MM MAPEI 114 ANTHRACITE GROUT	
WALL AND TV DECORATIVE TRIM DETAIL TILE: CASACERAMICA SMALTO DI TERRA GLOSS FOREST 240 X 60 MM MAPEI 114 ANTHRACITE GROUT	

FINISHES

1:20