




Proposed Front
1 : 100

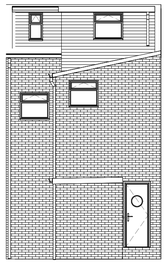


Proposed Rear
1 : 100

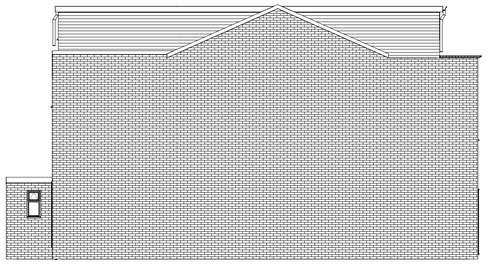

Proposed Side
1 : 100

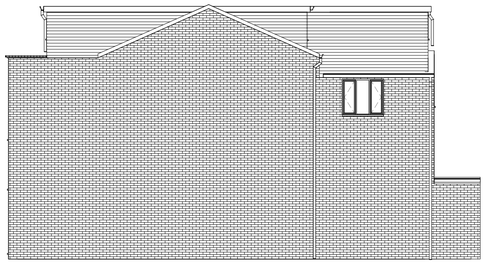

Proposed Side (2)
1 : 100

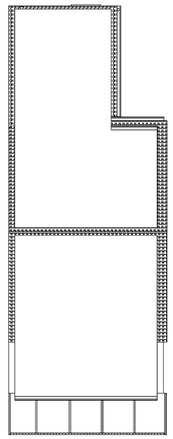

Proposed Roof
1 : 100

- Fire extinguishing foam
- Fire break point

AS Alarm sounder

Scale: @ A1.
Dimensions must be checked by contractor before work is commenced.


This drawing remains the property of Belal Rashid Technical Architecture and should not be reproduced in full or in part without prior consent from Belal Rashid Technical Architecture.

1m 5m


Scale 1:50

1m 5m


Scale 1:100

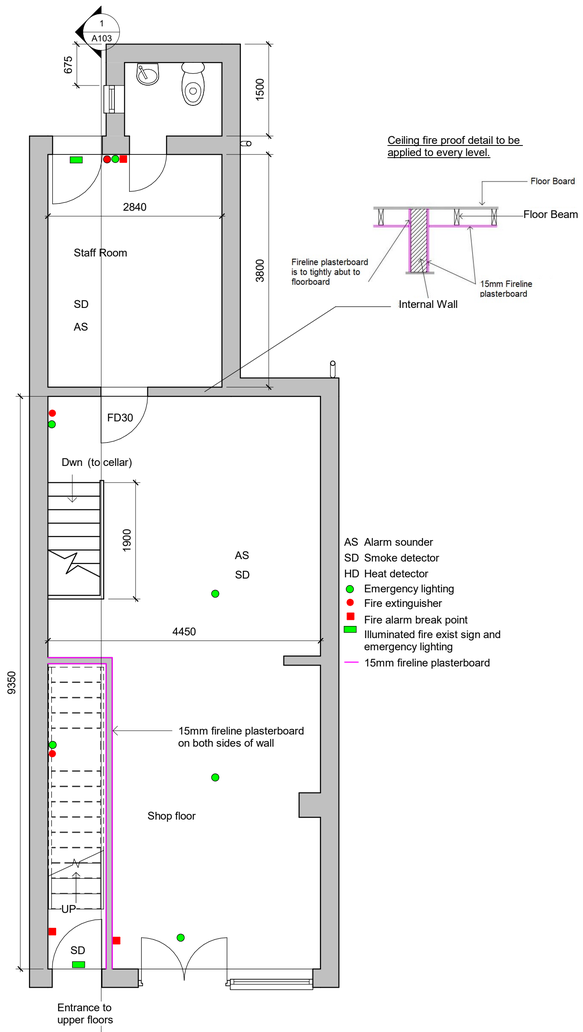

Proposed Ground Floor
1 : 50

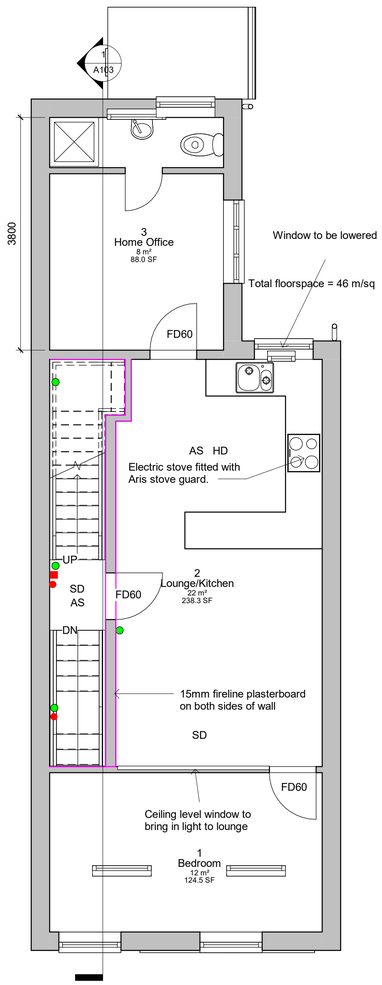

Proposed First Floor
1 : 50

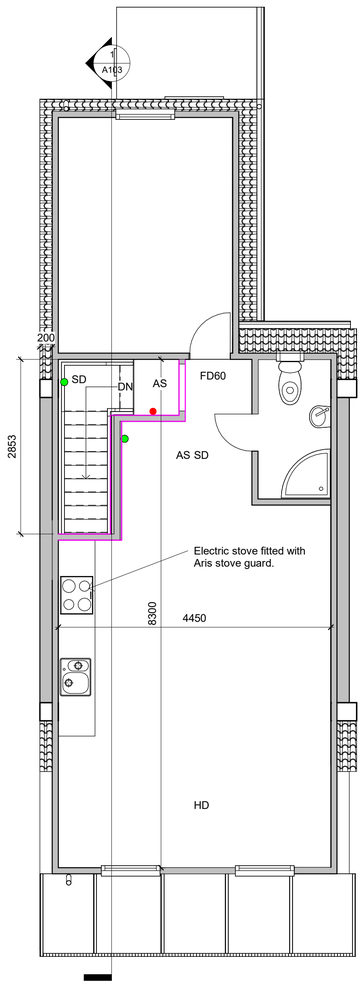

Proposed Second Floor
1 : 50

Client:
Mr. Sajjad Haider

Project:
Front and Rear dormer, rear extension
756 Stockport Rd
Levenshulme
Manchester
M12 4GD

Drawing Name:	Proposed
Drawing Number:	A102.C
Drawing Date:	021/03/26
Author:	R.Jabr B.Rashid

Belal Rashid Technical Architecture
11 Queen Street
Oldham
Greater Manchester
OL1 1RD

Web: www.brta.co.uk
Email: info@brta.co.uk
Tel: 0161 241 9650

BRTA