



INTERNALLY ILLUMINATED CHOPSTIX PROJECTION SIGNAGE

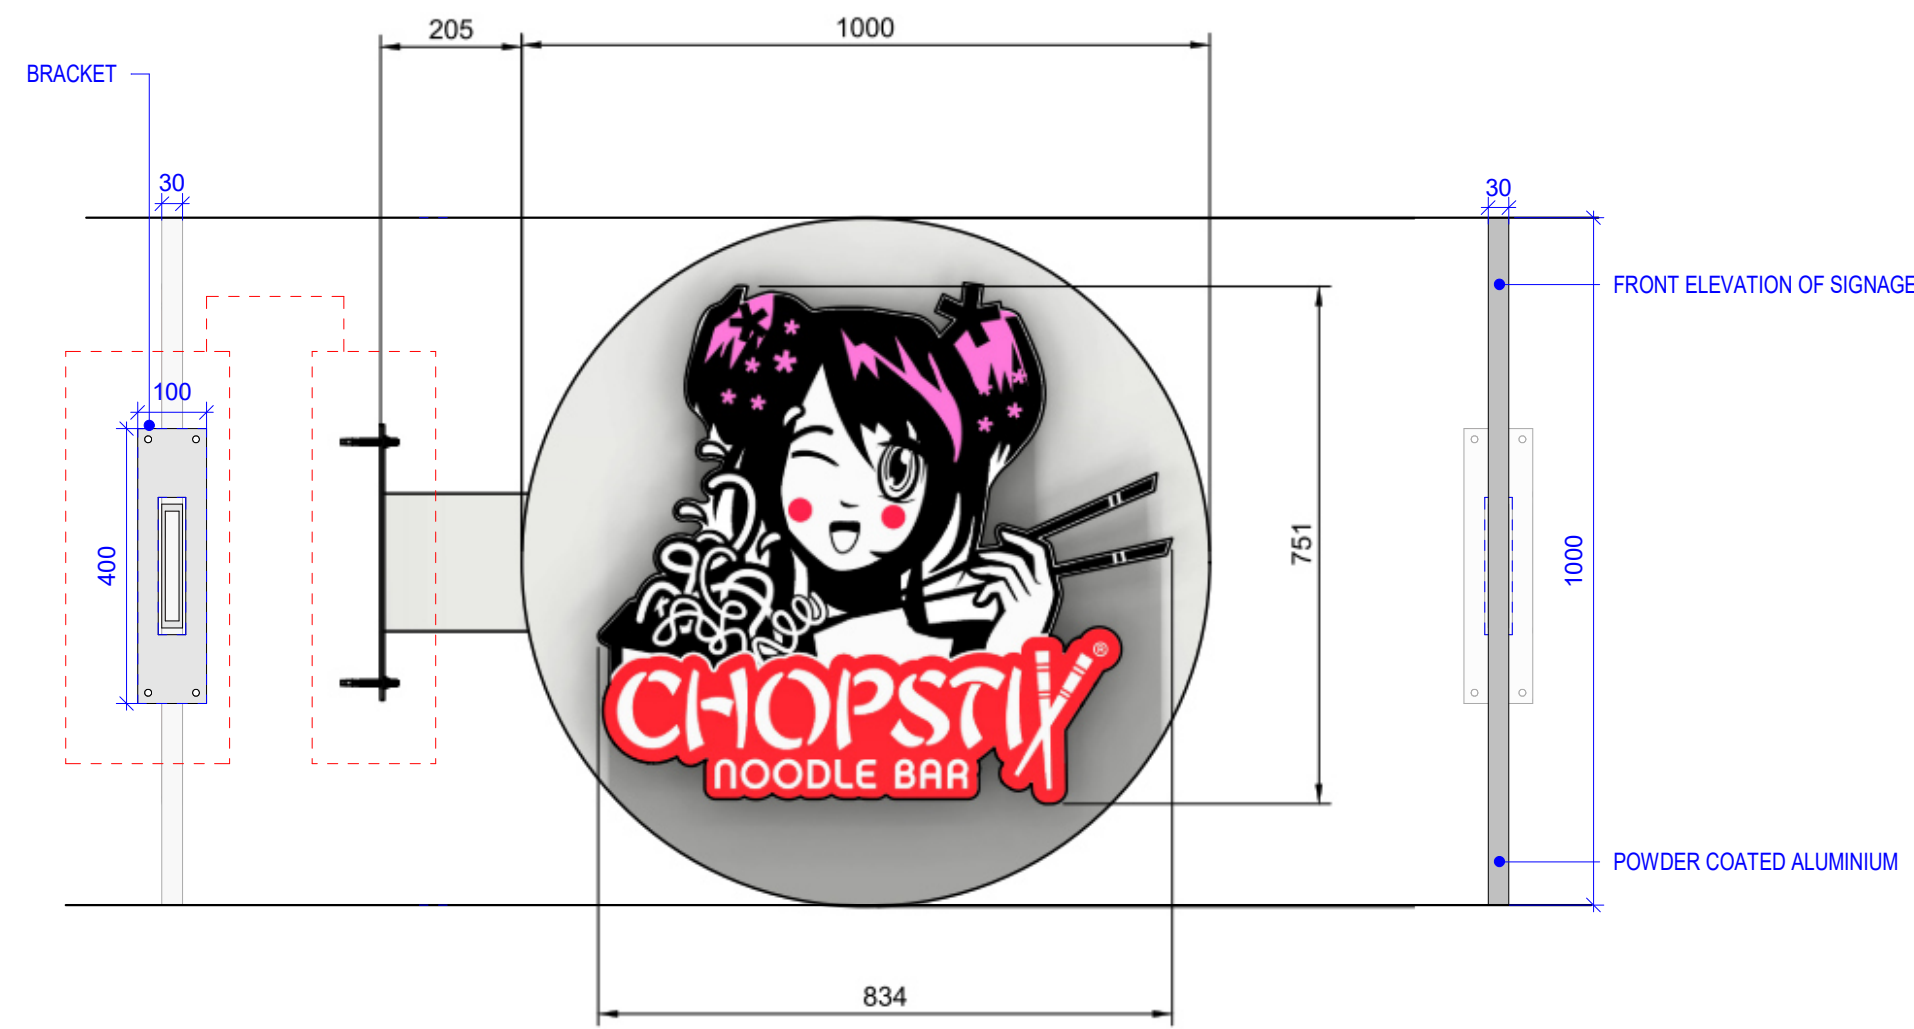


PROJECTION SIGNAGE DETAIL A

SCALE: 1 : 10

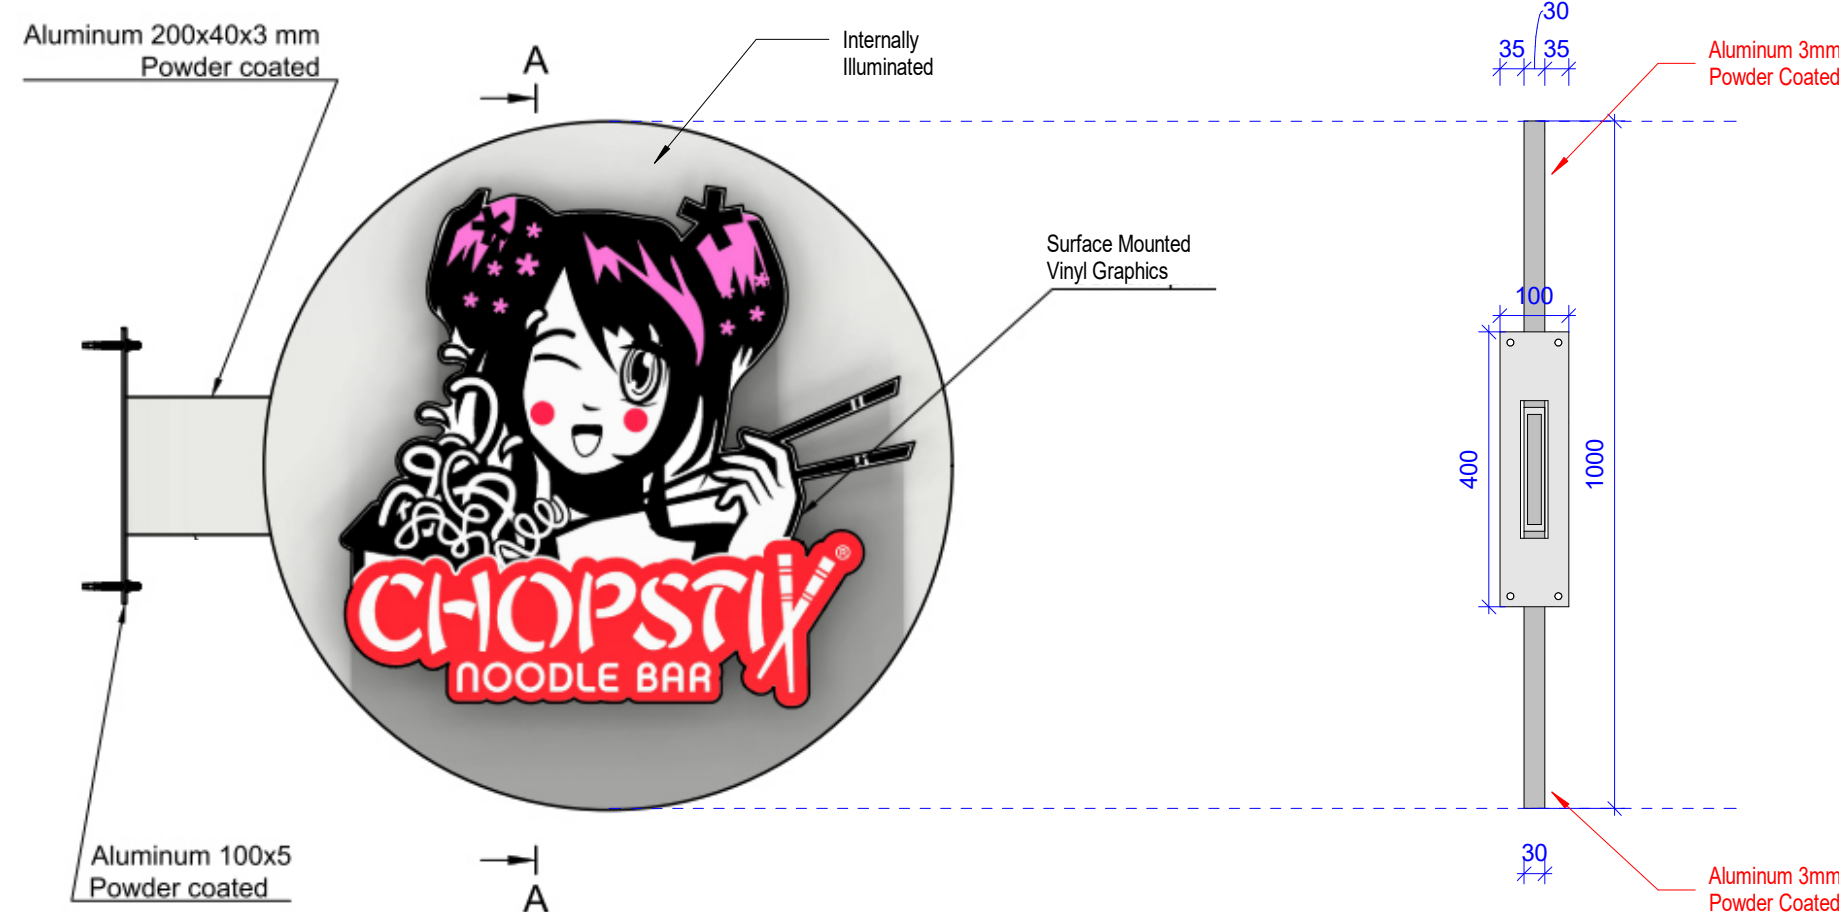


PROJECTION SIGNAGE DETAIL B

SCALE: 1 : 10

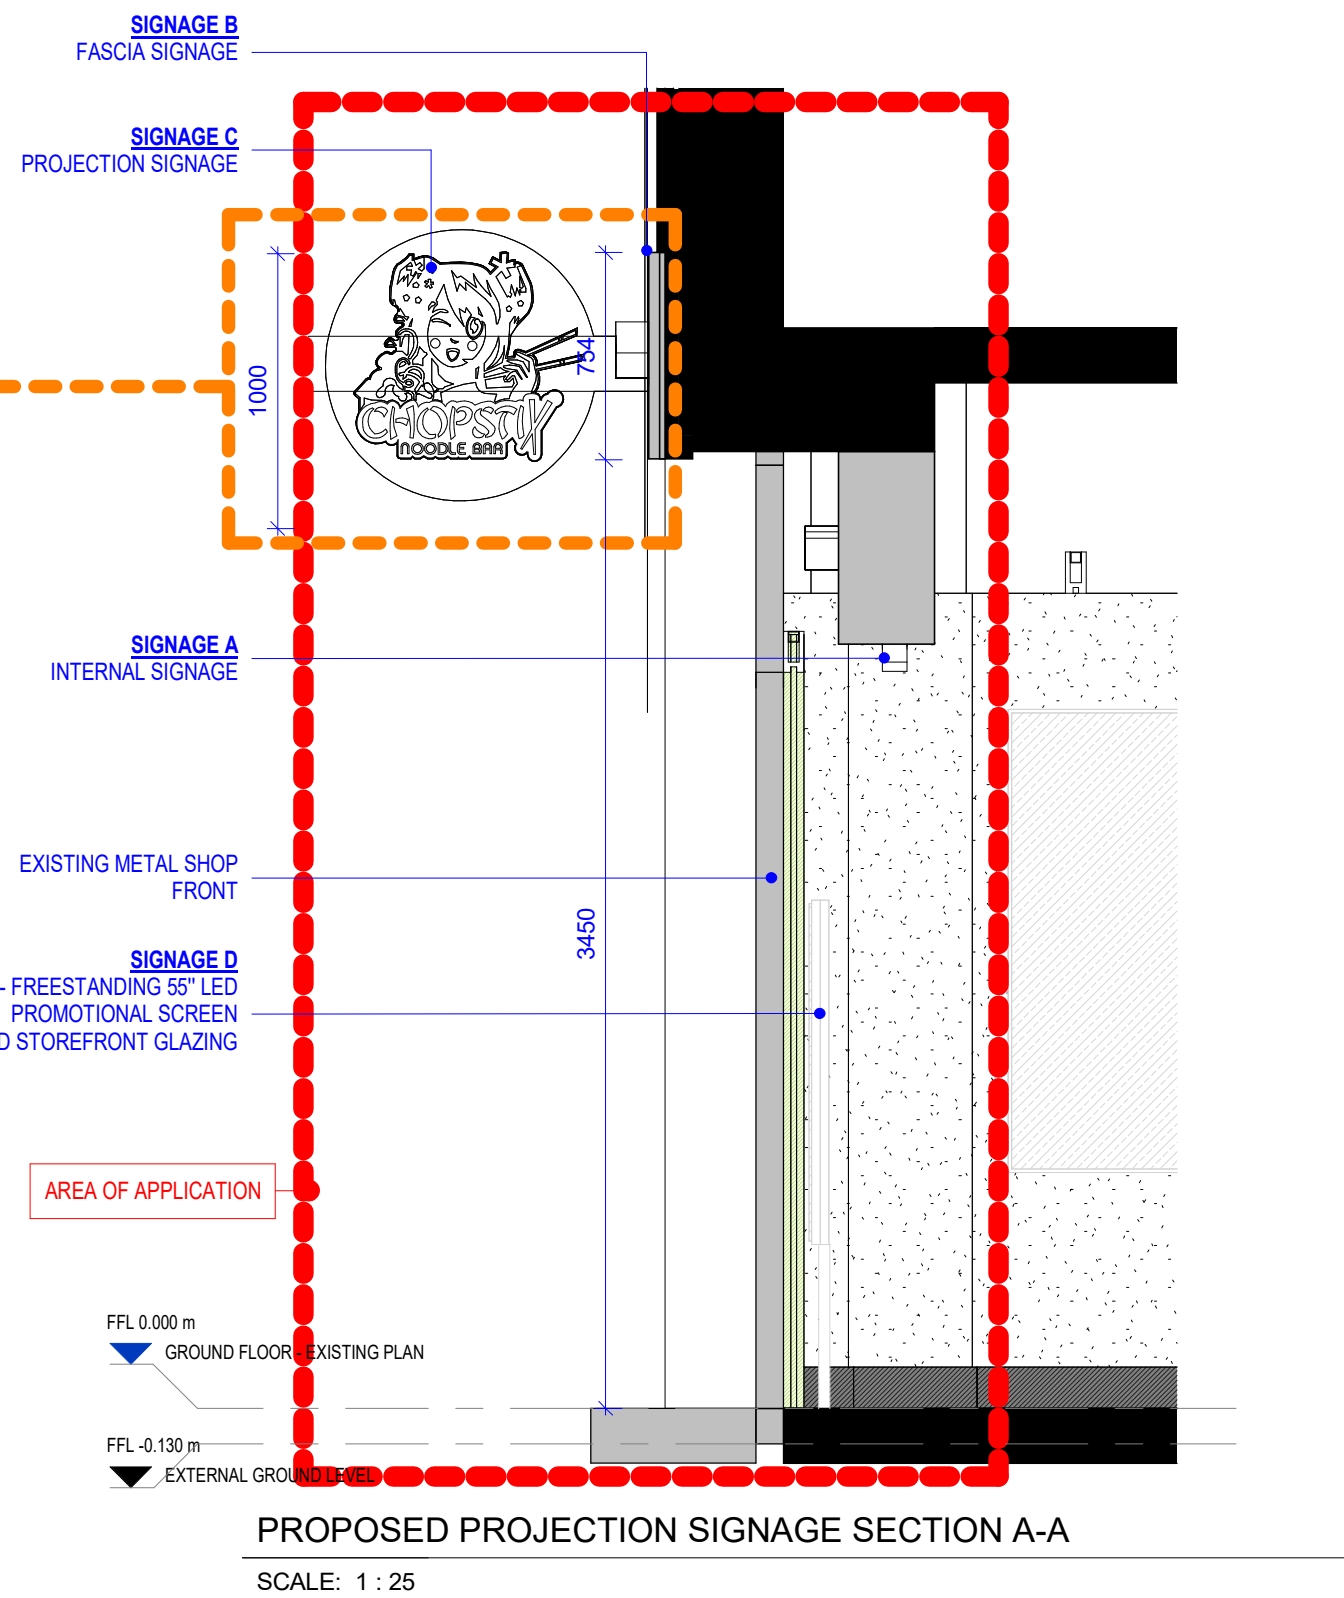

PROPOSED PROJECTION SIGNAGE SECTION A-A

SCALE: 1 : 25

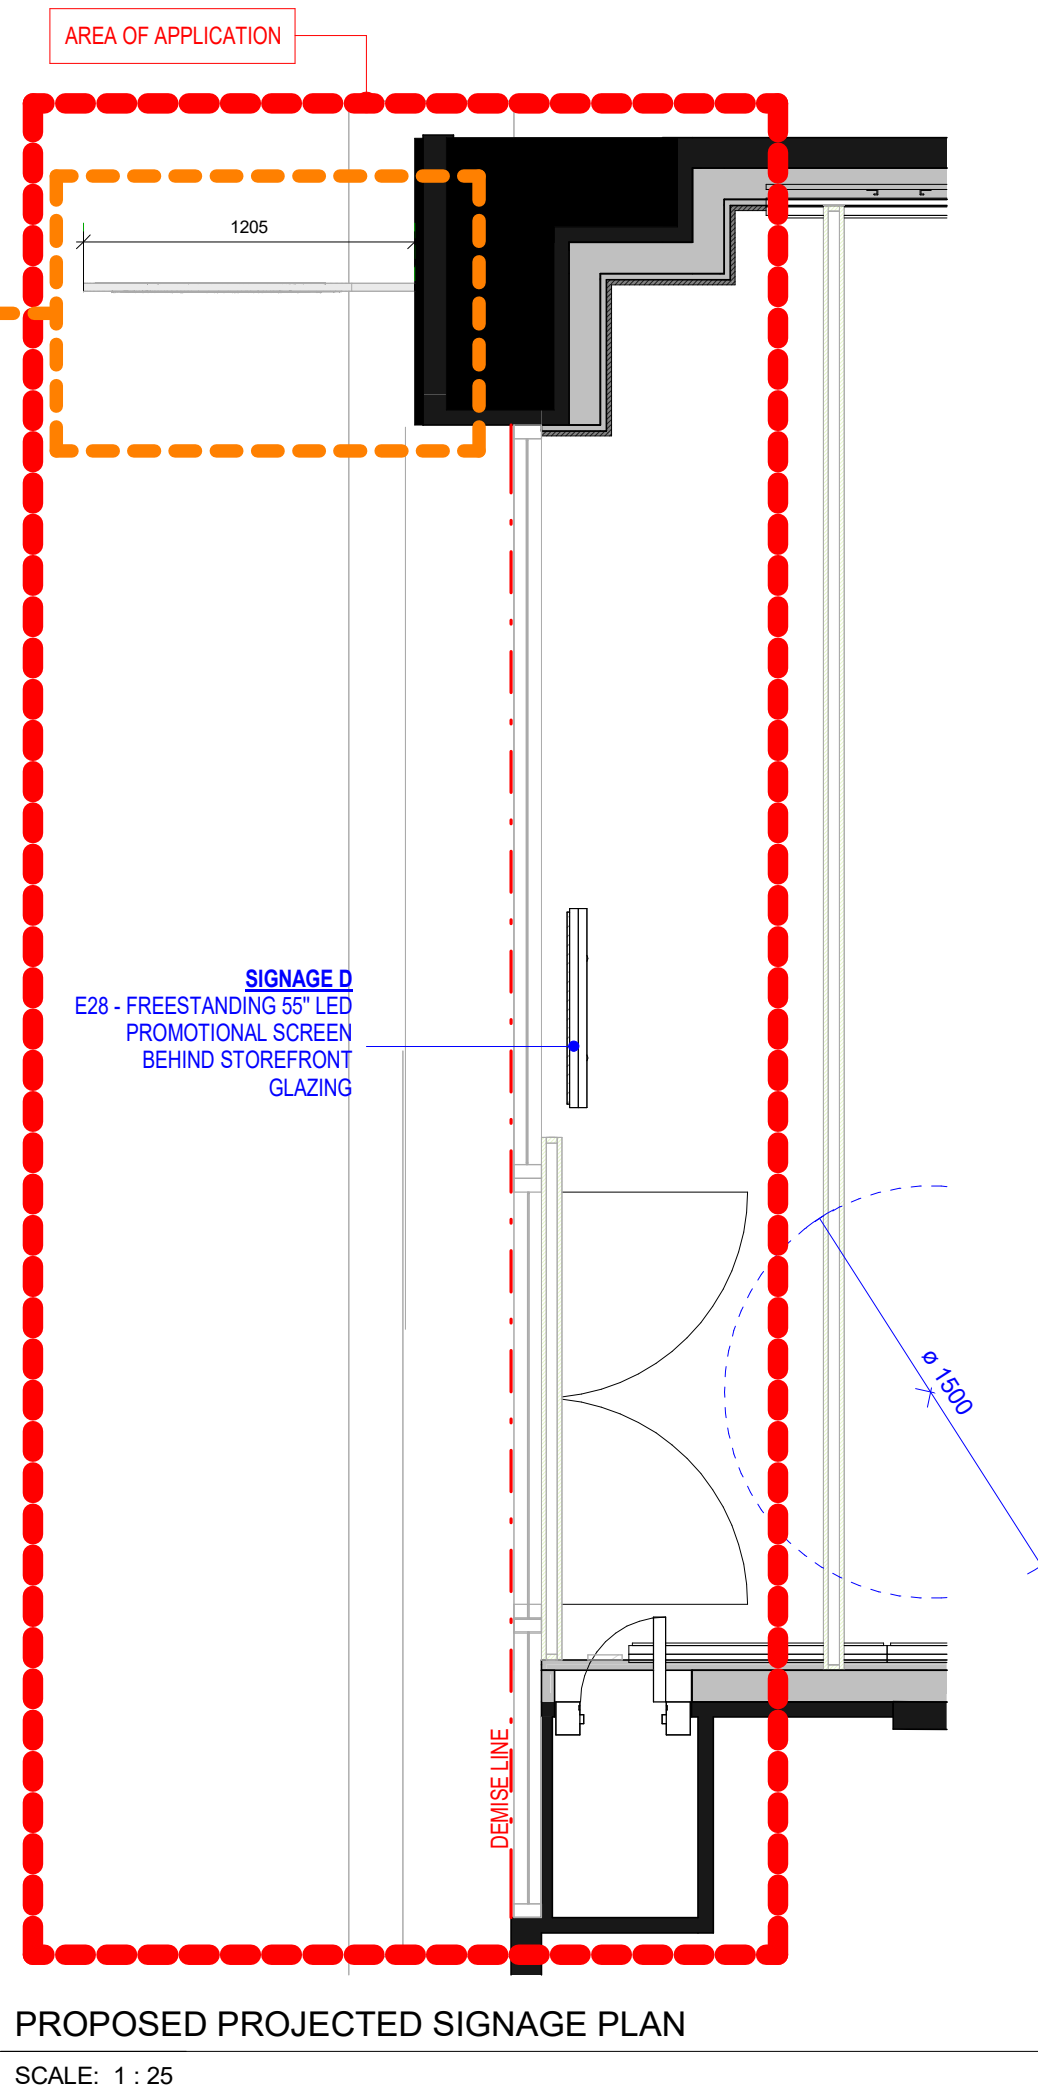

PROPOSED PROJECTED SIGNAGE PLAN

SCALE: 1 : 25



3D VIEW - SHOP FRONT

SCALE:



EXISTING SHOPFRONT PHOTO A

SCALE: 1 : 1

P4	Further Planning Revisions (Grey Fascia)	FQ	MS	31.03.26
P3	Further Planning Revisions	FQ	MS	27.03.26
P2	Planning Issues Revisions Following Comments	FQ	MS	24.03.26
P1	Planning App (Second Issue)	FQ	MS	16.03.26
P0	BC Issue	JS	MS	04.02.26
Rev	Description	By	Check	Date

Hyphen

Unit 3, Lakeside Walk,
North Road
Monaghan, H16AW26
+353 87 090 3264
dublin@hyphen.archi

Client
CHOPSTIX

Project
Manchester, 44 Oxford Street

Drawing
SIGN TYPE C DETAILS (PROPOSED PROJECTION SIGNAGE)

Scale	Date	Author	Checked
As indicated @A1	10.02.2026	HOM	MS
Workstage	Status		
4	PLANNING		

Hyphen Project No	Project / Drawing No	Revision
9987	9987-HYP-ZZ-00-D-A-501	P4

Scale only for planning purposes
Report any discrepancies to the author.
© The Hyphen Group Ltd