
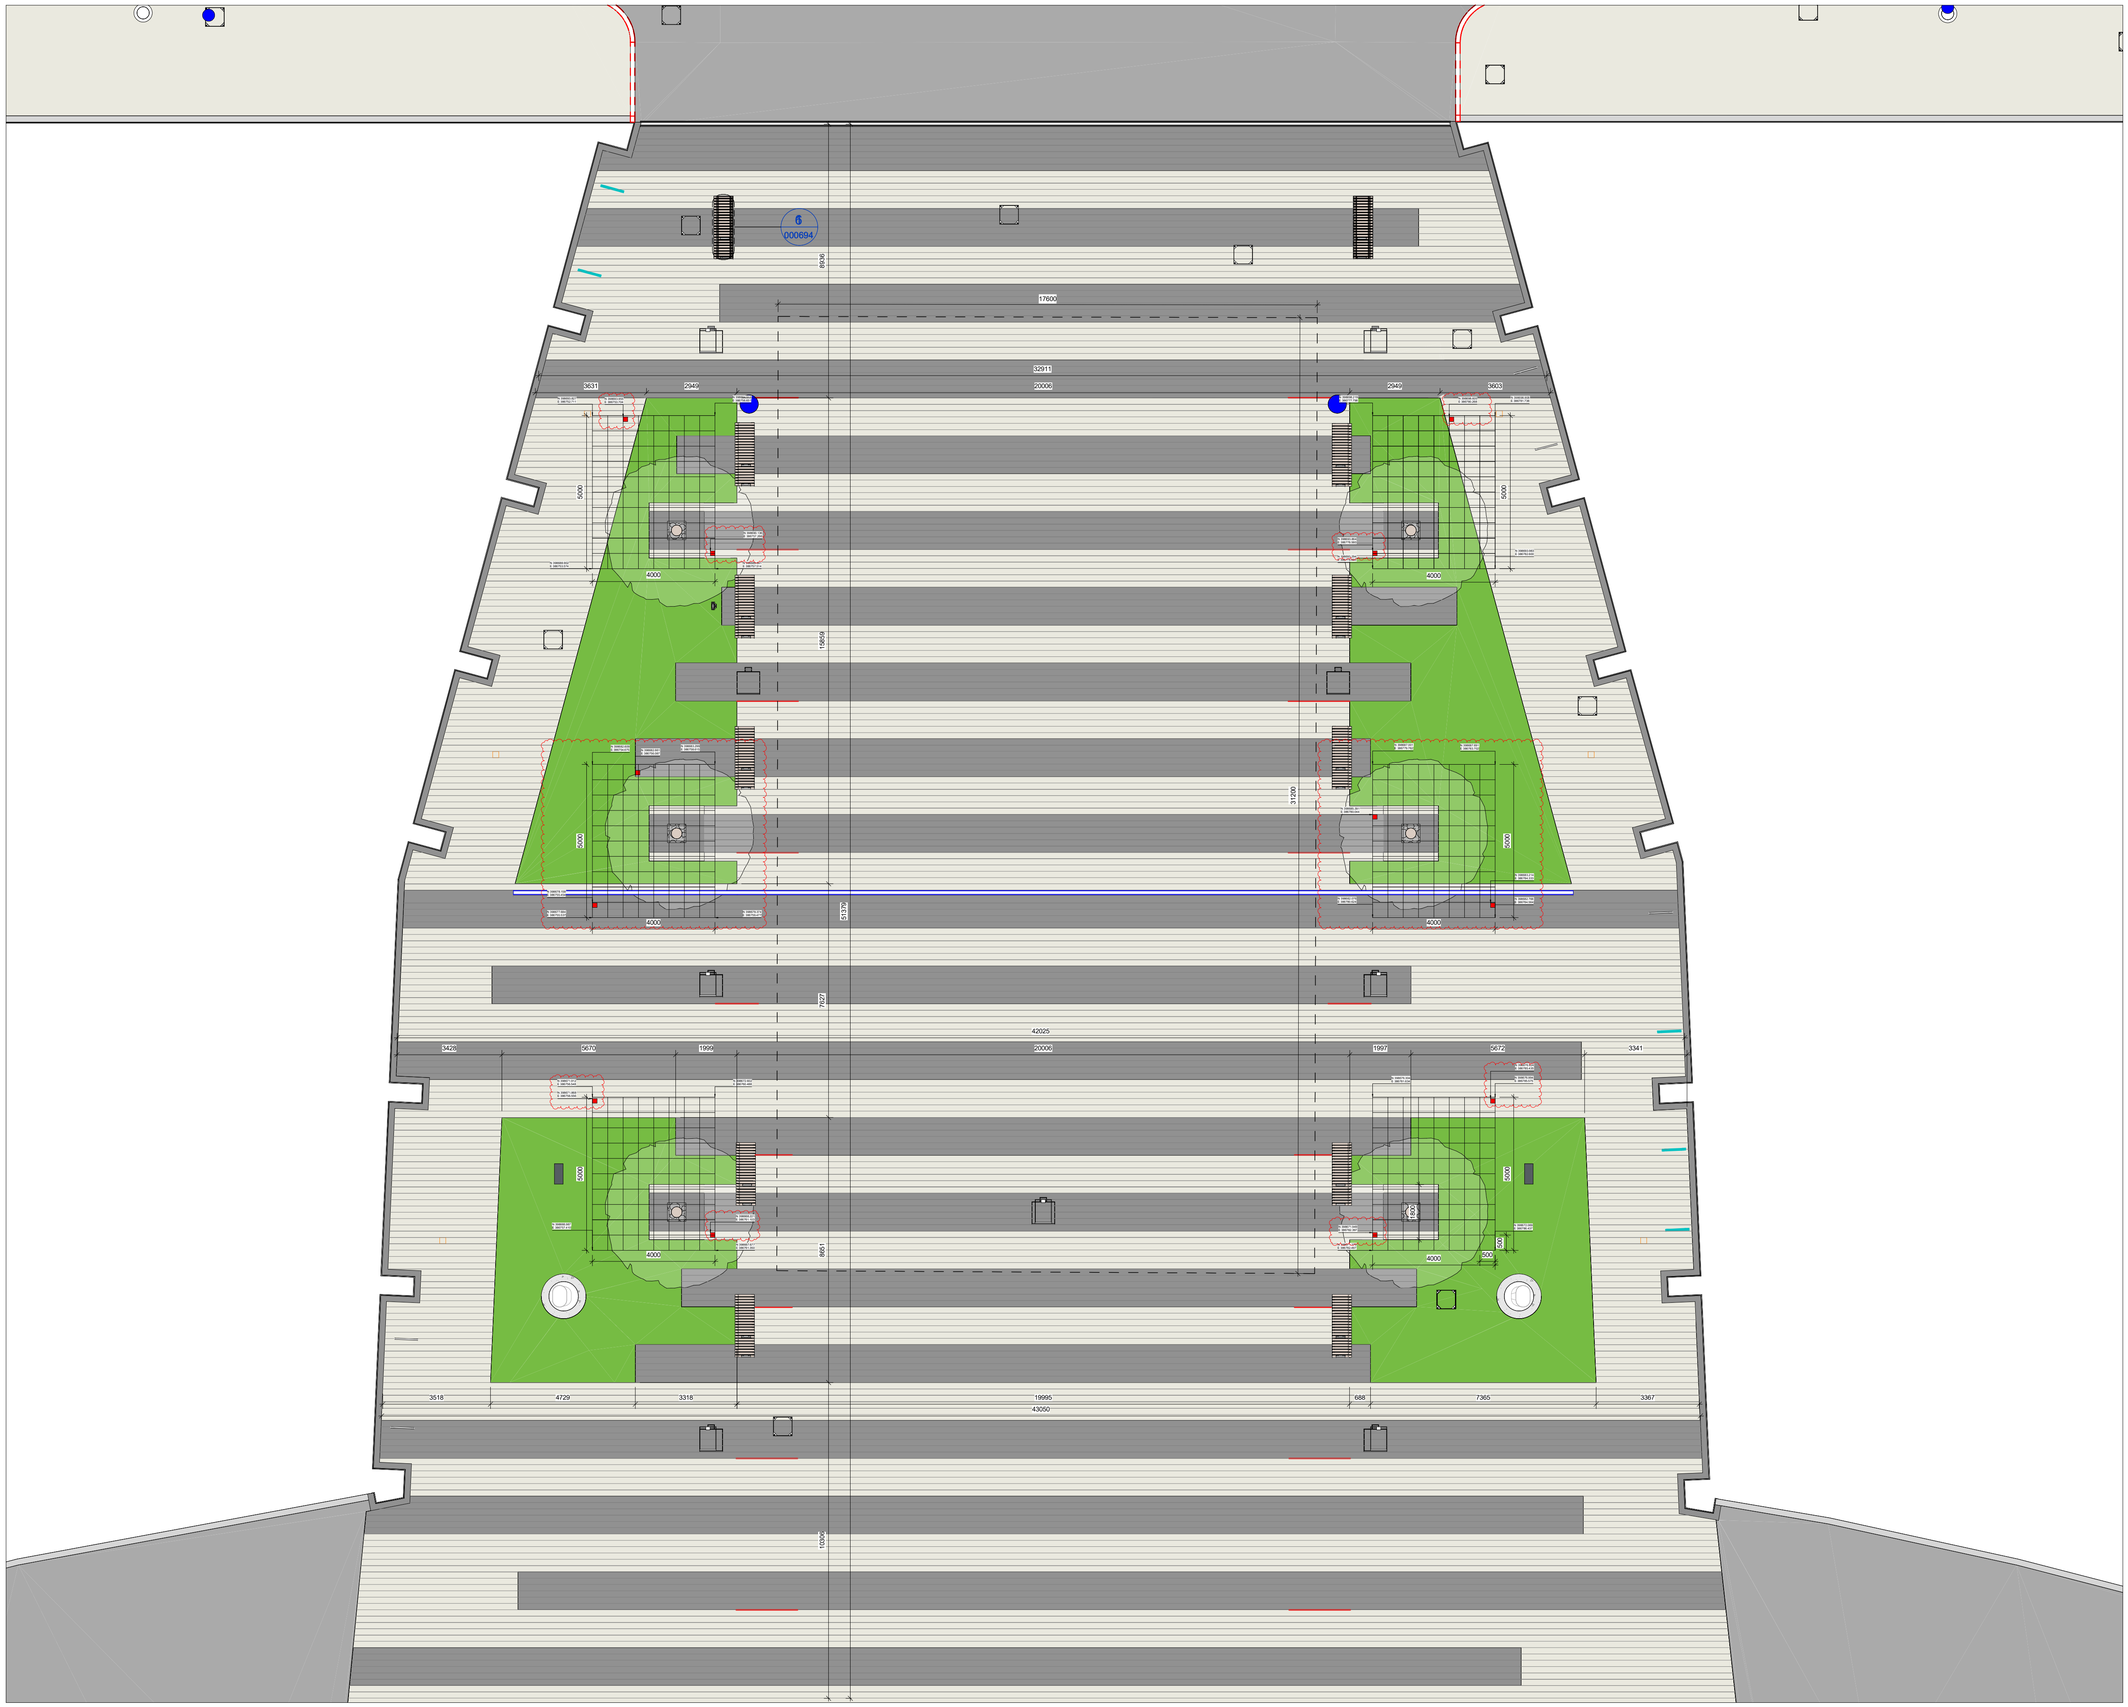


REVISIONS		
REV	**DATE**	**DESCRIPTION**
C01	01.05.24	ISSUED FOR CONSTRUCTION
C02	21.05.24	ISSUED FOR CONSTRUCTION - TREE CELL AND AERATION LOCATION UPDATE
C03	23.04.25	ISSUED FOR CONSTRUCTION - DIMENSIONS ADDED

KEY PLAN

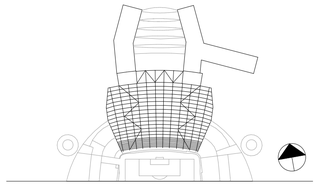

KEY

- PROJECT BOUNDARY
- EXT-121/ EXT-125 PLAZA PAVING - TYPE 1 & 2
- EXT-129/EXT-133 PLAZA PAVING - TYPE 3 & 4
- EXT-101 CONCRETE BLOCK PAVING - TYPE 1
- EXT-109 CONCRETE BLOCK PAVING - TYPE 3
- EXT-141 TARMAC SURFACING - TYPE 1
- EXT-151 ARTIFICIAL TURF
- EXT-321 SHRUB PLANTERS
- EXT-341 EXTERNAL FLOOR BOXES
- EXT-306 LITTER BIN
- EXT-309 PICNIC BENCH
- EXT-811 MANHOLE COVER
- EXT-305 BENCHES
- EXT-501 PROPOSED TREE
- EXT-327 TREE GRILLES
- EXT-735 ROOT SPACE STRUCTURE
- EXT-731 ROOT RAIN IRRIGATION/AERATION SYSTEM ROOTRAIN ARBORVENT CAST ALUMINIUM TRAFFICABLE AERATION INLET WITH 150mm SQUARE TOP AND MANIFOLD (RRARBV150B)
- EXT-451 DOOR BARRIER - TYPE 1
- EXT-453 DOOR BARRIER - TYPE 2
- EXT-221 METAL EDGINGS
- SAN-751 EXTERNAL BIB TAP
- EXT-823 HOPPER WELL GRILLE
- EXT-801 CHANNEL DRAIN - TYPE 1
- EXT-815 DRAINAGE GULLY - TYPE1
- TREE UP-LIGHTS
- LINEAR LED LIGHTS IN CITY SQUARE PAVING
- ATTENUATION TANK

1:100

0 1 2 3 4 8 m

CLIENT

© COPYRIGHT. ALL RIGHTS RESERVED

THIS WORK IS COPYRIGHT AND CANNOT BE REPRODUCED OR COPIED IN ANY FORM OR BY ANY OTHER MEANS (GRAPHIC, ELECTRONIC OR MECHANICAL INCLUDING PHOTOCOPYING) WITHOUT THE WRITTEN PERMISSION OF POPULOUS ANY LICENSE, EXPRESS OR IMPLIED, TO USE THIS DOCUMENT FOR ANY PURPOSE WHATSOEVER IS RESTRICTED TO THE TERMS OF THE AGREEMENT OR IMPLIED AGREEMENT BETWEEN POPULOUS AND THE INSTRUCTING PARTY.

USE FIGURED DIMENSIONS IN PREFERENCE TO SCALED. CHECK ALL DIMENSIONS ON SITE BEFORE FABRICATION OR SETTING OUT

ARCHITECT

POPULOUS®

14 BLADES COURT | DEODAR ROAD | LONDON | SW15 2NU | UNITED KINGDOM
TELEPHONE +44 (0)20 8874 7666 FACSIMILE +44 (0)20 8874 7470

ALL PRODUCTION & INTELLECTUAL PROPERTY RIGHTS RESERVED © POPULOUS 2009

PROJECT NAME

MCFC - NORTH EXPANSION

DRAWING TITLE

LANDSCAPE
ENLARGED TREE CELL PLAN
CITY SQUARE

STATUS	RIBA STAGE	PROJECT NO.
A5	5	4348

DATE	SCALE	SIZE
02/04/24	1 : 100	A1

DRAWN	CHECKED	APPROVED
SA	TJ	MT

PROJECT	ORIGIN.	ZONE	LEVEL	TYPE	ROLE	DRAWING	REV
NSE	POP	ZZ	00	DP	L	000648	C03