


Dimensions to be verified on site.  
Use figured dimensions only. Do not work from reduced scale drawings.  
Please refer to scale and sheet size as indicated.

This drawing is the property of INC DESIGN ASSOCIATES LTD.®

Copyright is reserved by them and the drawing is issued on the condition that it is not copied, reproduced, retained or disclosed to any unauthorised person without the prior consent in writing of INC Design Associates Ltd.

DO NOT SCALE


Orientation

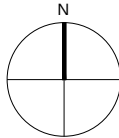

Notes



SITE REFERRED TO

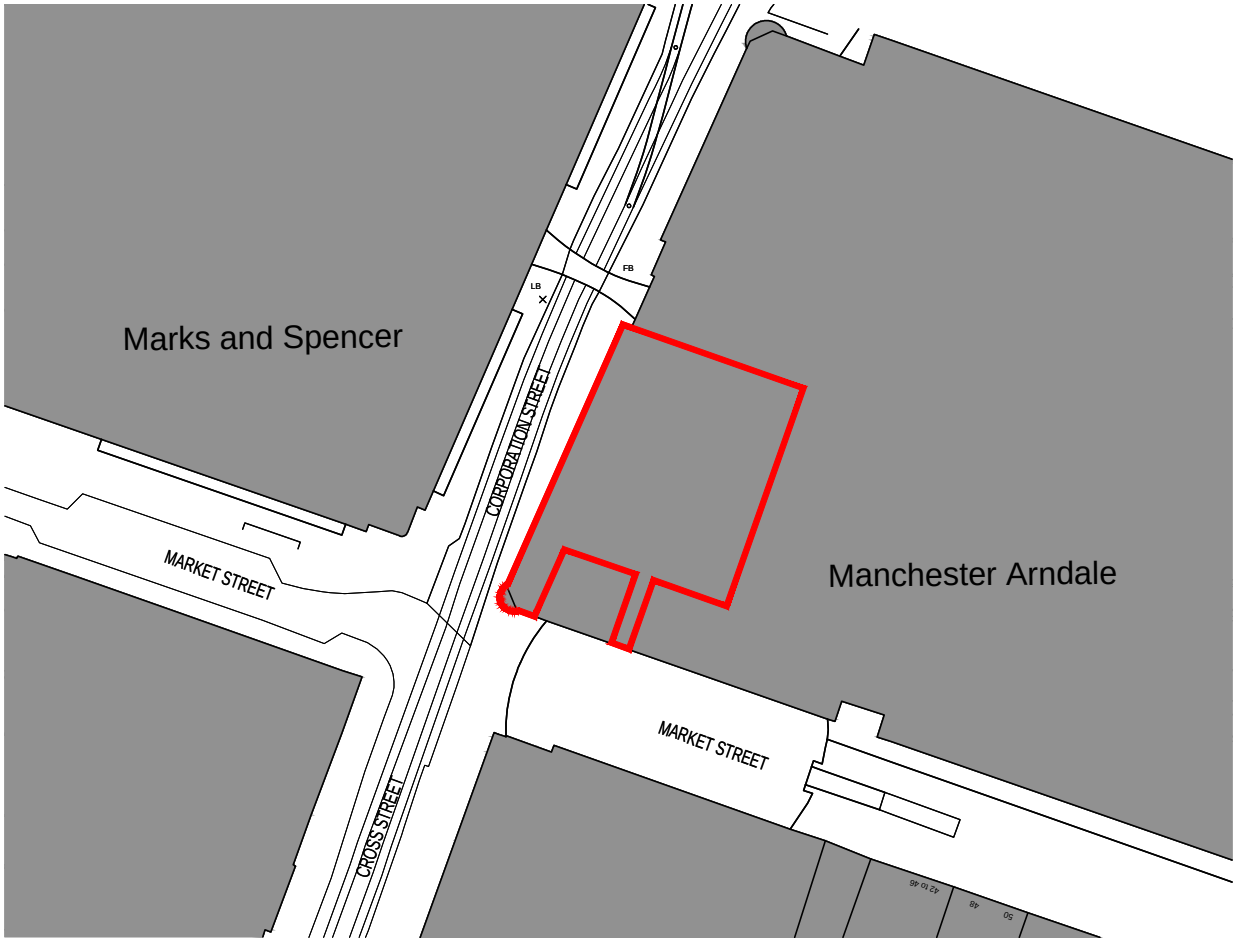

|      |          |                        |     |         |
|------|----------|------------------------|-----|---------|
| P01  | 31/10/25 | Updated Planning Issue | --- | ---     |
| P00  | 22/09/25 | Planning Issue         | --- | ---     |
| Rev. | Date     | Revision               | By  | Checked |

Consultant



1 Dudley Court North, Waterfront East, Level Street, Brierley Hill, West Midlands, DY5 1XP  
T: 01364 571330 E: info@incdesign.net W: www.incdesign.net

Client



Project

XF - MANCHESTER  
THE ARNDAL CENTRE

Drawing Title

Project Number 3089

SITE LOCATION PLAN

|                                                                                                |        |
|------------------------------------------------------------------------------------------------|--------|
| Comp. File No.                                                                                 | Status |
| p:\jobs\3089-3089-3089 - xl gym - manchester\paper files\08 - planning\08-inc-sa-00-dr-a-08001 | D4     |

|          |            |
|----------|------------|
| Drawn by | Checked by |
| SS       | -          |

|           |            |
|-----------|------------|
| Scale @A3 | Date       |
| 1:1250    | 22:09:2025 |

|                         |          |
|-------------------------|----------|
| File Identifier         | Revision |
| XF-INC-SA-00-DR-A-08001 | P01      |

Purpose of Issue

PLANNING

Workflow Status

SCALE 1 : 1250  
SCALE 1 : 1

