




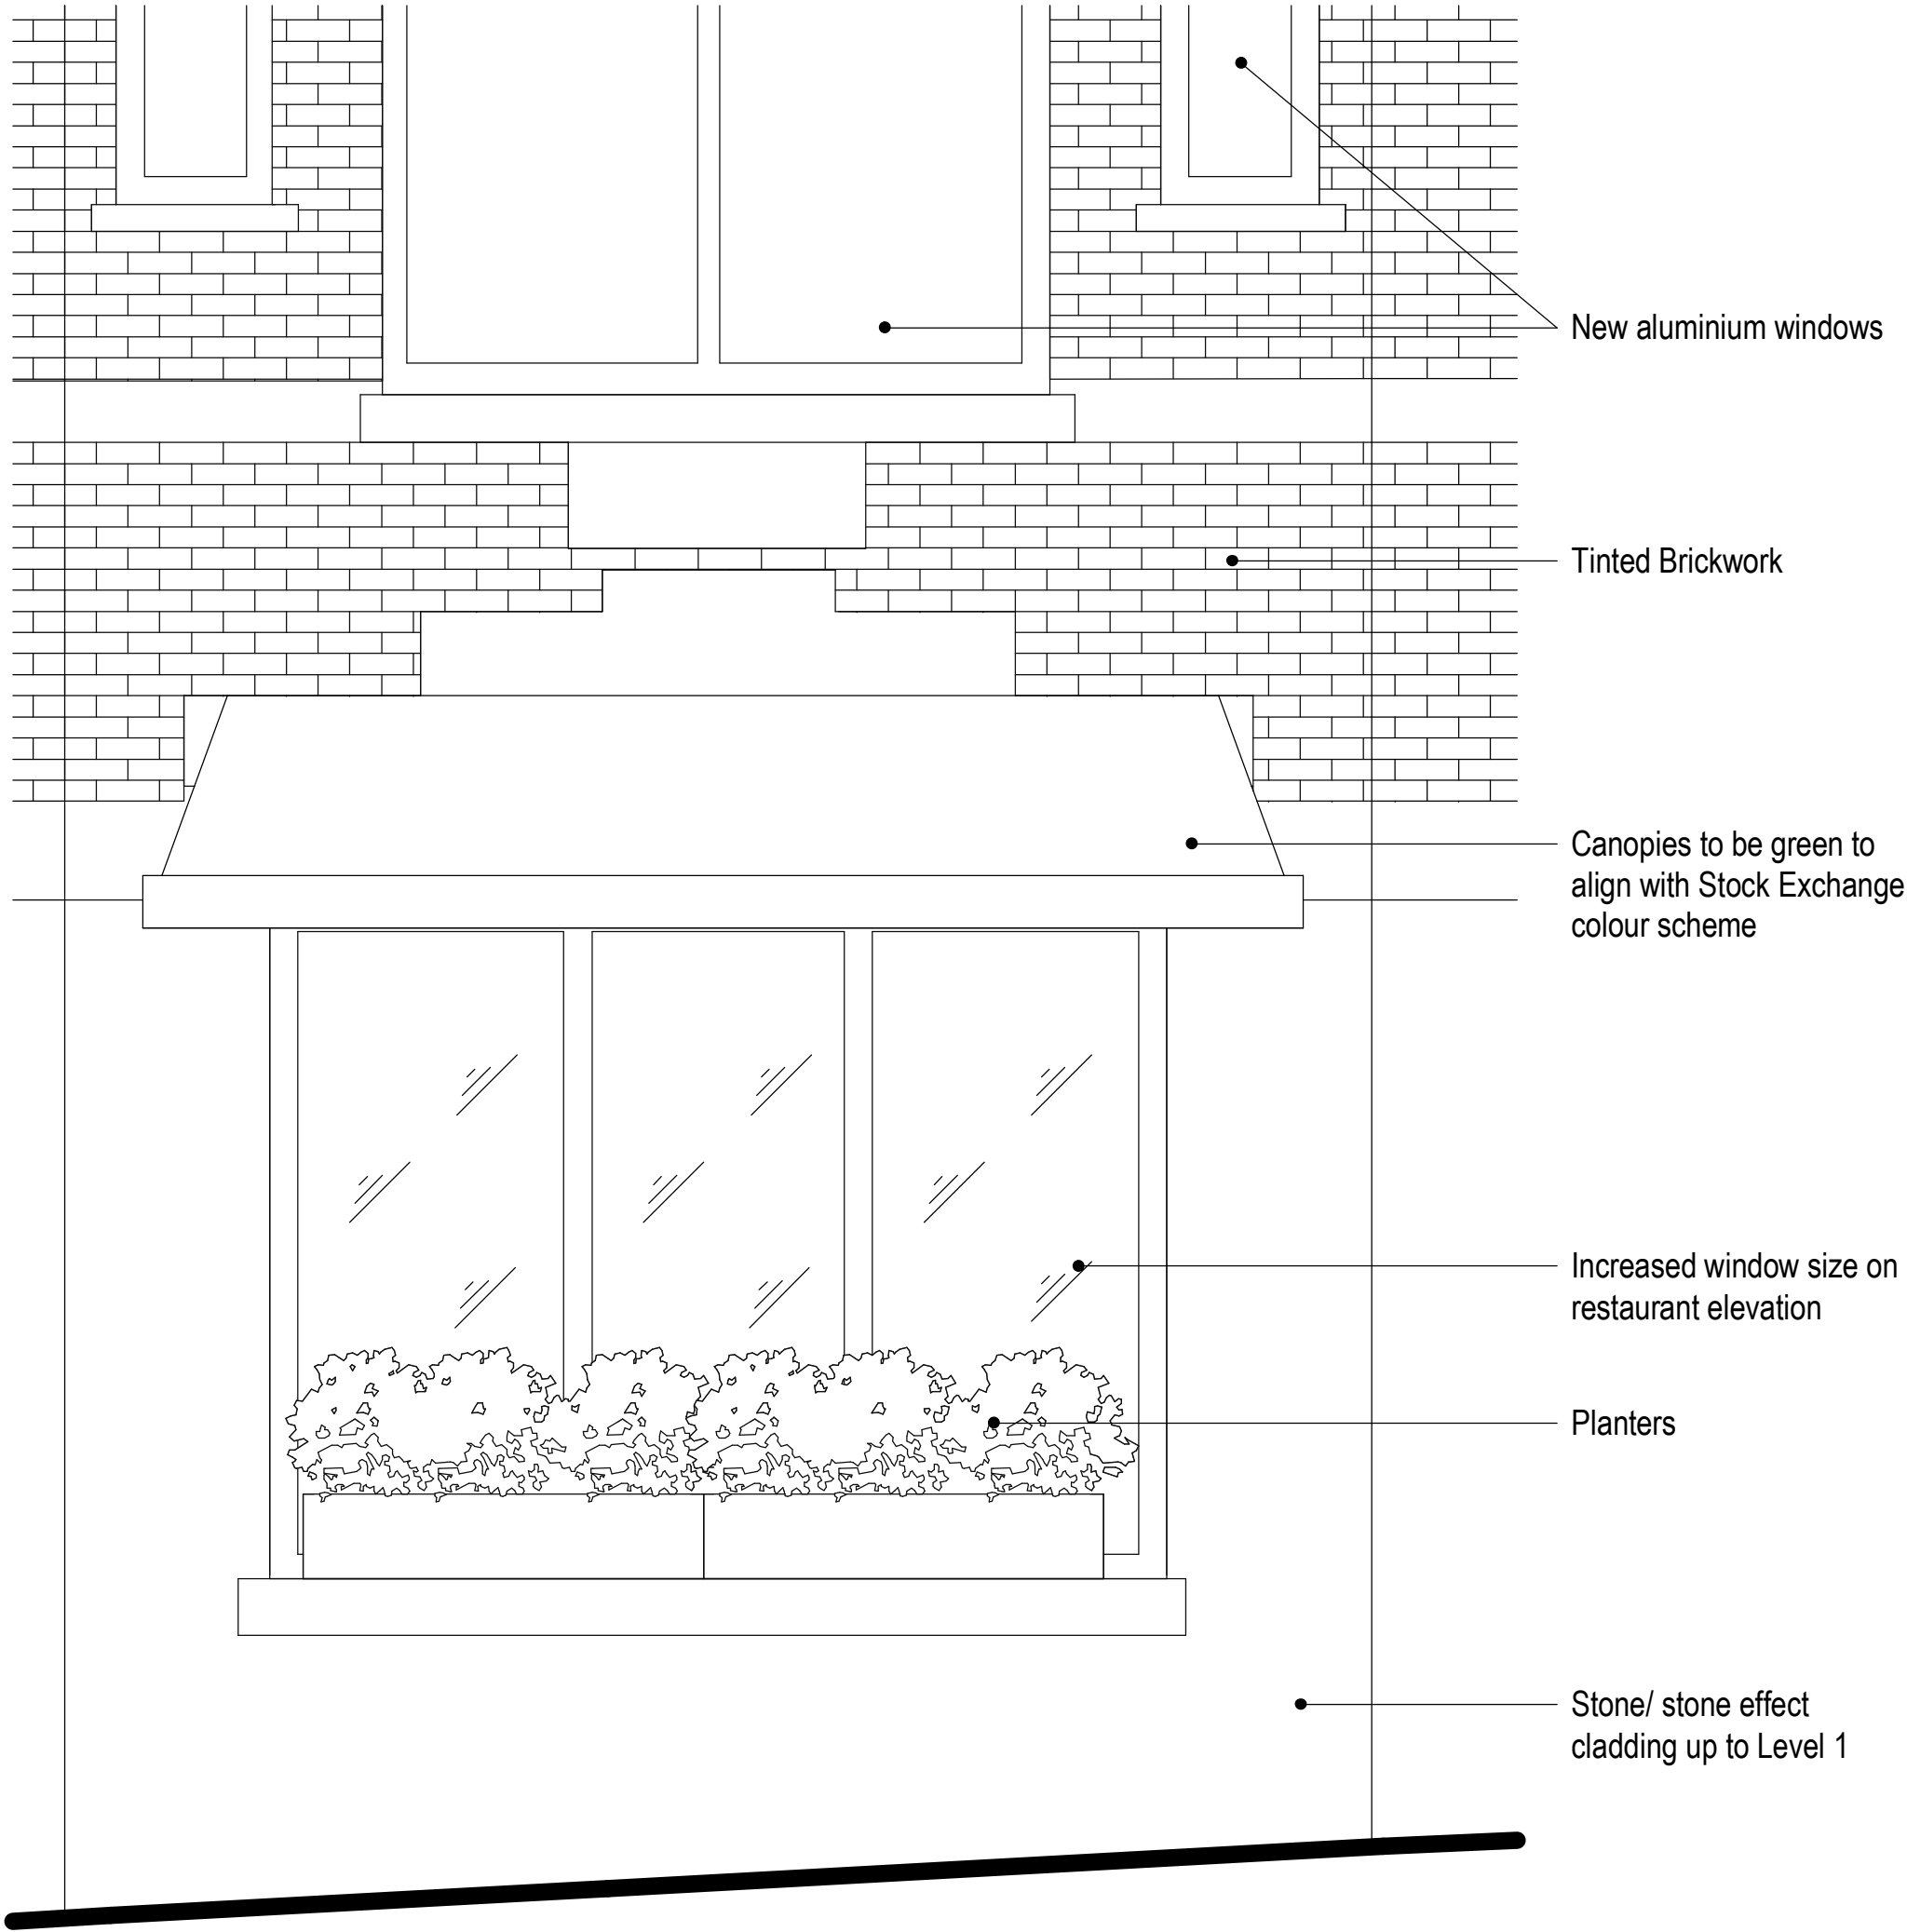


1 Proposed Frontage Detail Elevation
1:25

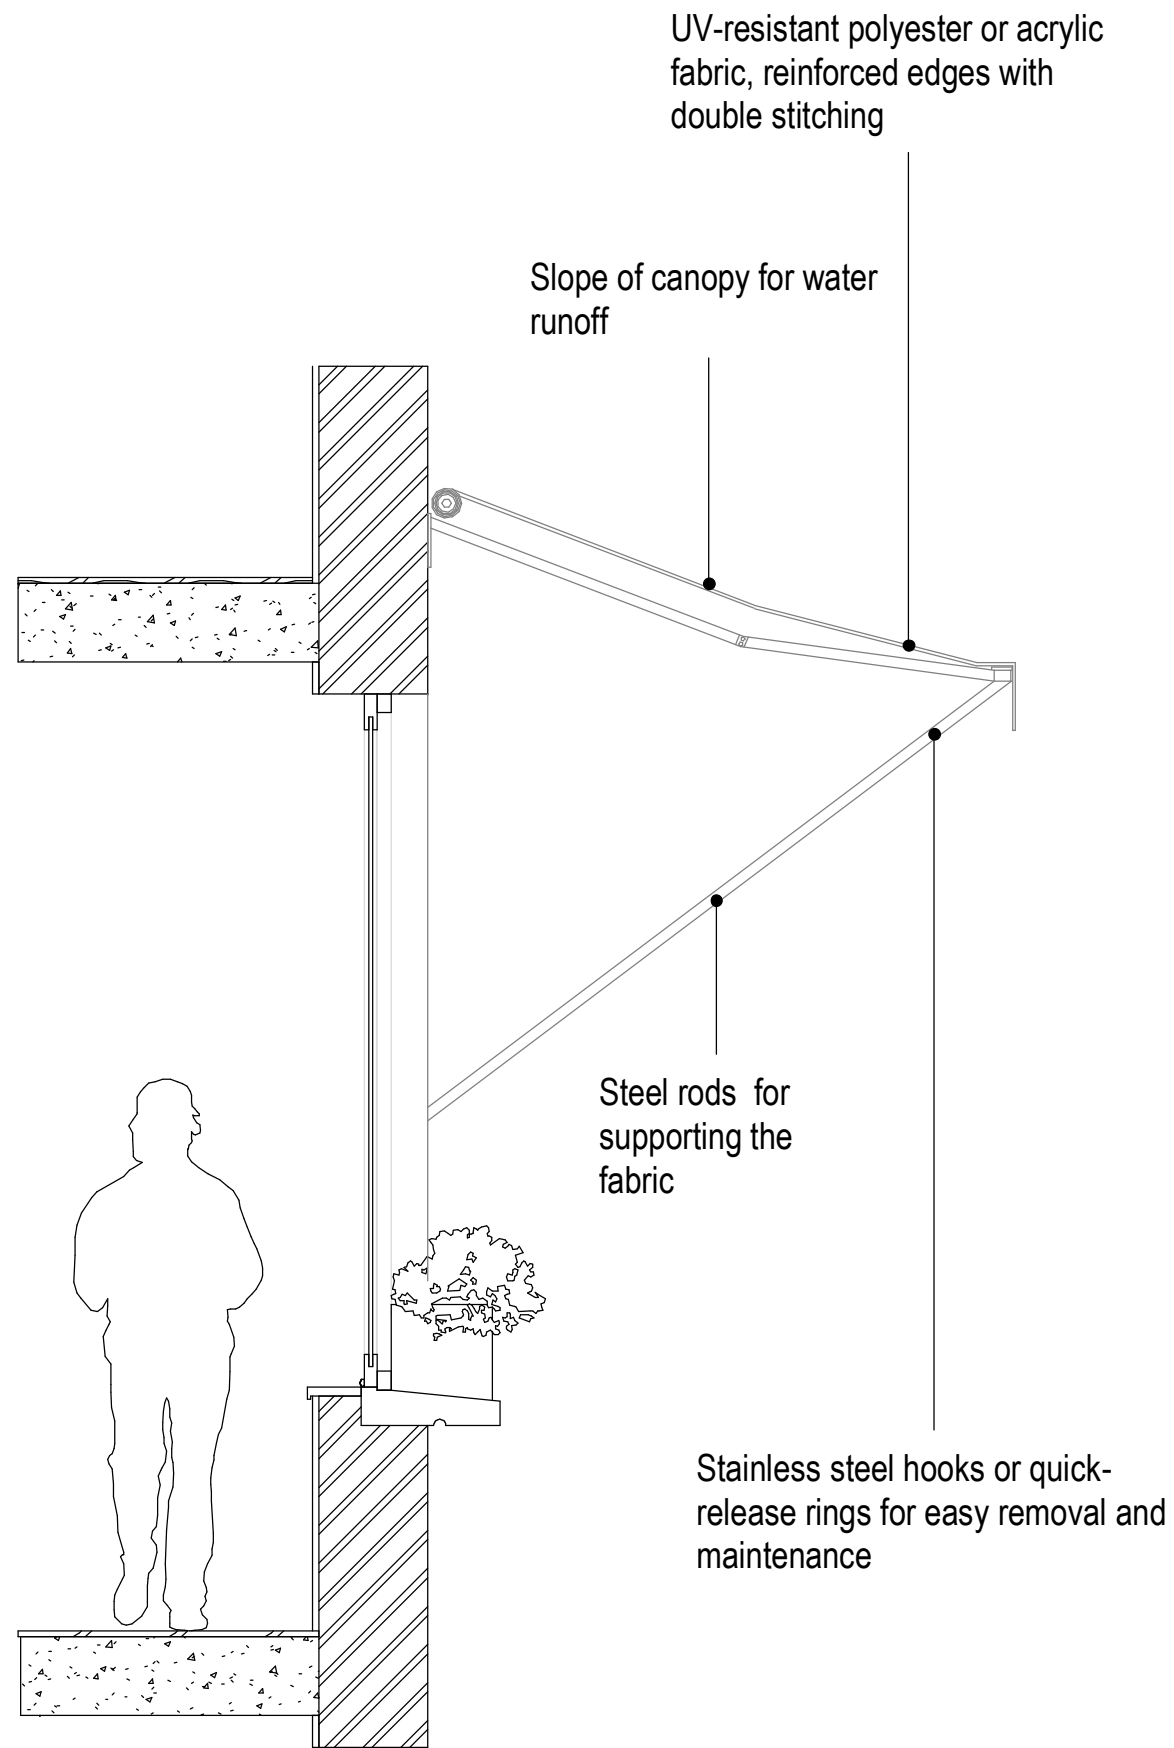


2 Proposed Canopy Detail
1:25

DESIGN INTENT ONLY
Drawings have been produced for design intent only, to be submitted as part of a Planning Application.
These are not fabrication nor construction details

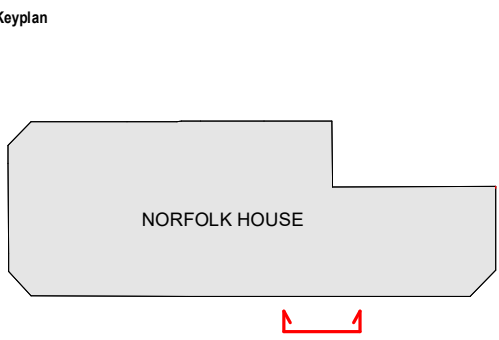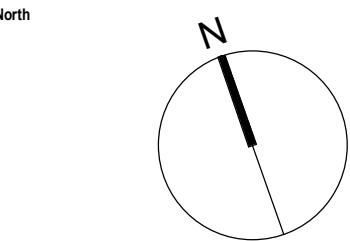

Notes:
Do not scale off this document/drawing/model for any purposes other than those required in connection with the application for planning consent for the project. All dimensions to be verified on site.
This document/drawing/model is prepared for the sole use of EPR Architects' employer and the benefit of the employer's permitted licensees. No liability to any other persons is accepted by EPR Architects.
EPR Architects accepts no liability for any use of this document/drawing/model by parties other than the party for whom it was prepared or for purposes other than those for which it was prepared.
Copyright in the design contained in this document/drawing/model remains vested in EPR Architects.

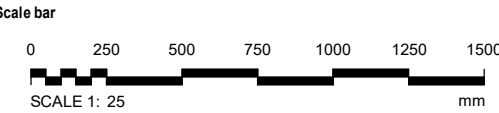

P01	Planning Submission	31.10.25	YB/AK	SB
No.	Revision	Date	Initial	Chk'd
EPR ARCHITECTS				
+44 20 7932 7600 www.epr.co.uk				
The Stock Exchange Suites Norfolk House, Norfolk Street, M2 1DH				
Proposed Norfolk Street Front Detail				
Scale @A2 1:25	Purpose of Issue For Information	Status code S2	Revision P01	
Project Code	Originator	Function/bd.	Spatial/bd.	Form
12049 - EPR	- 00	- EA	- DR	- A-04-0102