
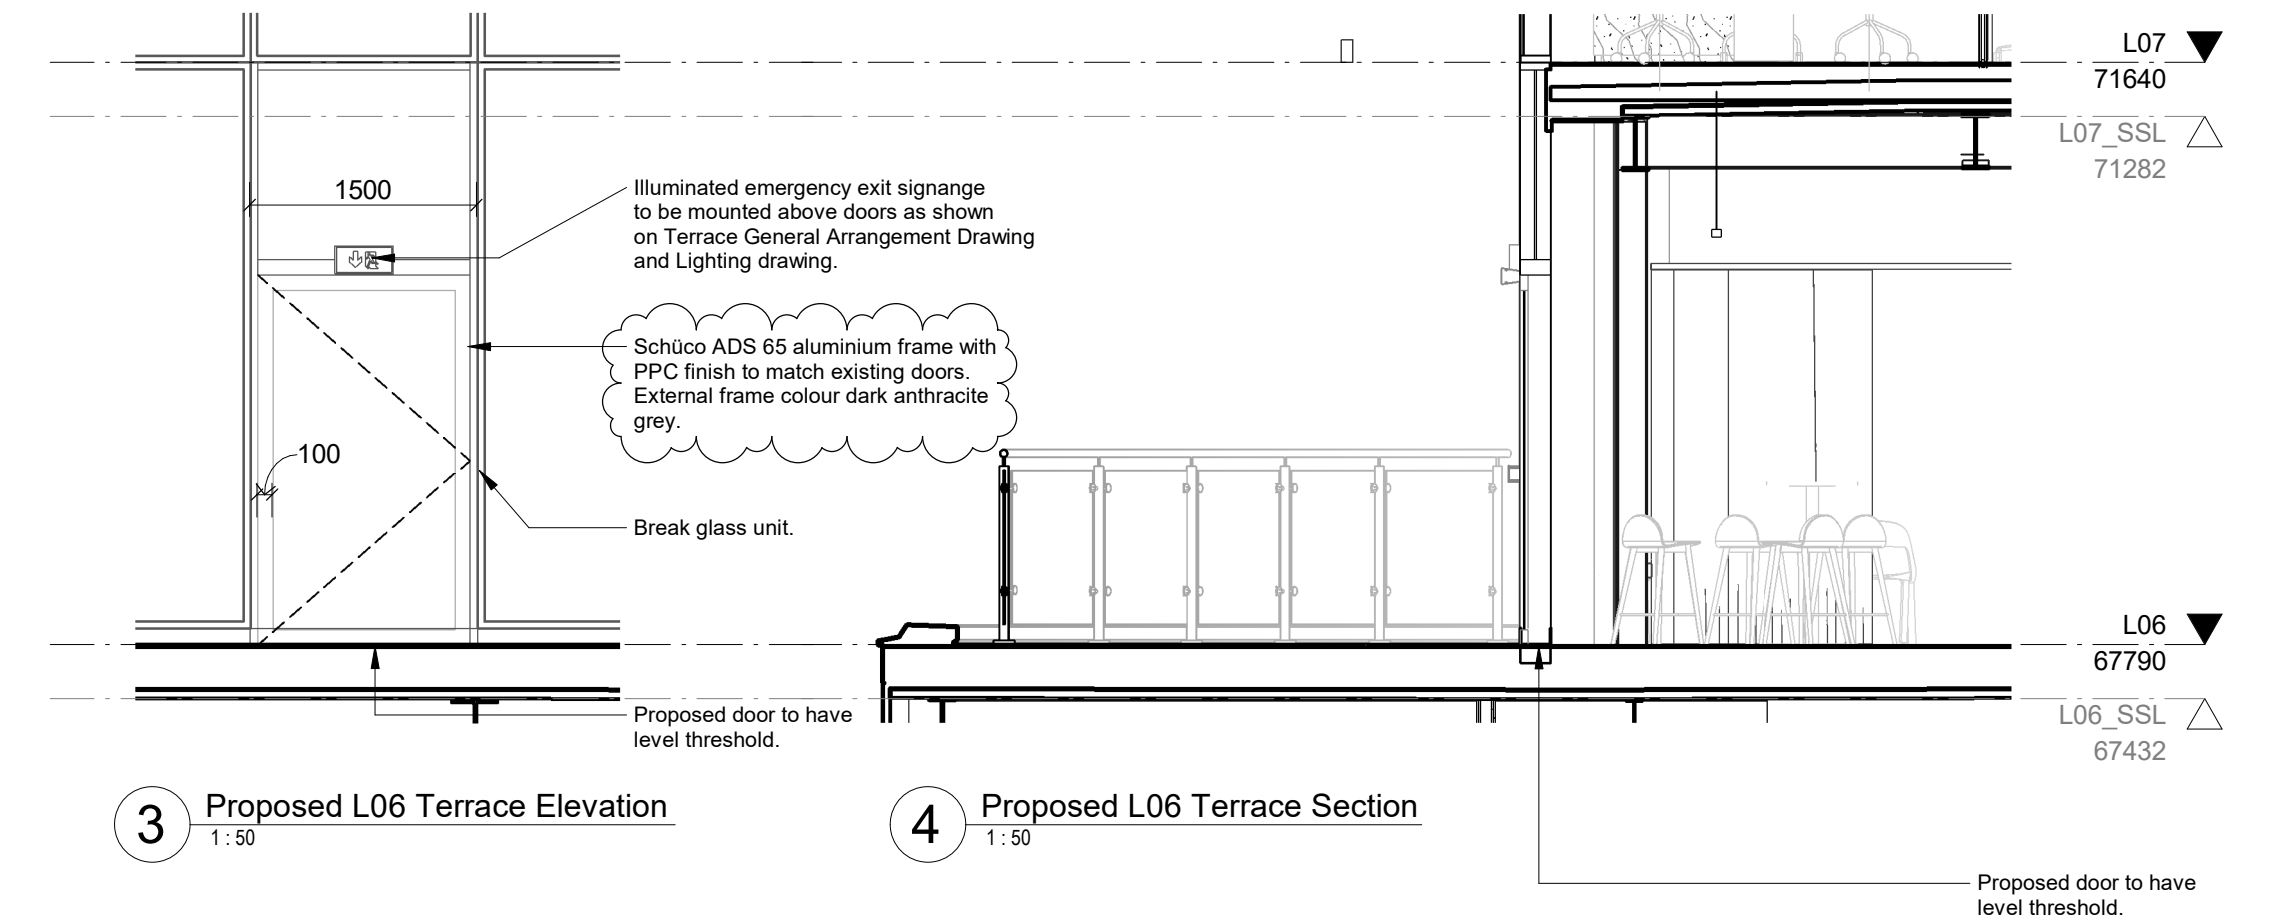


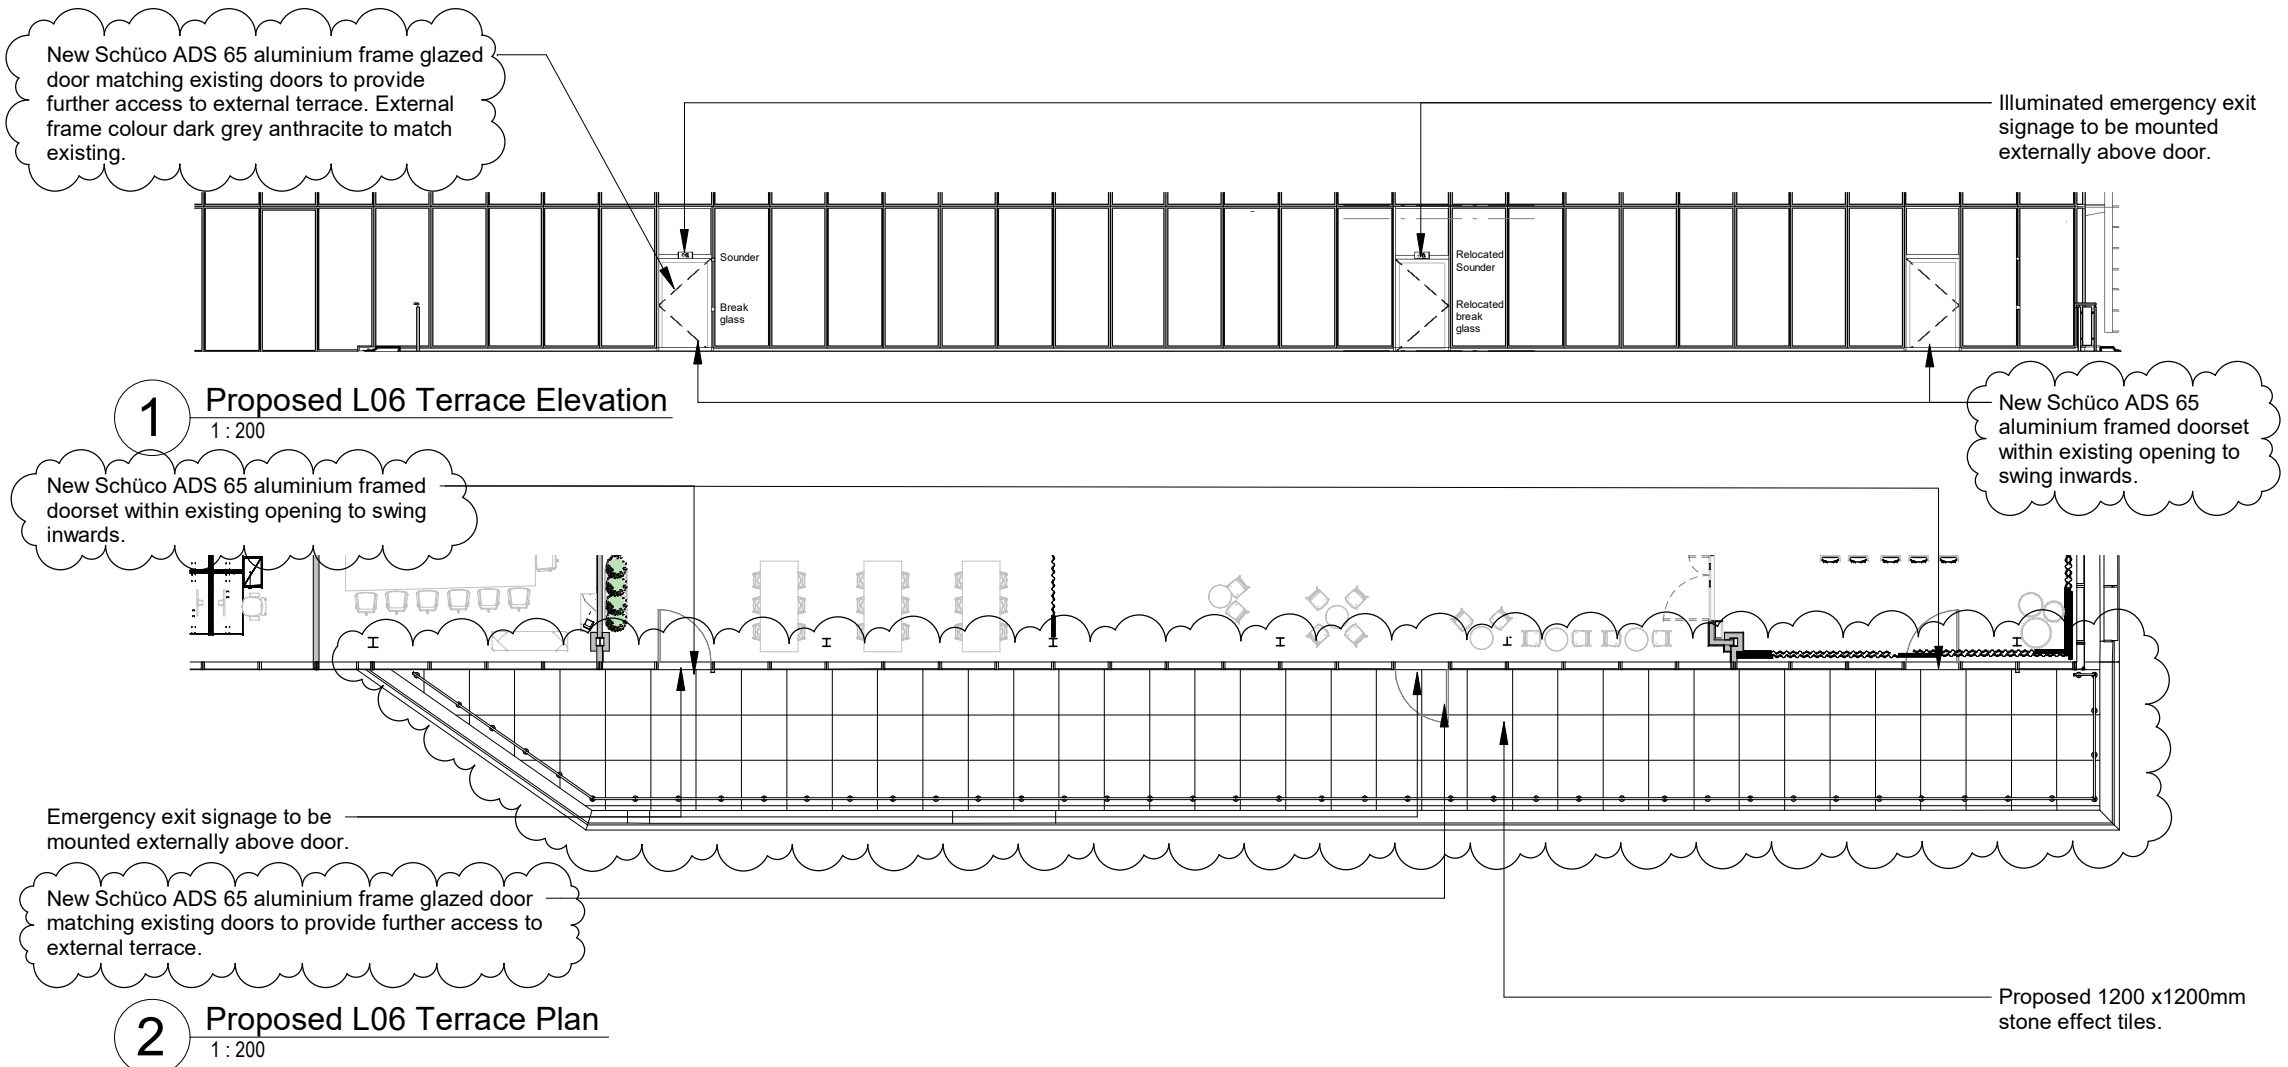


Client Name
Latham & Watkins LLP

Structural Engineer Name
Cundall

Services Engineer Name
Cundall

Consultant Name
Gardiner & Theobald

Key plan

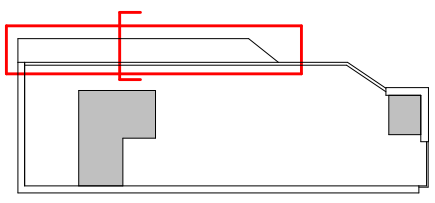

Notes:

Do not scale. Figured dimensions only to be taken from this drawing. Check dimensions on site & report discrepancies to the architect.

This Drawing is protected by copyright. ©

All areas have been measured from current drawings. They may vary because of (EG) survey, design development, construction tolerances, statutory requirements or re-definition of the areas to be measured.

P02	S2	06/03/2026	Door callouts amended to further information from consultant comment. Loose furniture removed.	NIH	ADV
P01	S2	03/02/2026	Issued for Planning.	NIH	ADV
Rev.	Suit.	Date	Comment	Drawn	Checked

Issue Purpose
Information

tp bennett

One America Street | London SE1 0NE UK +44 (0) 20 7208 2000
www.tpbenntt.com

Project
Latham & Watkins, Manchester
39 Booth Street
Manchester, M2 4AA

Drawing Title
L06 Terrace General Arrangement
Proposed

Drawn	Checked	Date			Scale @ A3		TPB Project No.		
NIH	ADV	19/01/2026			As shown		U8906		
Project	Originator	Volume	Level	Type	Role	Number	Suitability	Revision	
U8906	TPB	ZZ	L06	DR	ID	044002	S2	P02	

Model Ref.: U8906-TPB-ZZ-ZZZ-M3-ID-PR0001