




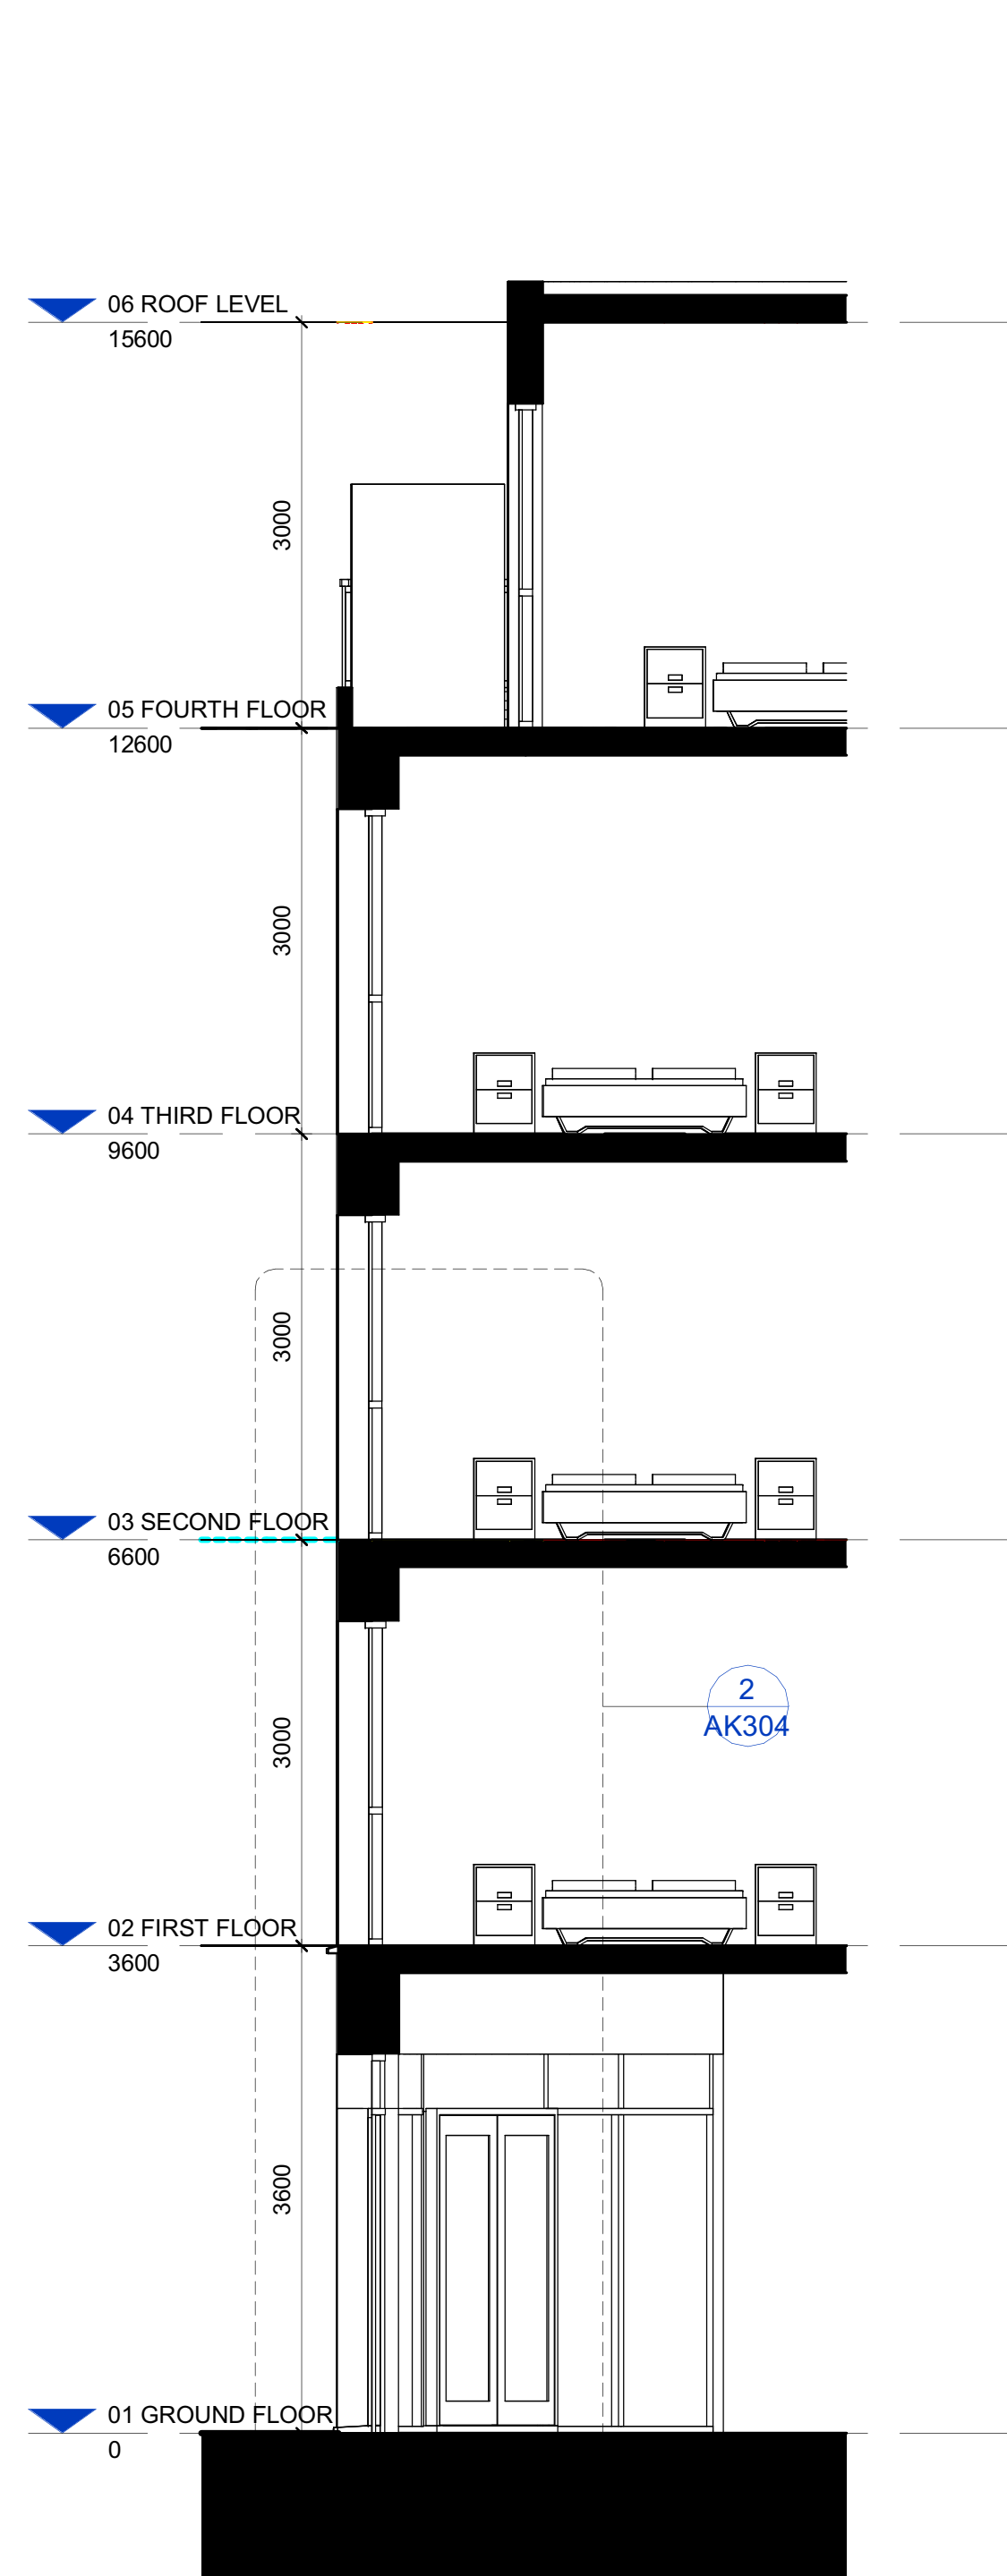


**1 Section EE - Typical Window Bay**  
1 : 50

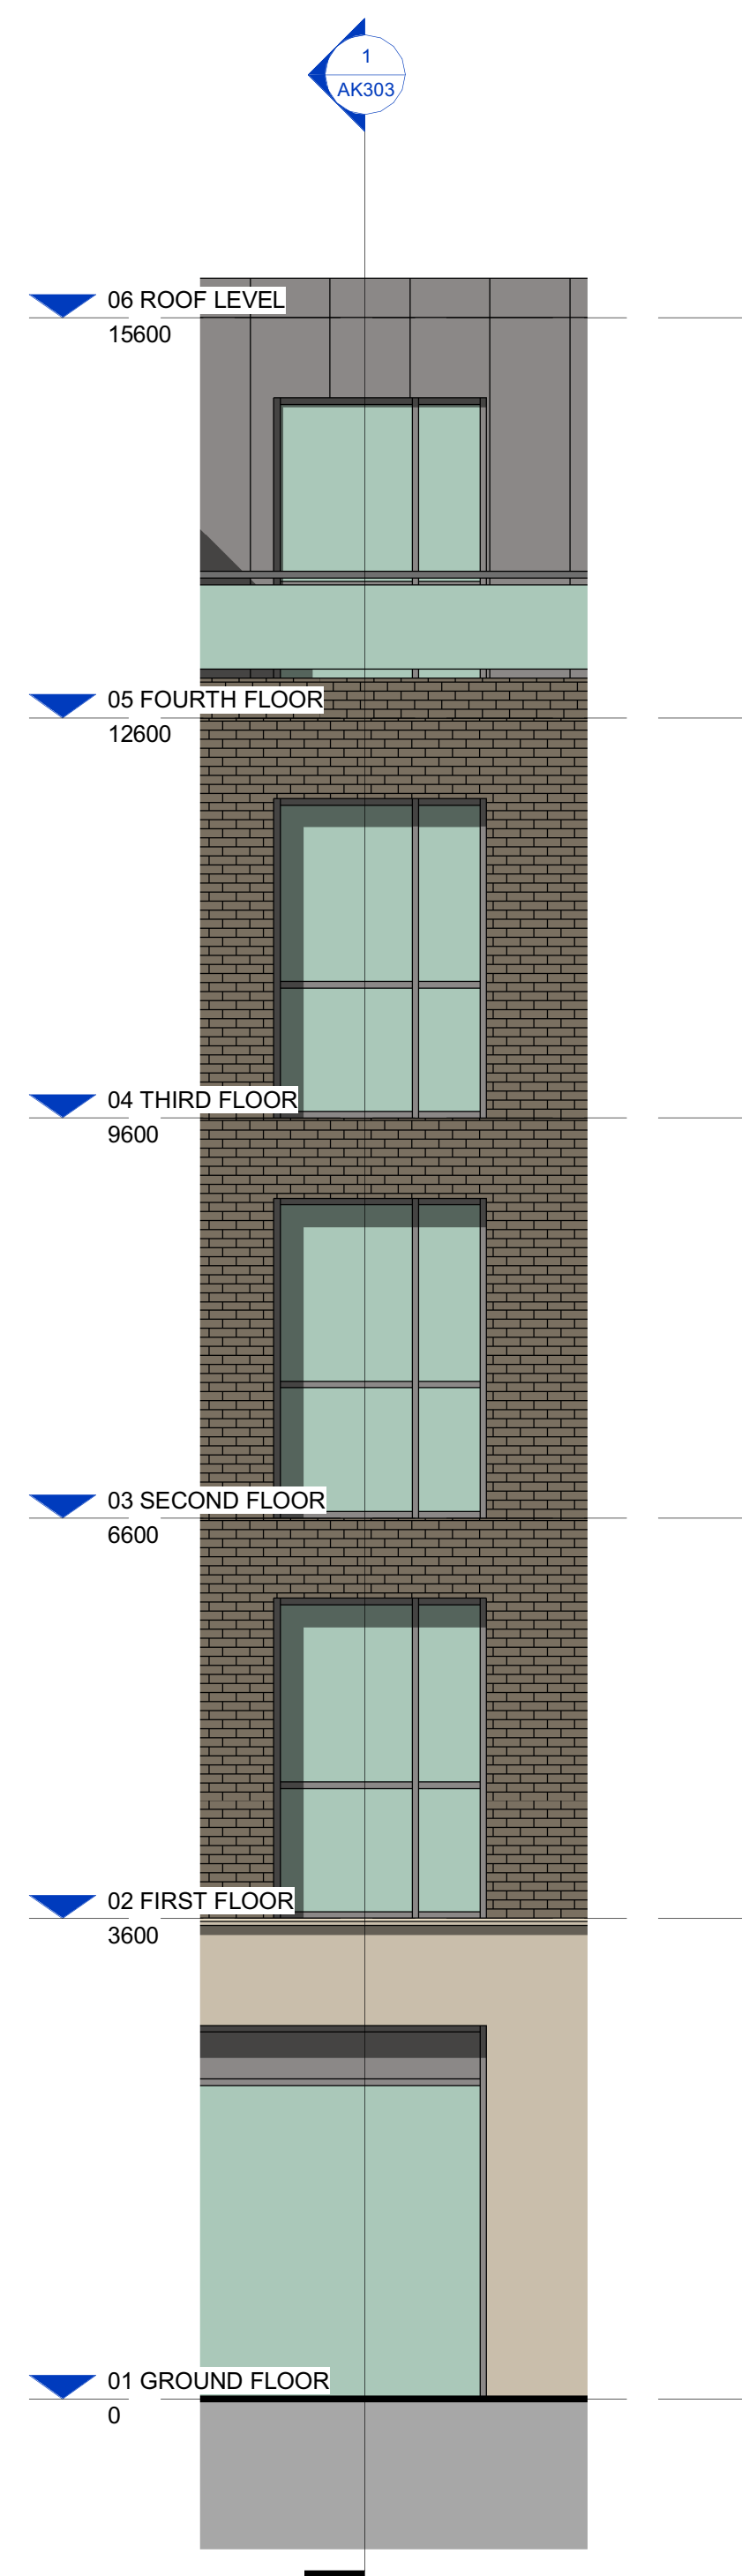



## 2 Typical Window Bay

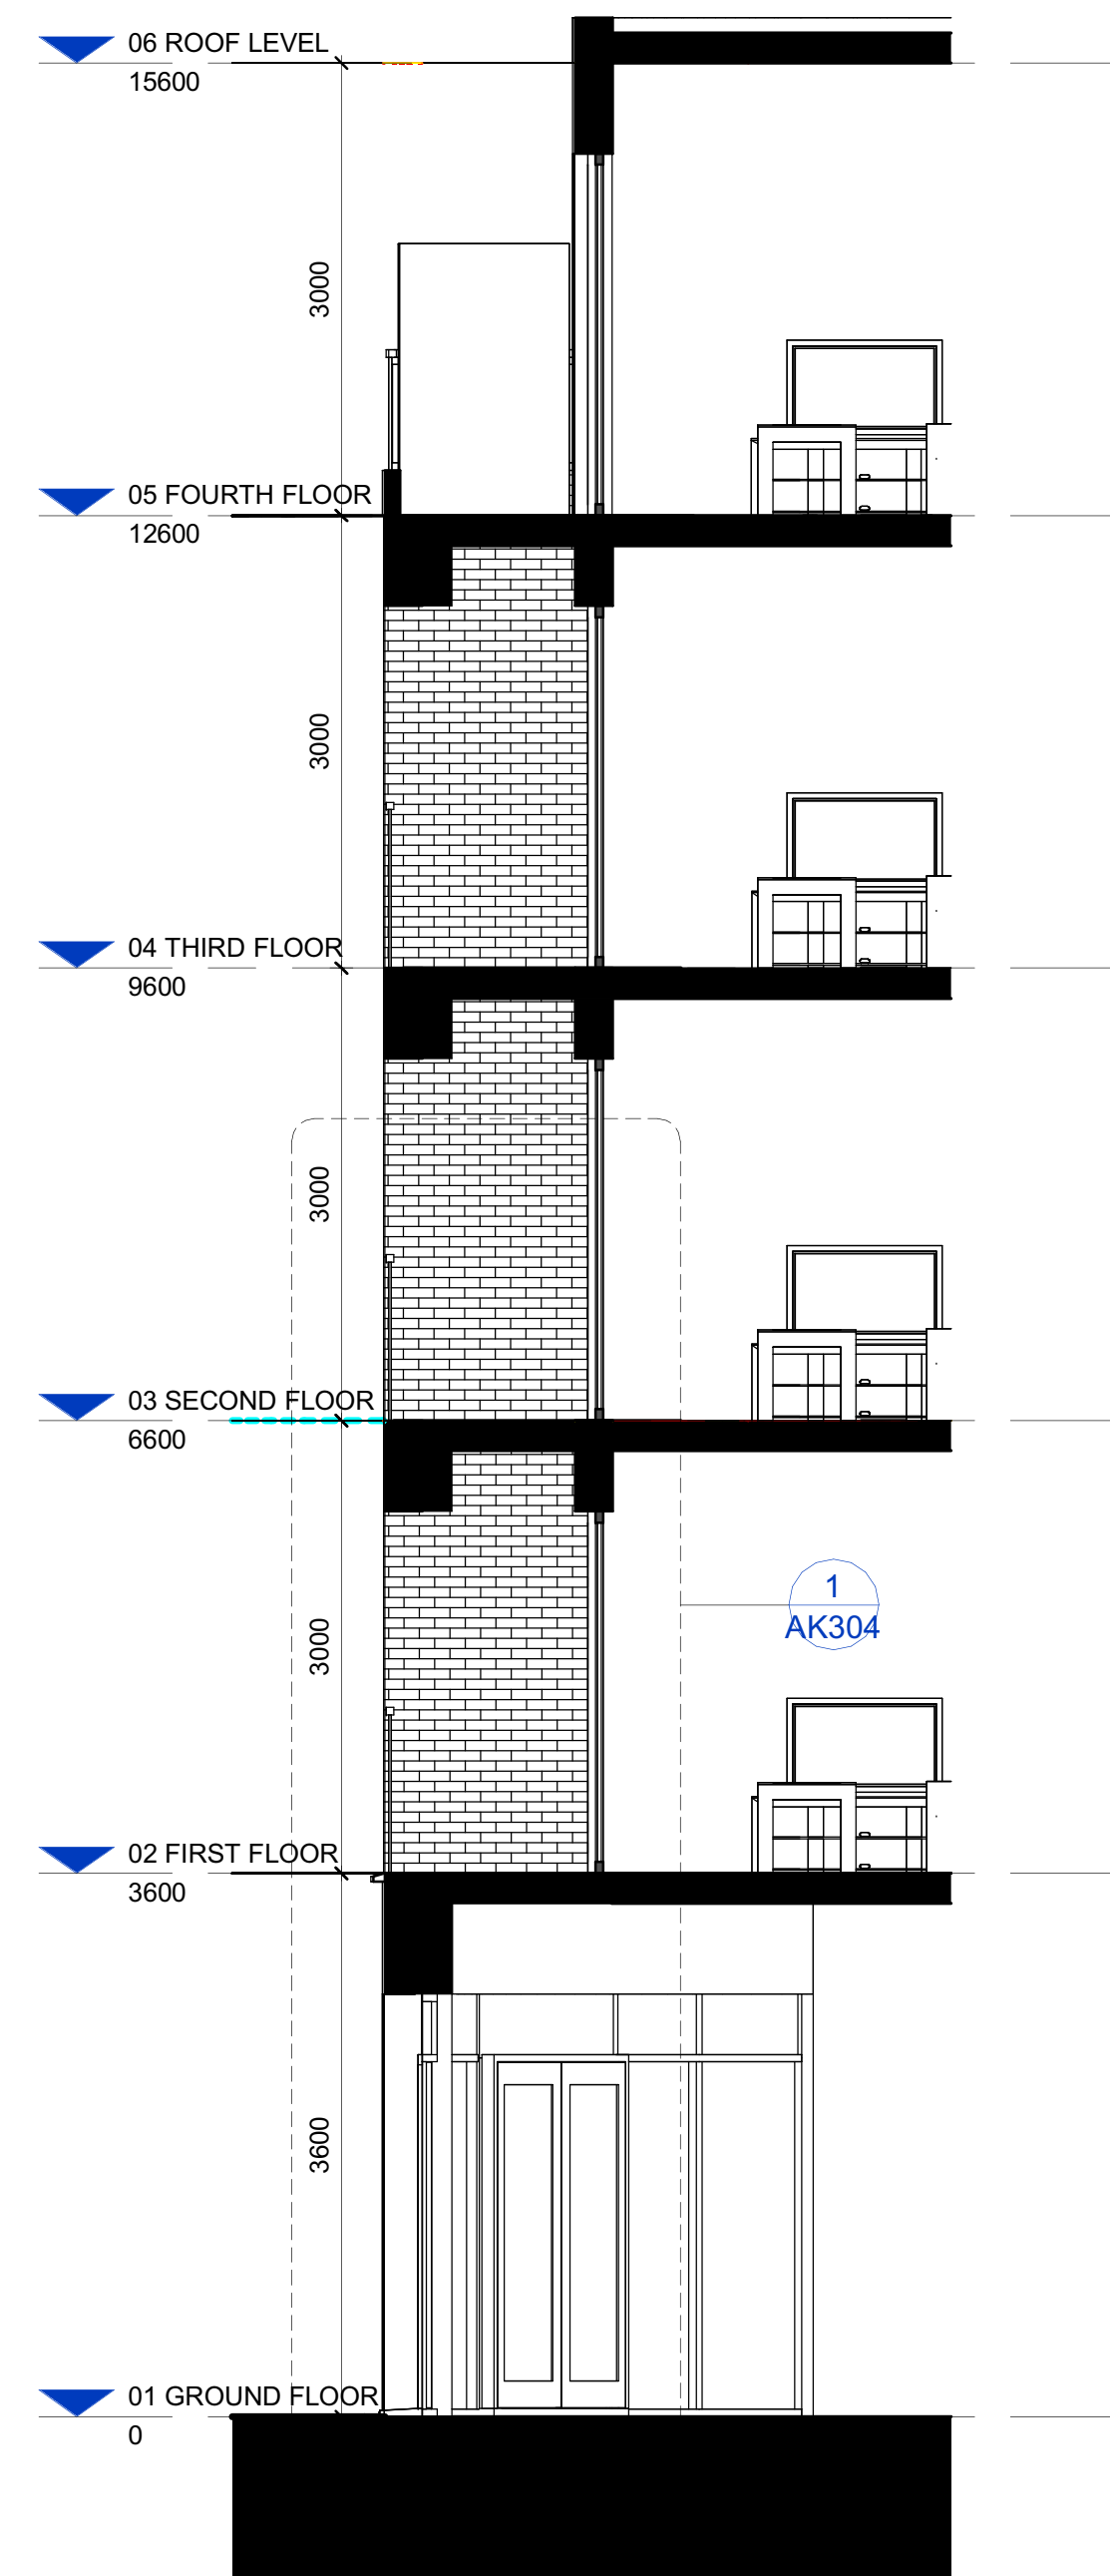

**3 Section FF - Typical Balcony Bay**  
1 : 50

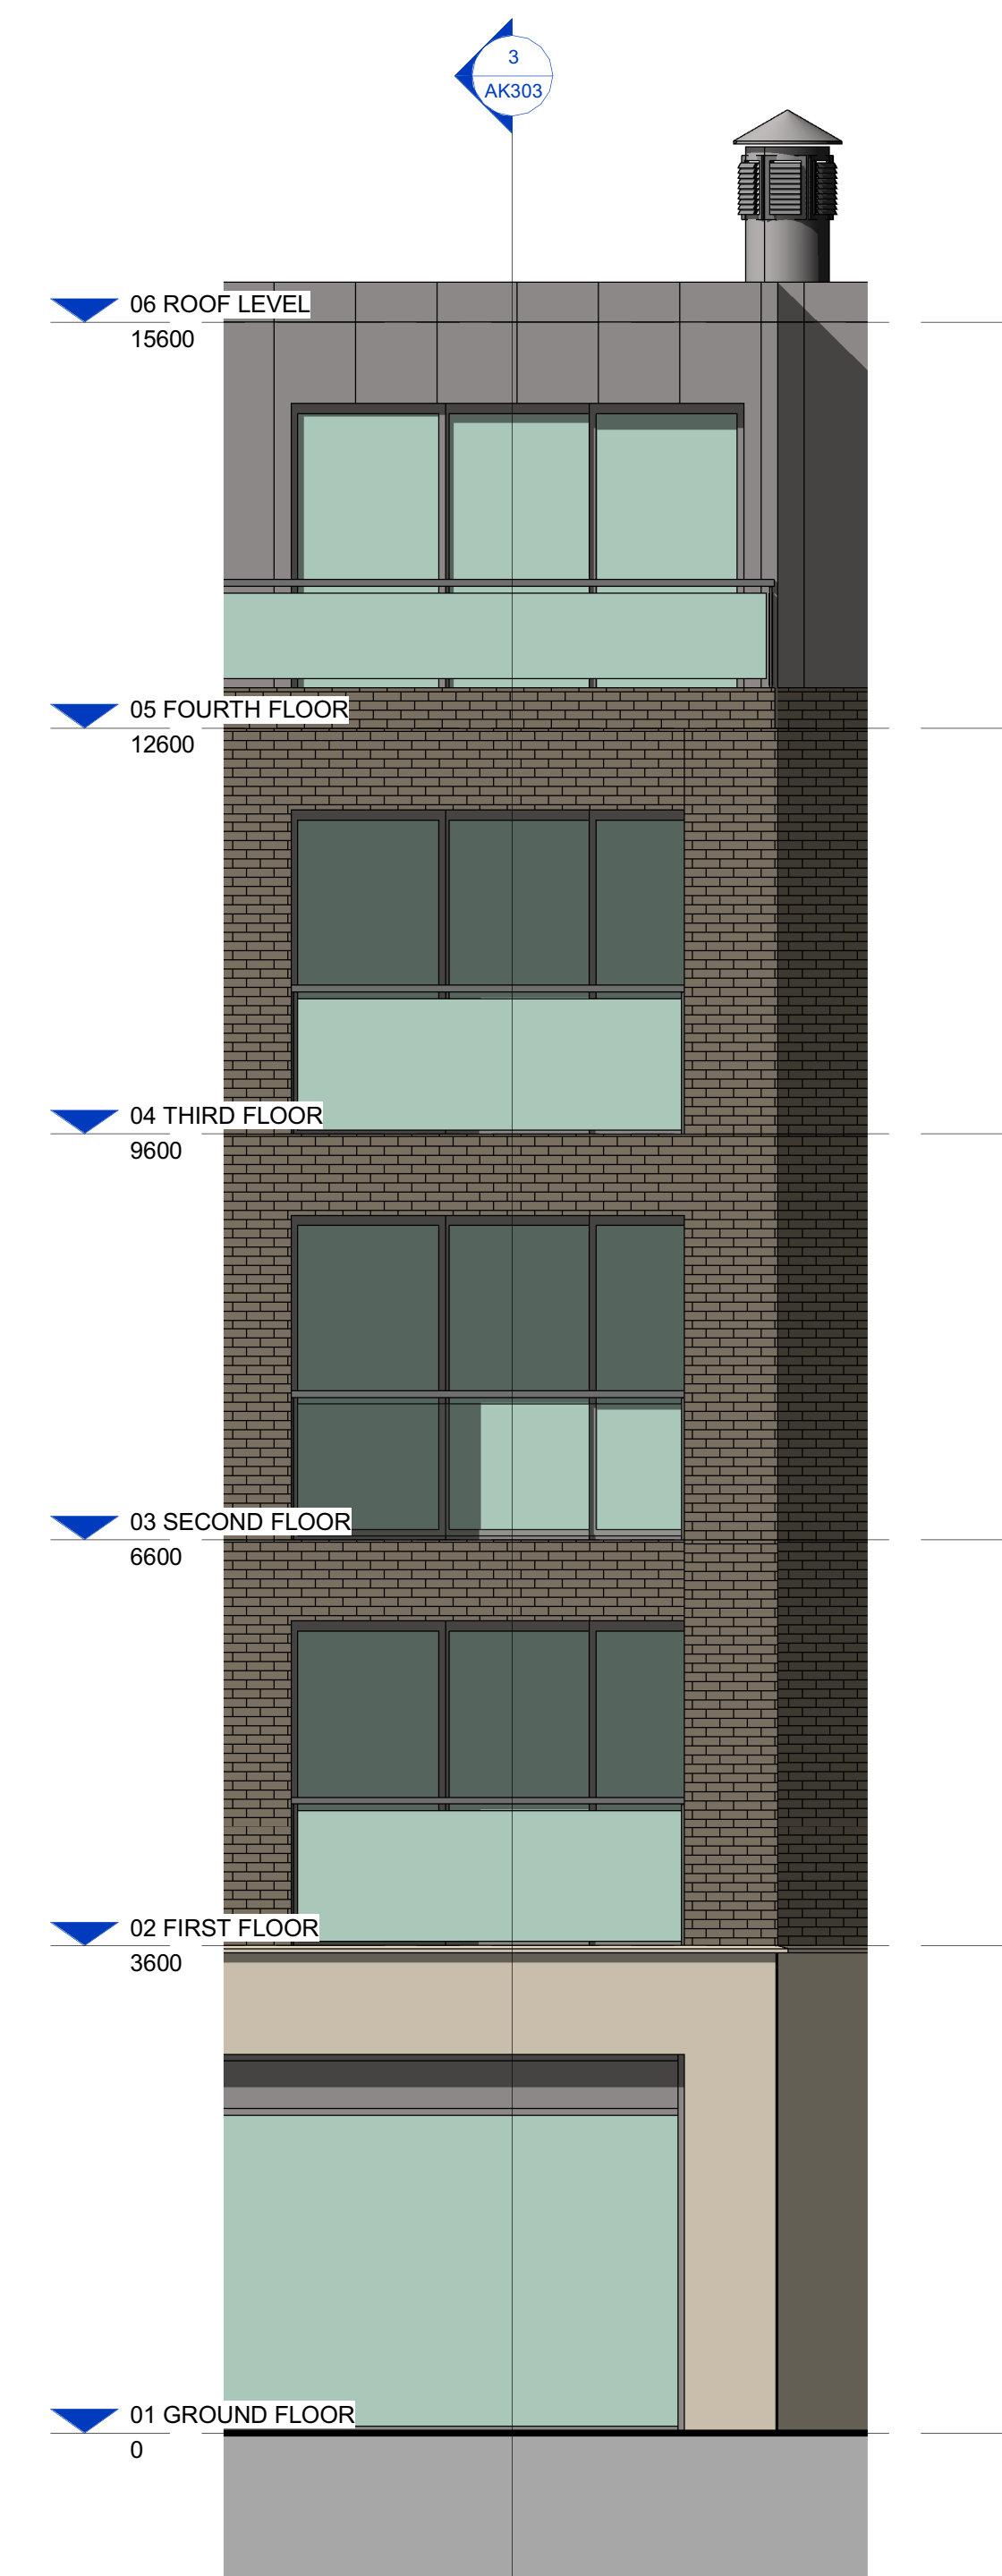

## 4 Typical Balcony Bay

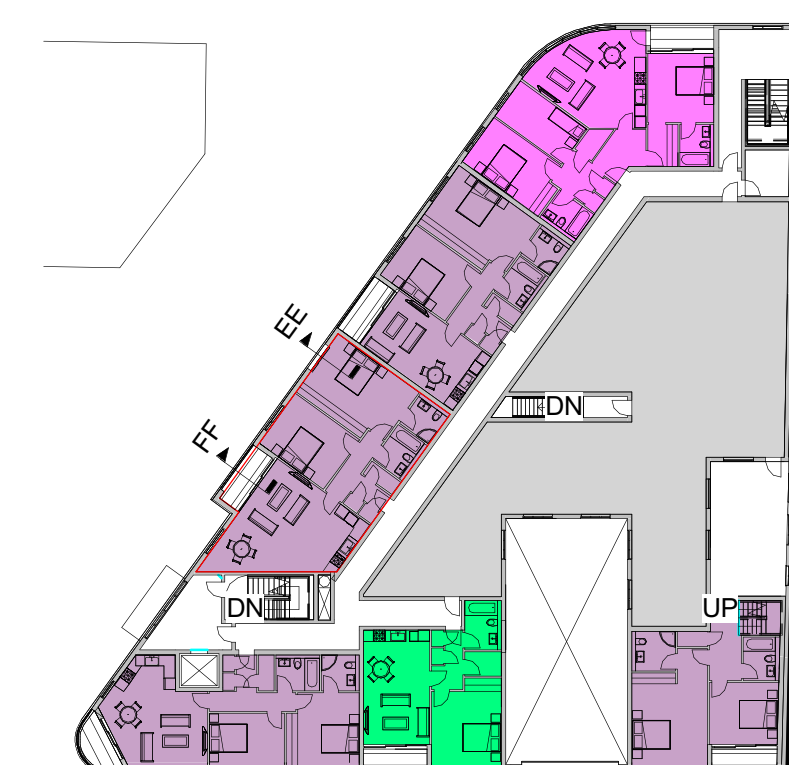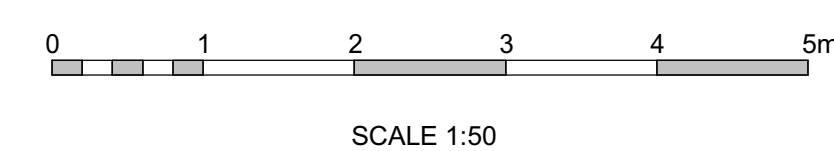

## Key Plan - First Floor

DO NOT SCALE: The contractor is to check all dimensions on site and report omissions or errors

[illegible]

Client / Architect

Ntawezinda Jean Bosco  
Musabe Pascal  
Mr. Adeniyi Olalekan John  
Adeyemo

**Sterling**  
Investment Projects Ltd

**Sterling Investment Project Ltd**  
DESIGN | MANAGE | CONSTRUCT | FINANCE

A : 121 Tottenham Lane, Crouch End, London, N8 9BJ  
A : 32 Tern Road, Hampton Hargate, Peterborough,  
Cambridgeshire, PE7 8DG  
T : 020 3696 8698 I M : 07958911868 I F : 020 8141 3996  
E : [admin@sterlingprojects.co.uk](mailto:admin@sterlingprojects.co.uk)

Project:

1292 ASHTON OLD ROAD

Drawing Title:  
**CONSTRUCTION  
SECTIONS**

|      |            |
|------|------------|
| Date | APRIL 2026 |
|------|------------|

|          |    |
|----------|----|
| Drawn by | GA |
|----------|----|

|            |    |
|------------|----|
| Checked by | JB |
|------------|----|

|                             |                      |            |
|-----------------------------|----------------------|------------|
| Project No.<br>SIP 01102020 | Drawing No.<br>AK303 | Rev.<br>P1 |
|-----------------------------|----------------------|------------|

|                            |                                   |
|----------------------------|-----------------------------------|
| Scale @ A1<br>As indicated | Drawing Stage:<br><b>PLANNING</b> |
|----------------------------|-----------------------------------|