




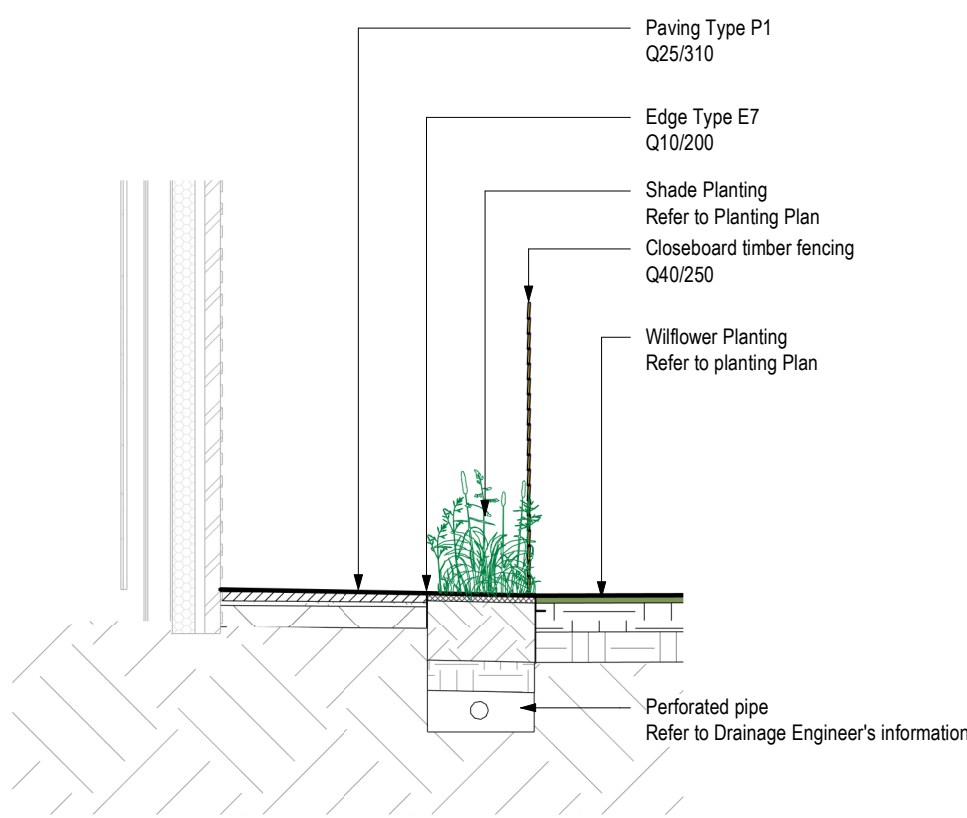


4 Section through east facade and planting
1 : 50 @

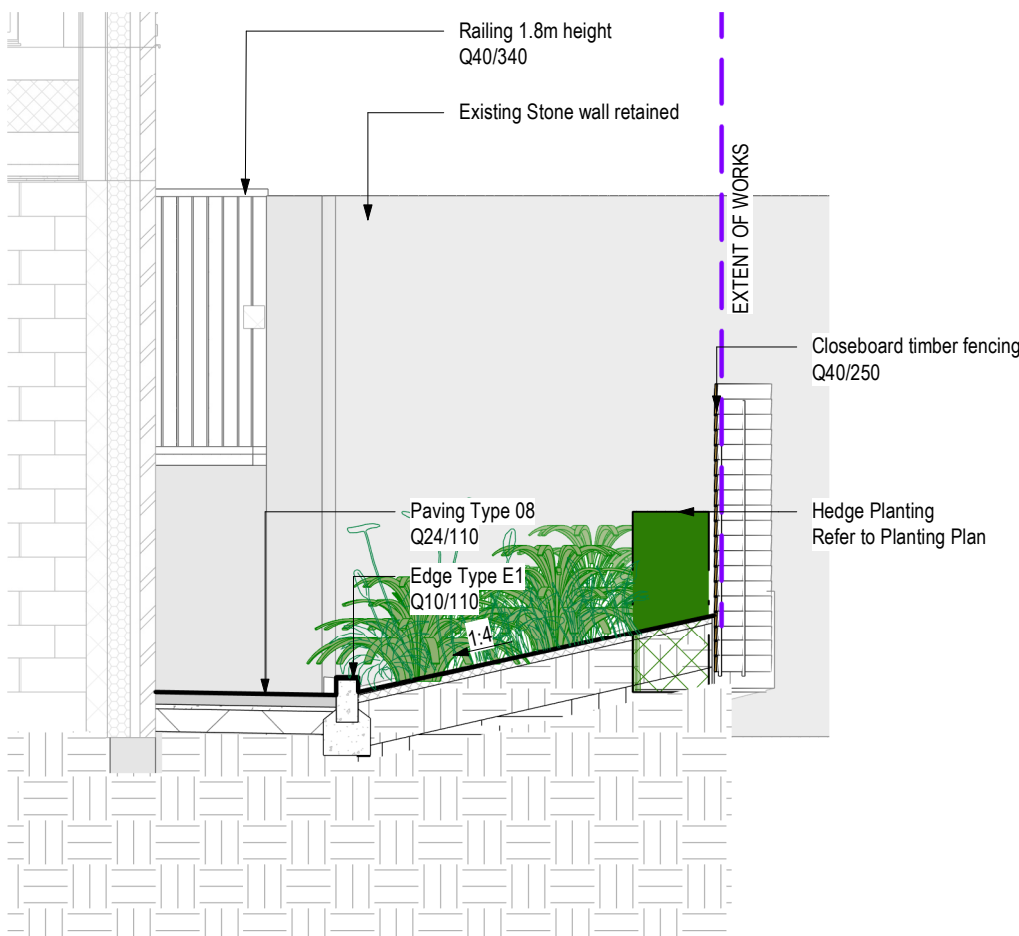


2 Elevation through north facade facing west
1 : 50 @

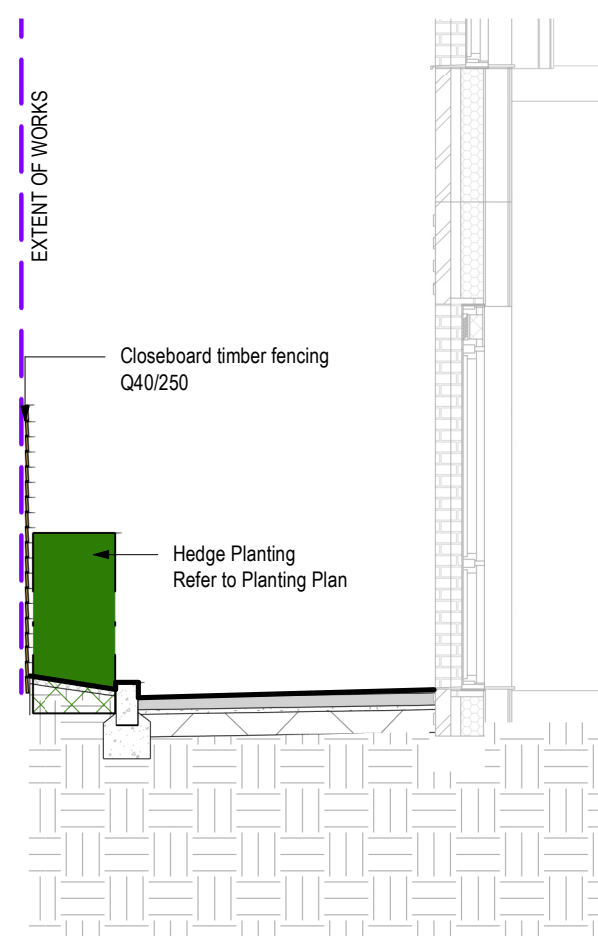

3 Section through north facade
1 : 50 @

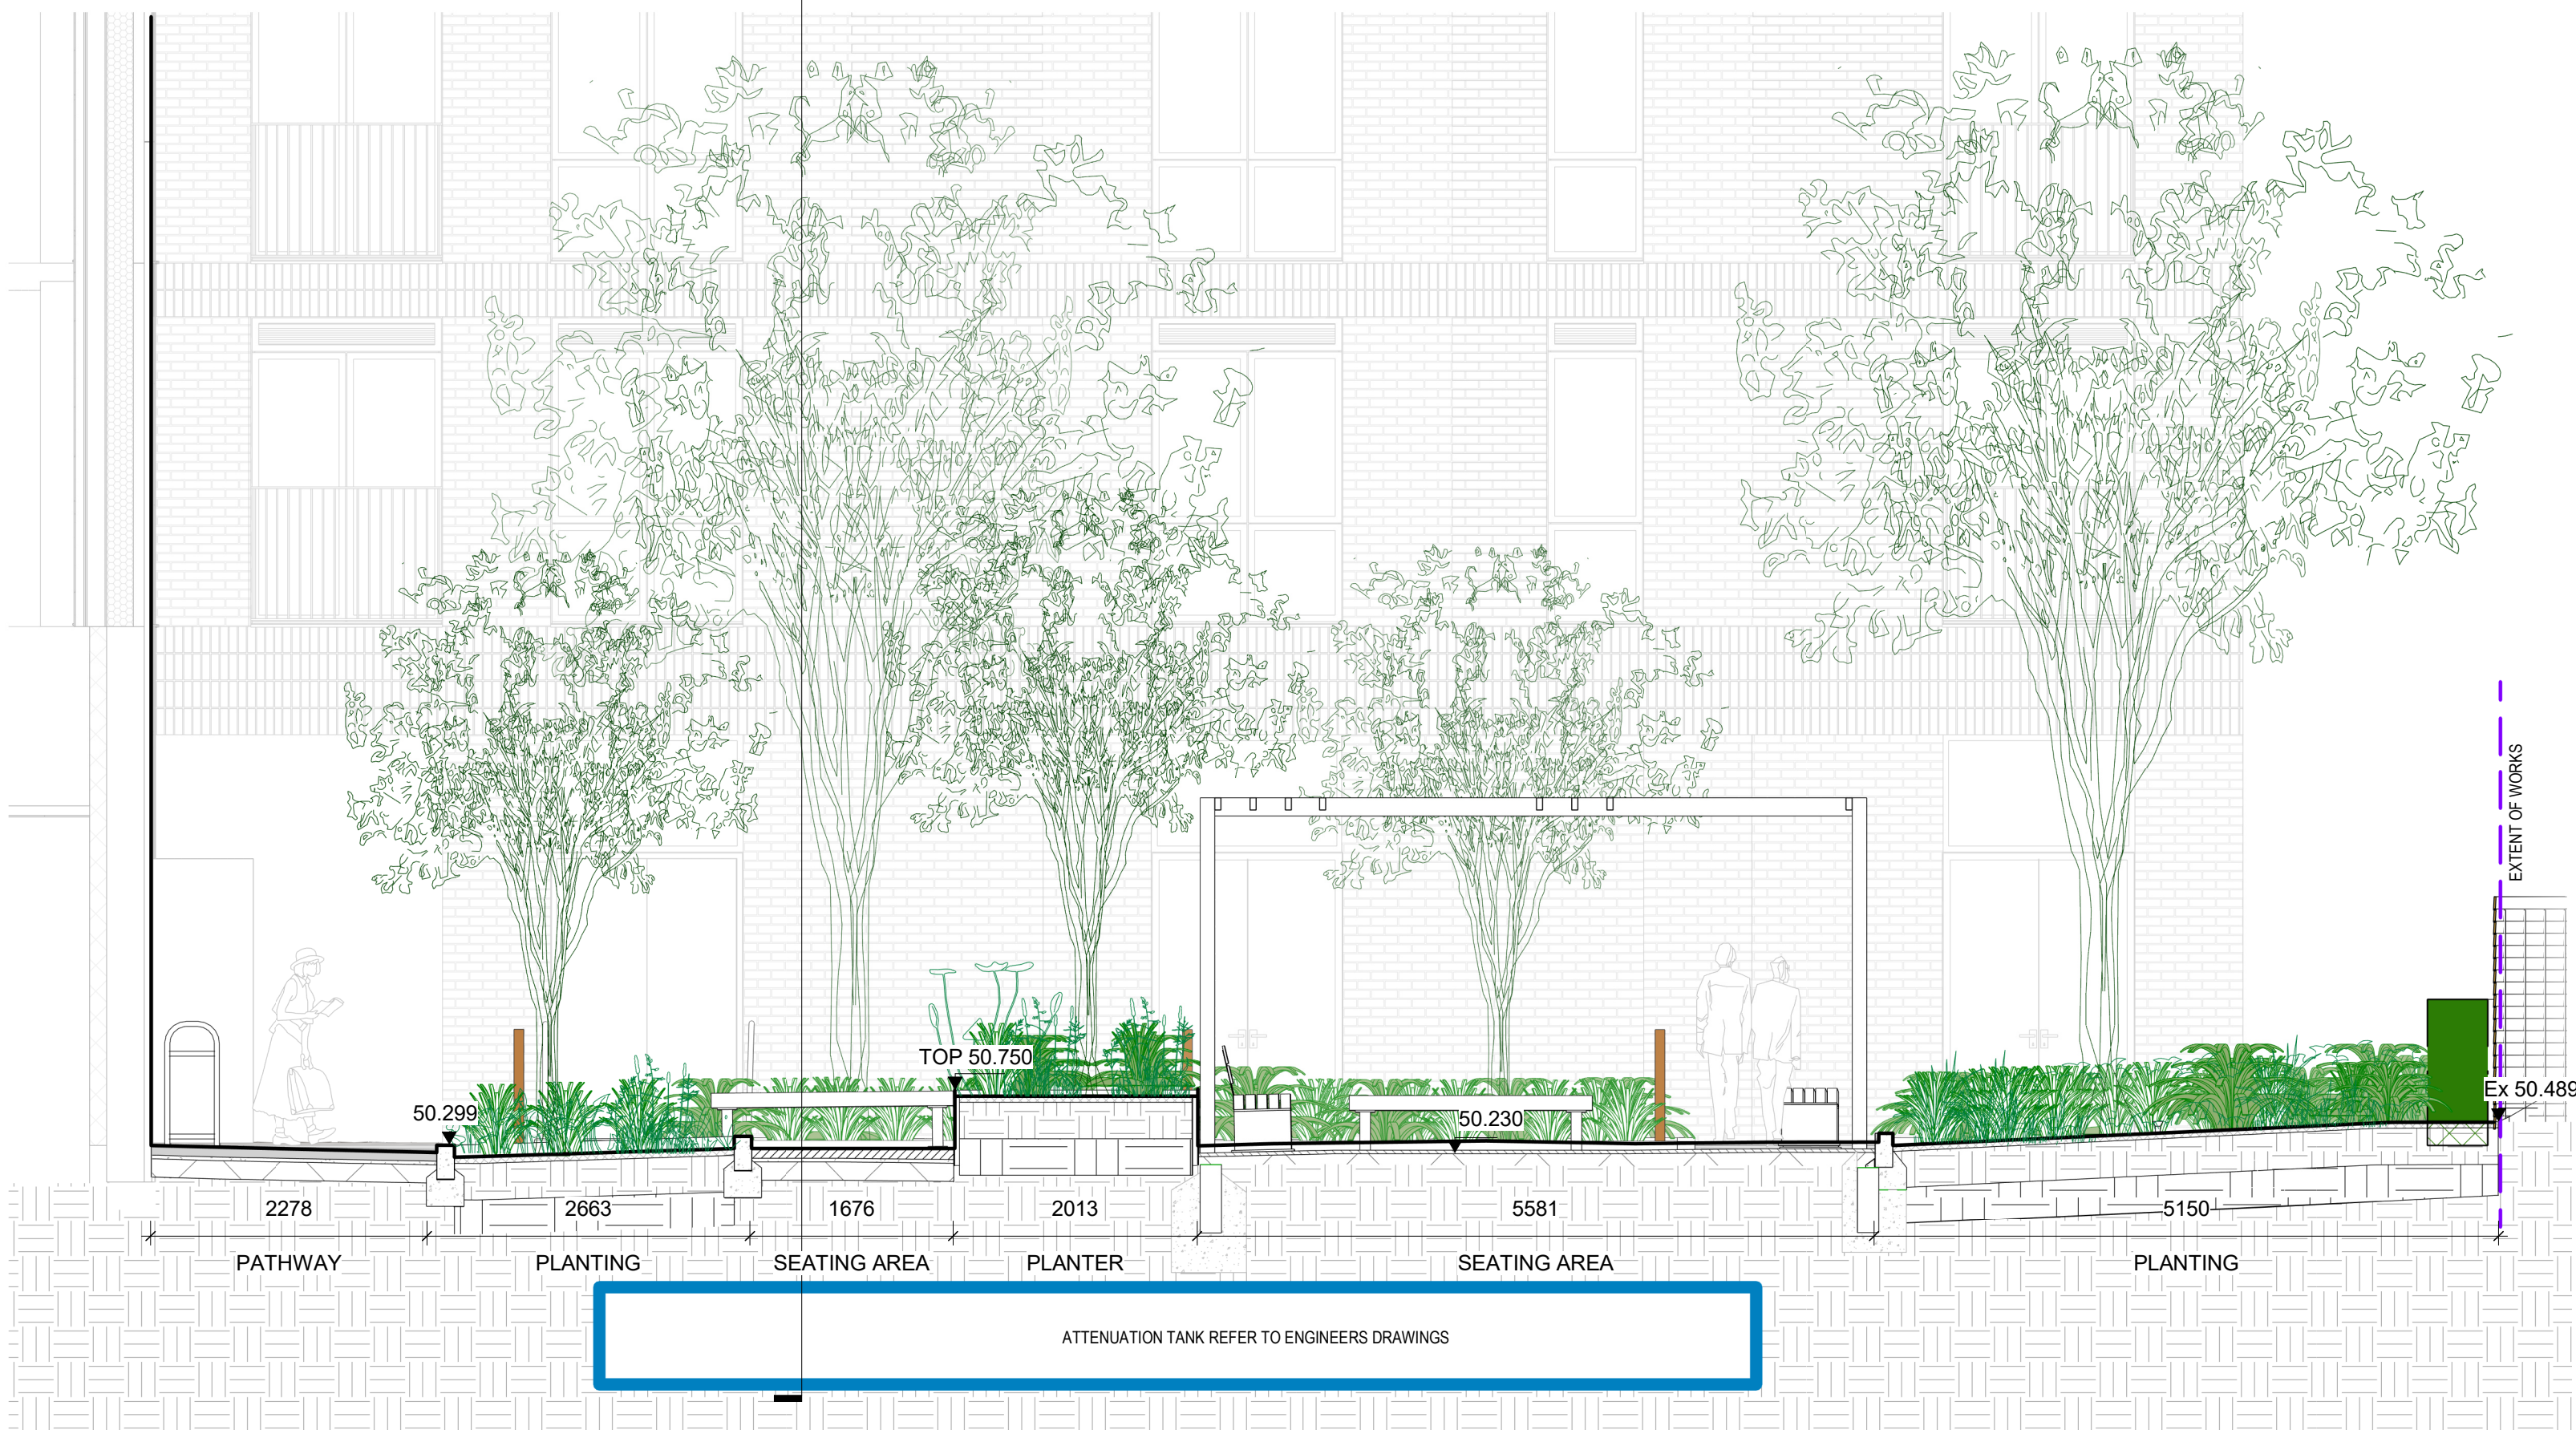

1 Courtyard Elevation facing west
1 : 50 @

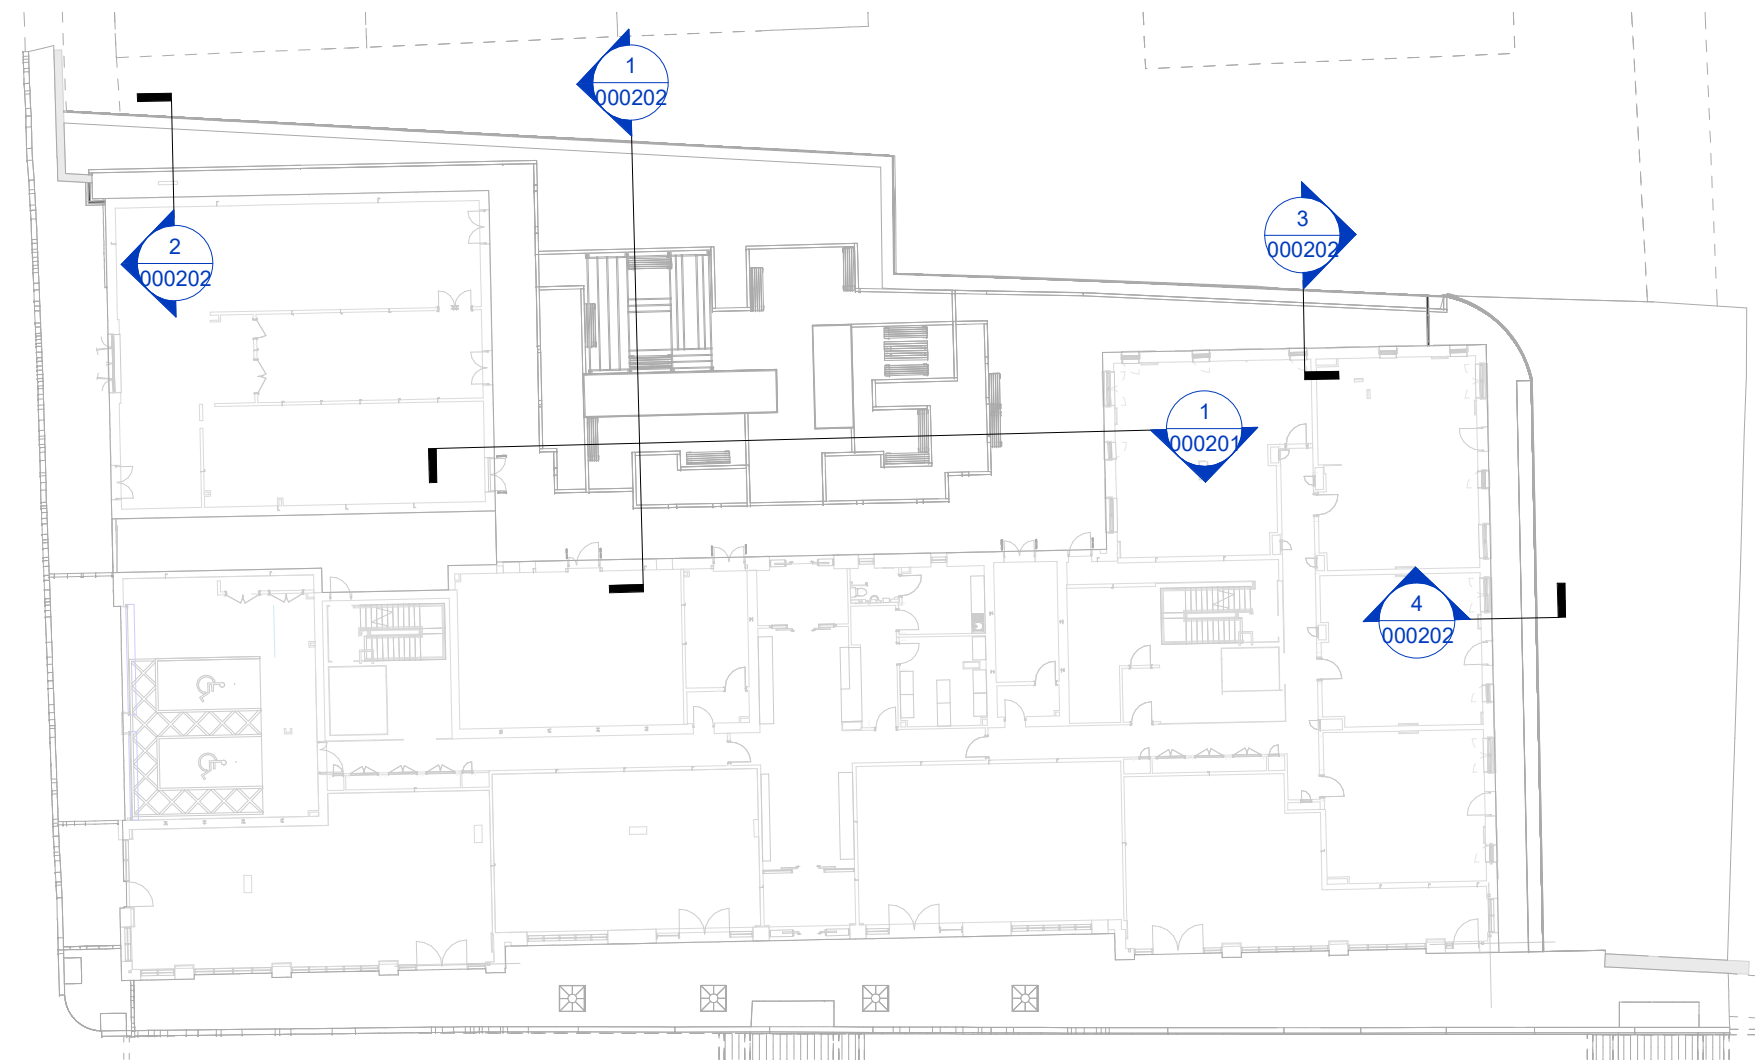

5 Section Location Plan - Sheet 02
1 : 350 @ A1

rev	details	by	date
P01	STAGE 4 ISSUE	SB	27.06.2024
P02	TITLEBLOCK UPDATED	SB	01.07.2024
P03	STAGE 5	ER	05.03.2025
P04	STAGE 5	ER	10.03.2025
P05	PLANNING NMA	ER	28.05.2025
P06	PLANNING NMA	OC	16.09.2025
P07	PLANNING NMA	OC	22.09.2025
P08	STAGE 5	ER	13.10.2025
C01	CONSTRUCTION	ER	30.10.2025

Notes

1. Do not scale from drawings, use figured dimension only.
2. All dimensions to be checked on site
3. This drawings should be read in conjunction with all other Gillespies drawings and specifications
4. For General Arrangements refer to EYJW-GIL-EX-00-DR-L-000100 Series
5. For Detailed Levels Plans refer to EYJW-GIL-EX-00-DR-L-000105
6. For Hardworks Details refer to EYJW-GIL-EX-00-DR-L-000300 Series
7. For Softworks Details refer to EYJW-GIL-EX-00-DR-L-000400 Series
8. For Landscape NBS refer to EYJW-GIL-EX-00-TS-L-000501

Project Title
Eliza Yard, Ancoats P21641-00-001

Drawing Status
A5 - FOR AUTHORISATION & ACCEPTANCE

Drawing Title
Eliza Site Sections 02

Drawing Number
EYJW-GIL-EX-00-DR-L-000202

Purpose of Issue
CONSTRUCTION

Revision
C01

Date
27/06/2024

Scale
As @A1 indicated

Drawn
AG

Checked
SB



Gillespies

5th Floor, Phoenix House, 3 South Parade, Leeds, LS1 5QX.
P: +44 (0)113 247 0550 E: Rachel.Taylor@gillespies.co.uk