



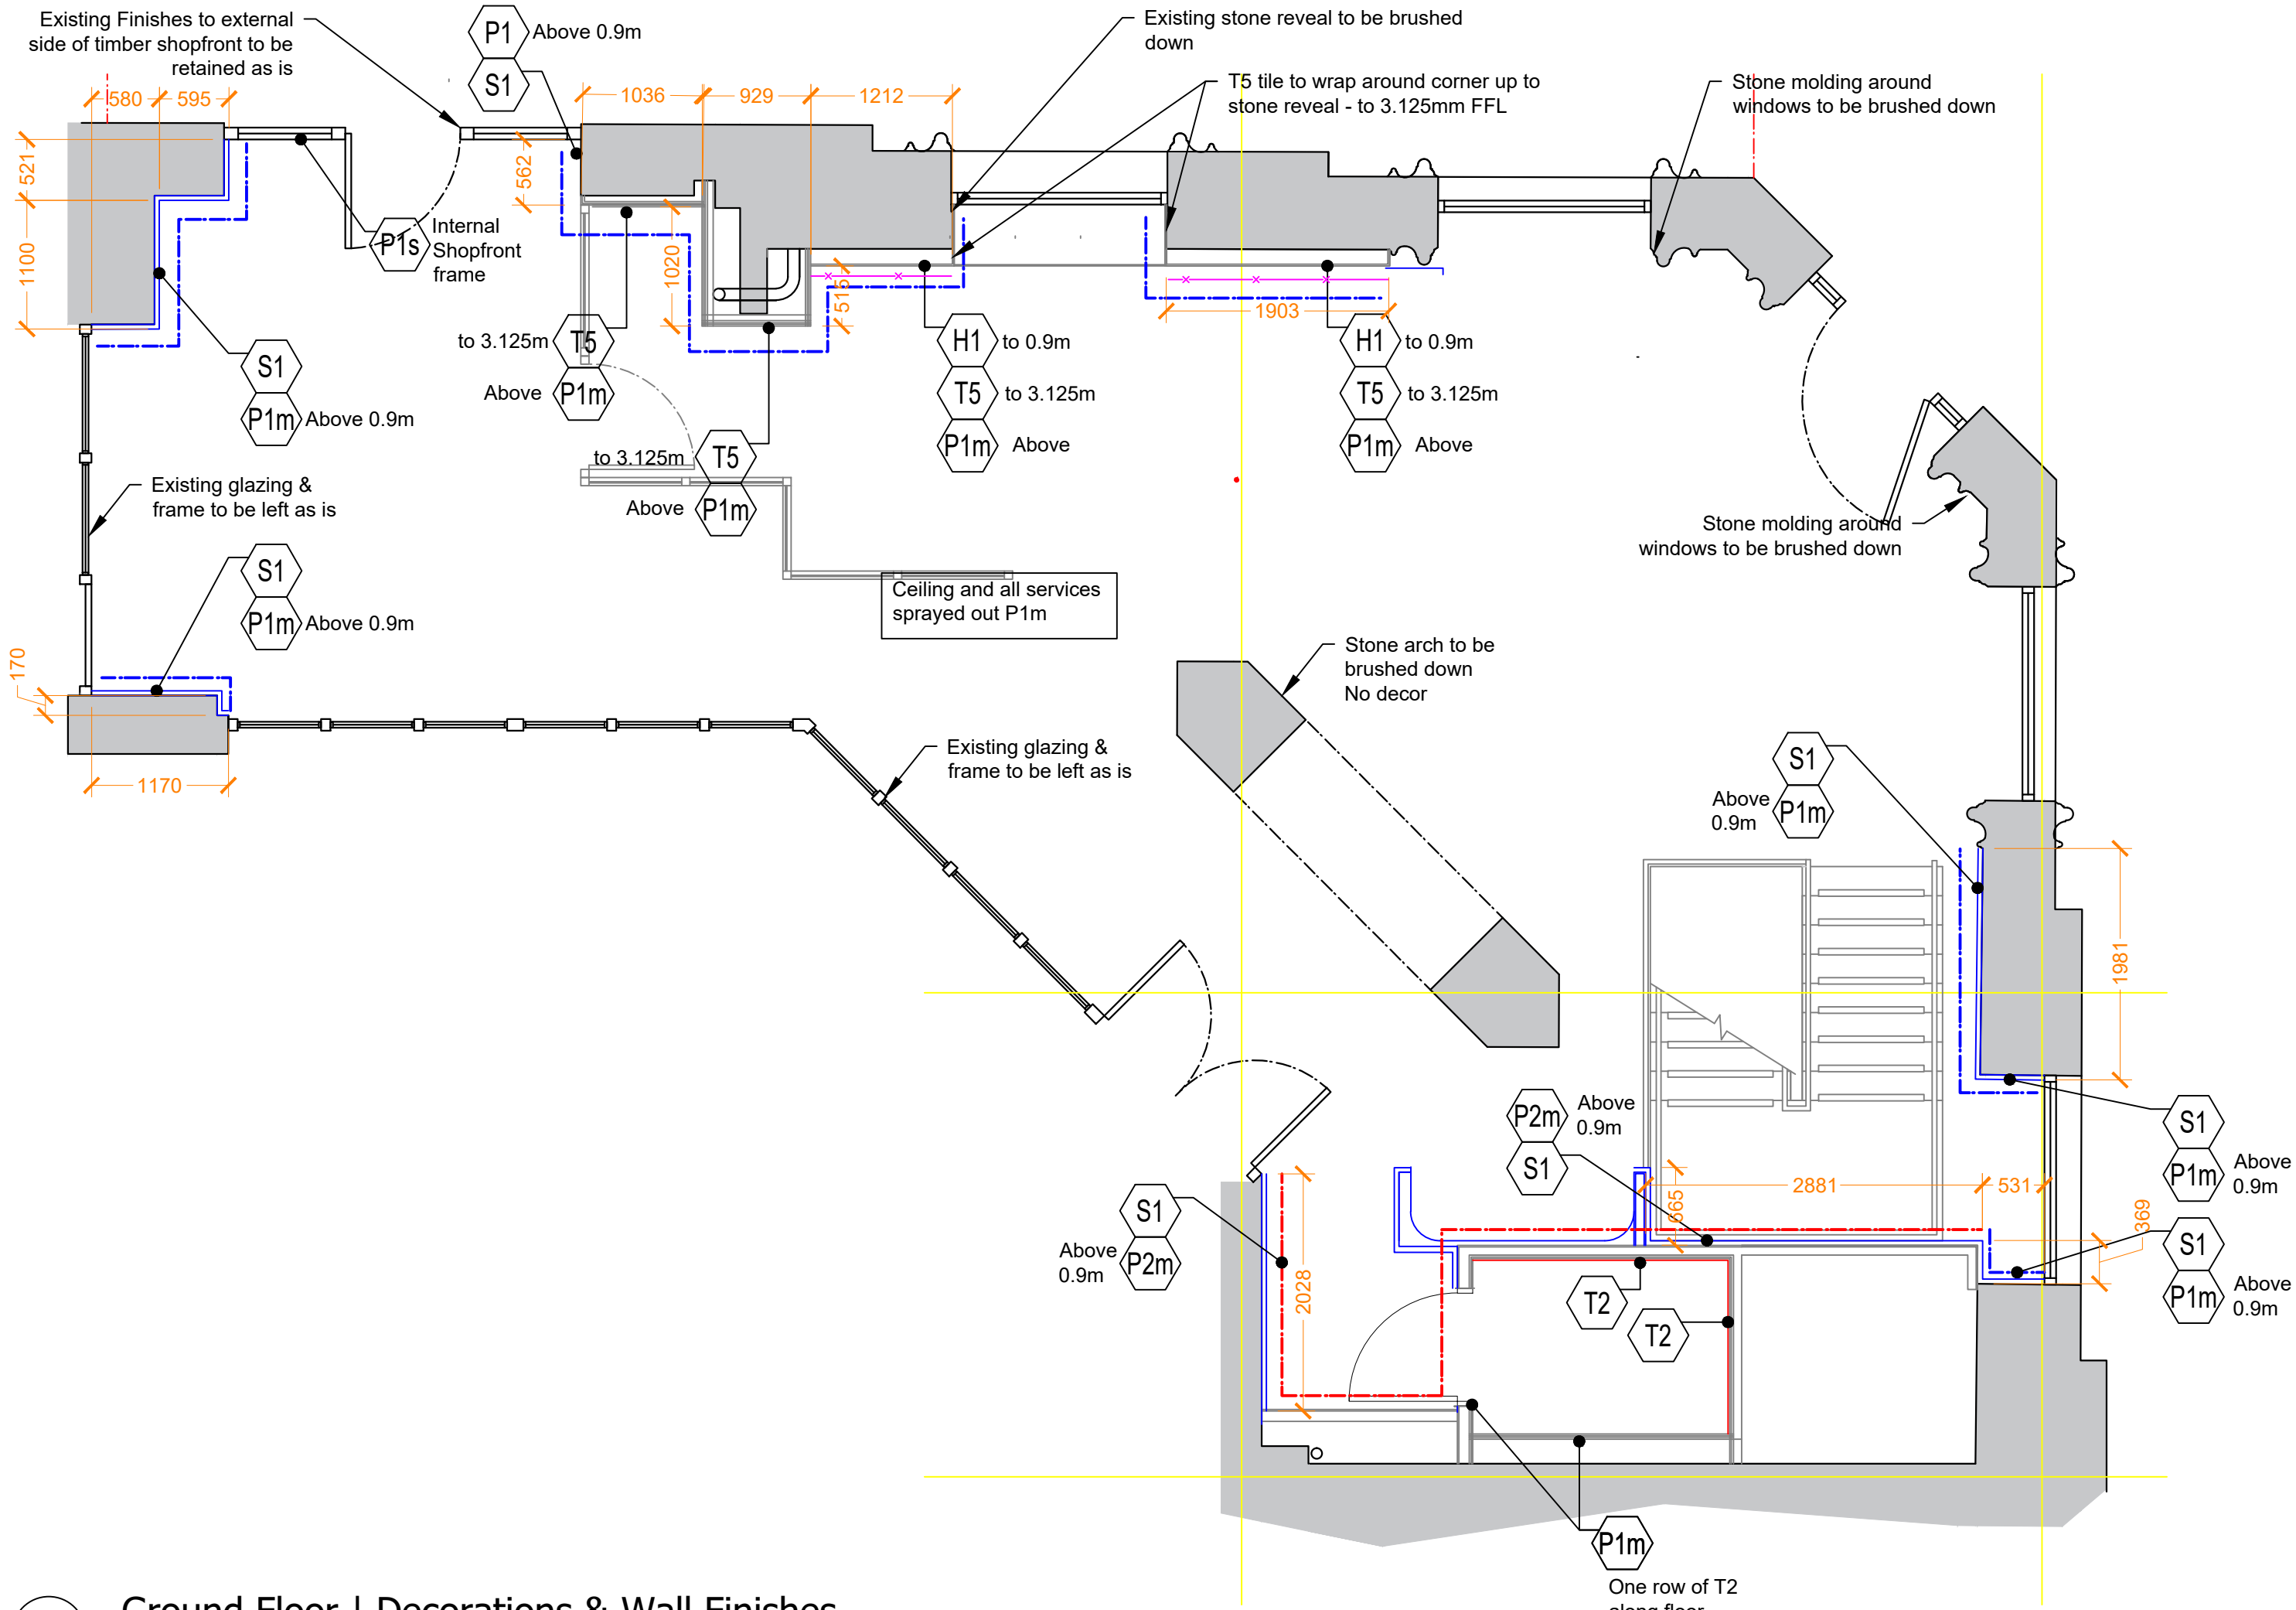

06 Ground Floor | Decorations & Wall Finishes

Scale: 1:50@A1

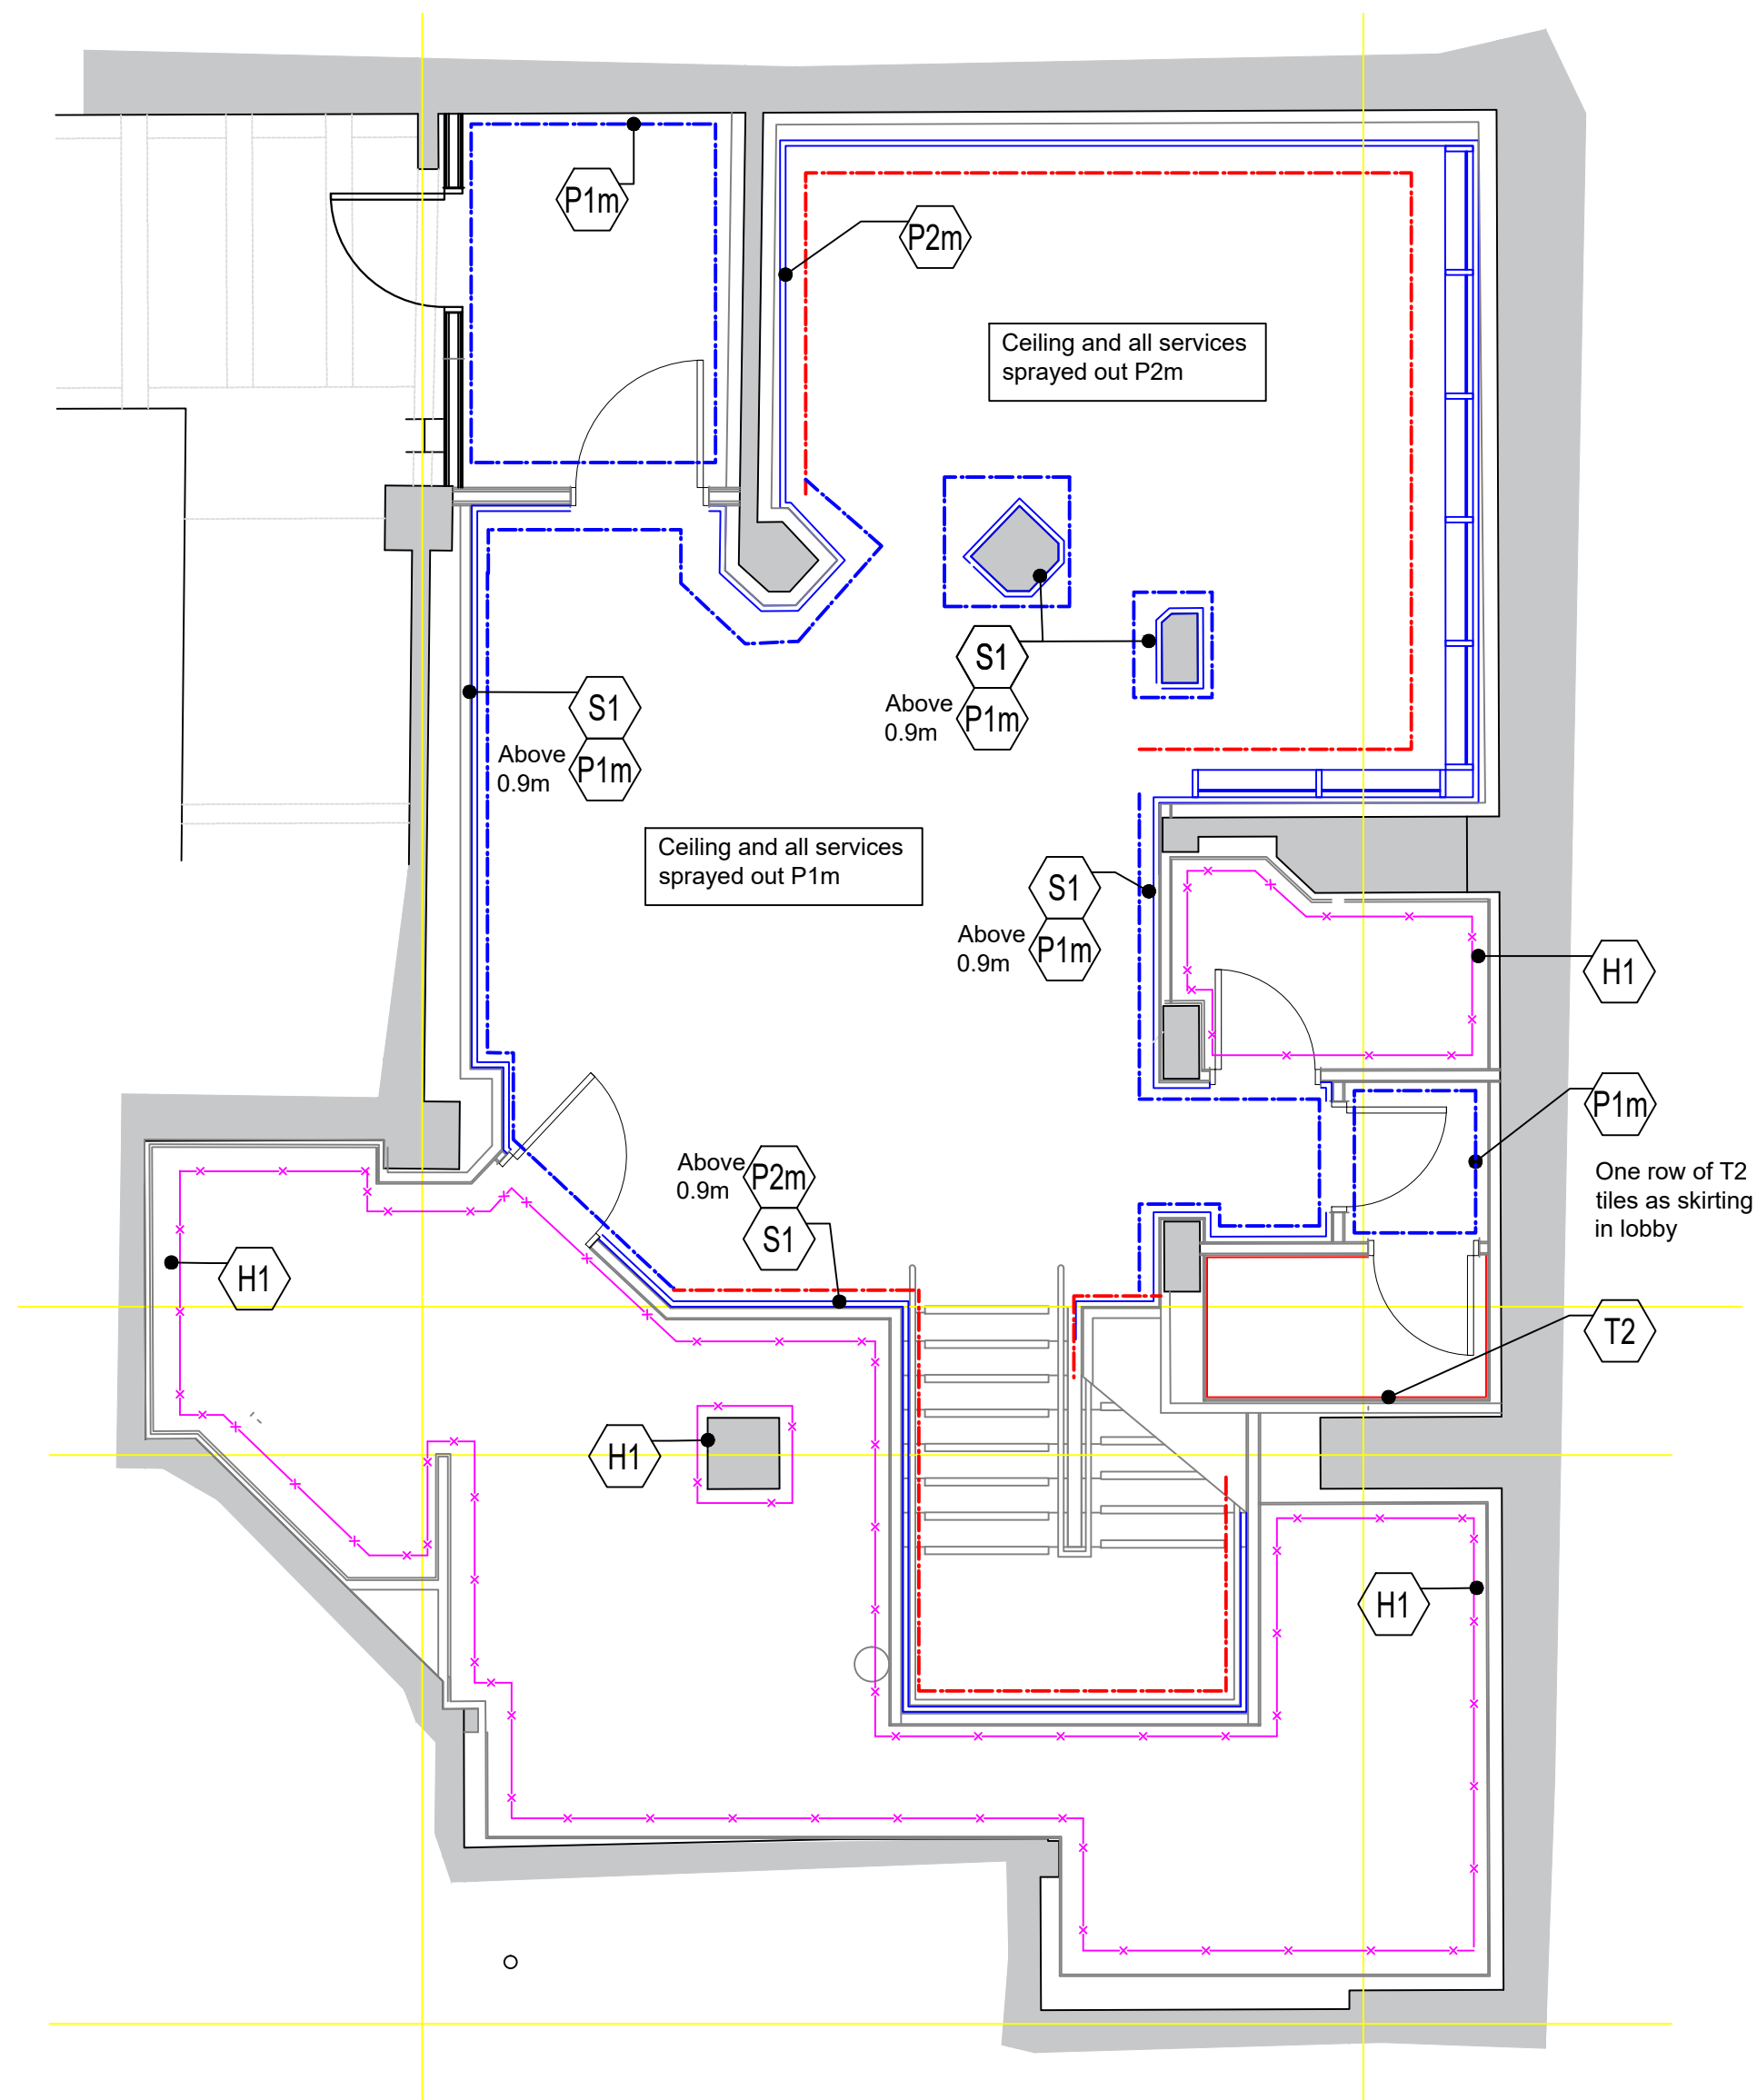

06 Basement | Decorations & Wall Finishes

Scale: 1:50@A1

Paint Type			Colour Reference			Wall Tiles			Wall Panels			All surfaces prepared in accordance with finish manufacturers guidelines
m	Use	Internal walls & ceilings	P1	Ref	P1	T2	Use	WC	H1	Type	2.5mm Hygienic PVC Wall Cladding	
	Supplier	Dulux Trade		Range	Dulux Trade		Supplier	Europeanheritage.co.uk		Supplier	AM-Clad	
	Type	Dulux Diamond Matt	RAL 7032	Colour	RAL 7032 Pebble Grey		Range	Moda Marfil Fluted		Code	AMC28 / 1W	
	Sheen	2-5 %		LRV	43		Finish	Limestone / textured		Colour	White	All Materials stored and applied in accordance with manufacturers guidelines. Contractor to ensure solid and even application of paint unless specified otherwise. All materials applied in accordance with manufacturers guidelines.
e	Use	Internal walls & ceilings				T5	Ref	C019305		Finish	Stain	All materials applied in accordance with manufacturers guidelines
	Supplier	Dulux Trade					Size	900x300x8.7mm		LRV	92	
	Type	Dulux Diamond Eggshell	P2	Ref	P2		Type	Porcelain- rectified				
	Sheen	10-25%		Range	Dulux Trade		Grout	2mm / Mapei 137 Caribbean				
s	Use	Internal Woodwork	RAL 7033	Colour	RAL 7033 Cement Grey	T5	Pattern	Laid Horizontal		H7	Type	2.5mm Hygienic PVC Wall Cladding
	Supplier	Dulux Trade		LRV	22		Use	Bar Area			Supplier	Altro
	Type	Dulux Diamond Satinwood					Supplier	Domus			Range	Whiterock SATINS
	Sheen	25-35 %					Range	Etoile			Colour	URBAN (Mid Grey)
g	Use	Internal Woodwork	P11	Ref	P11	T5	Finish	Gloss			Finish	Stain
	Supplier	Dulux Trade		Range	RAL Classic		Ref	DREL03 Glossy			LRV	9228
	Type	Dulux High Gloss		Colour	RAL 9010 Pure White		Size	597mm x 597mm x 9.5mm				
	Sheen	85% +		LRV	85		Type	Porcelain- rectified		S1	Type	Low Level Timber Panels
							Grout	2mm / Mapei 113 Cement Grey			Supplier	Client Direct
							Pattern	Laid Vertically			Height	920mm
											Ref	Refer to standard Details
											Colour	Mid-Tone Version