

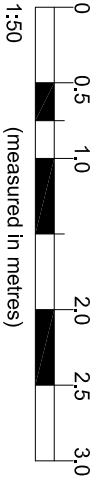
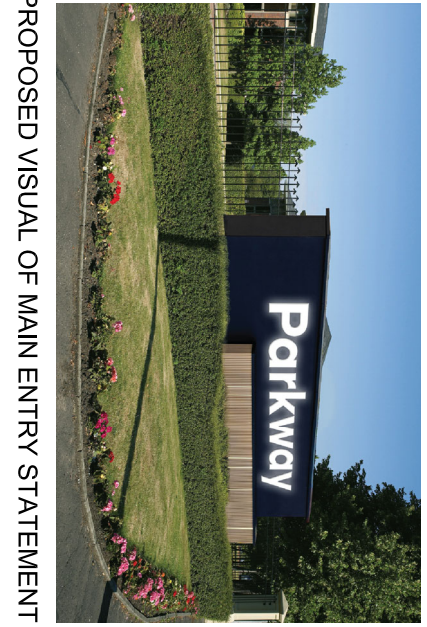
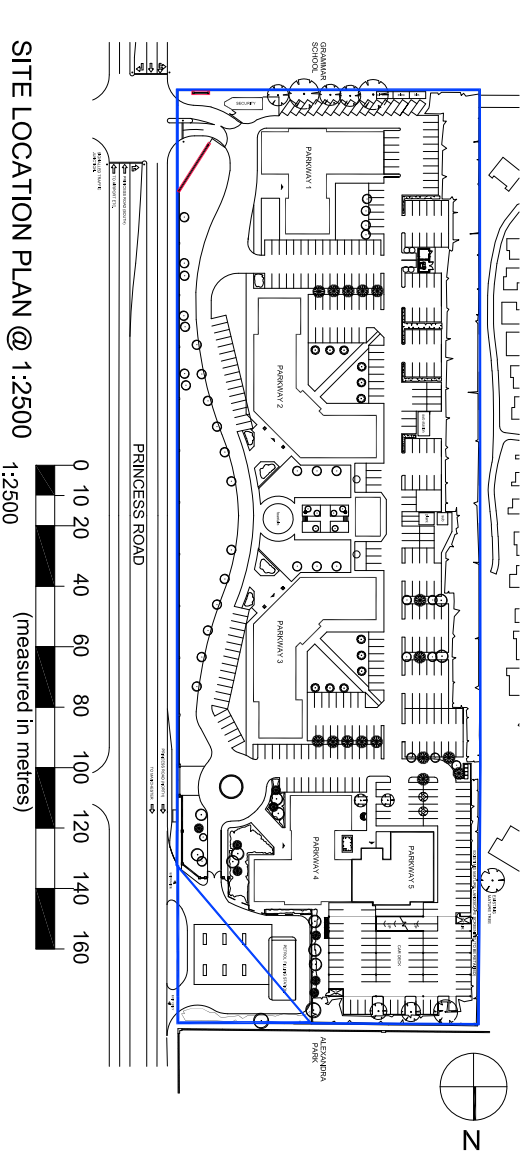
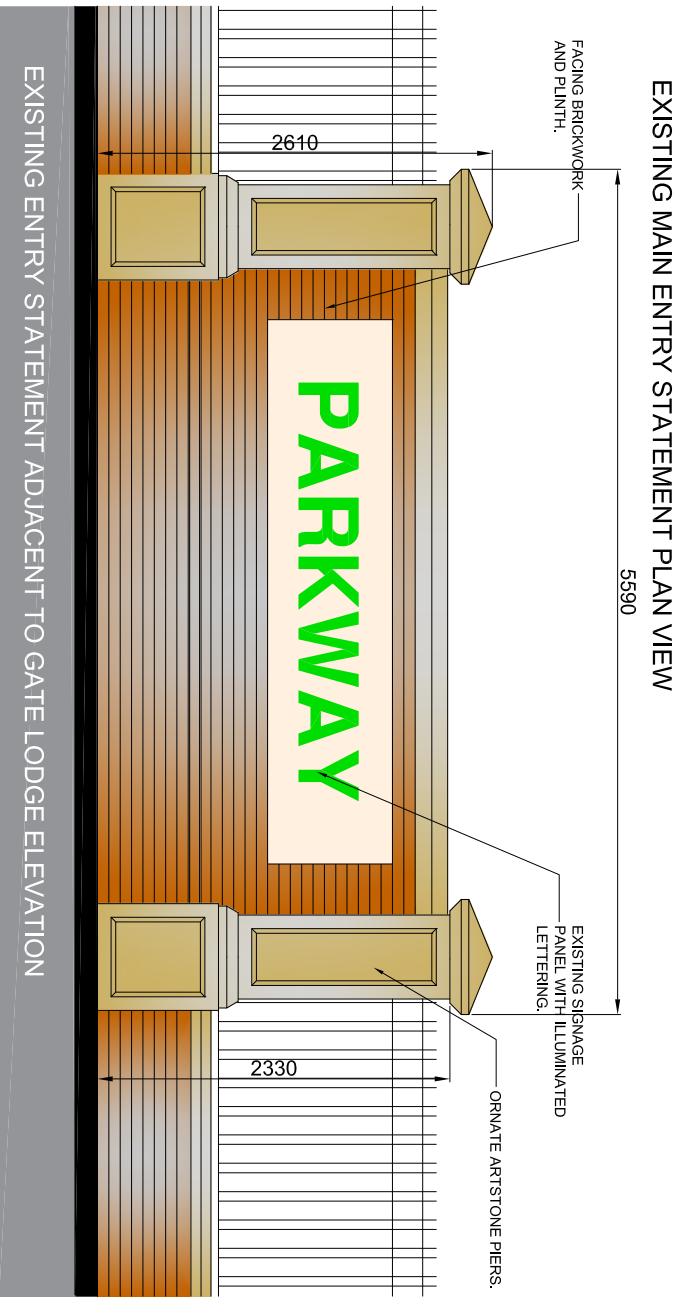
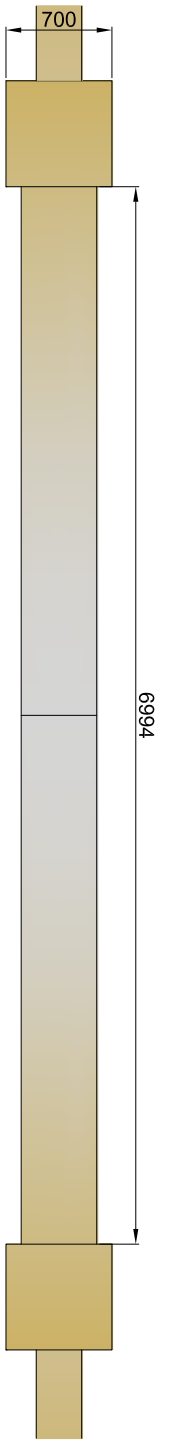
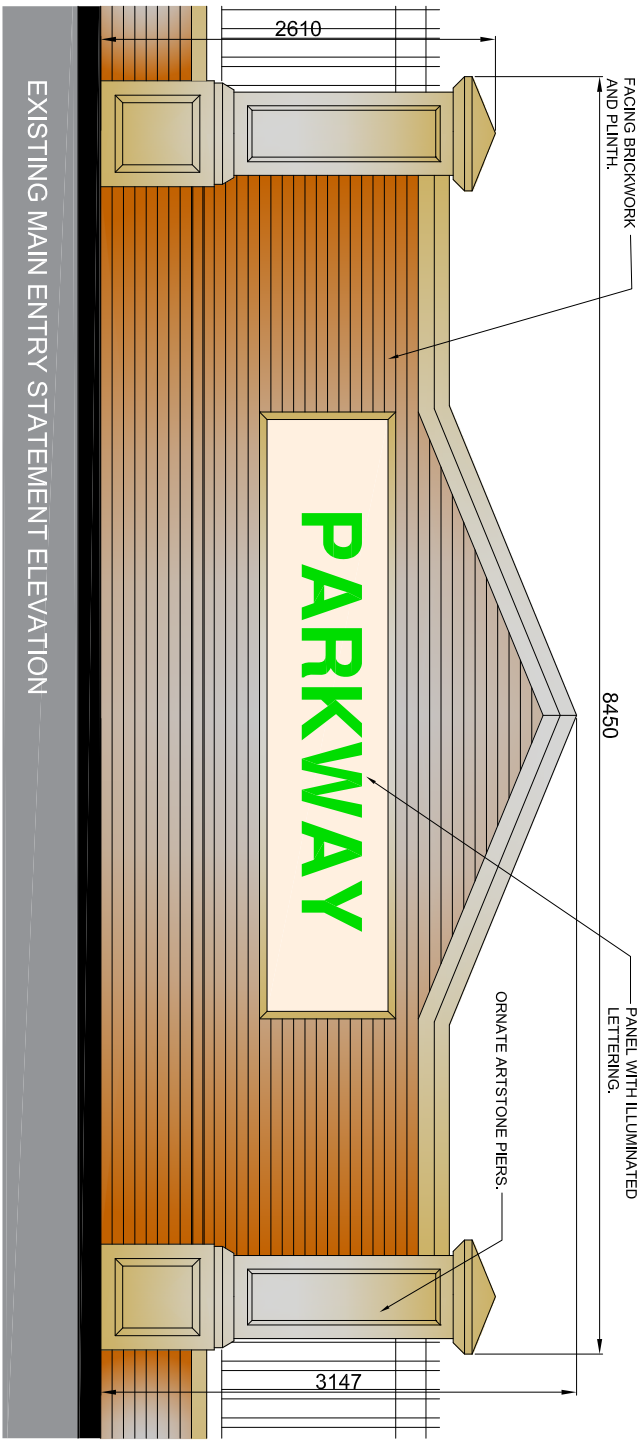
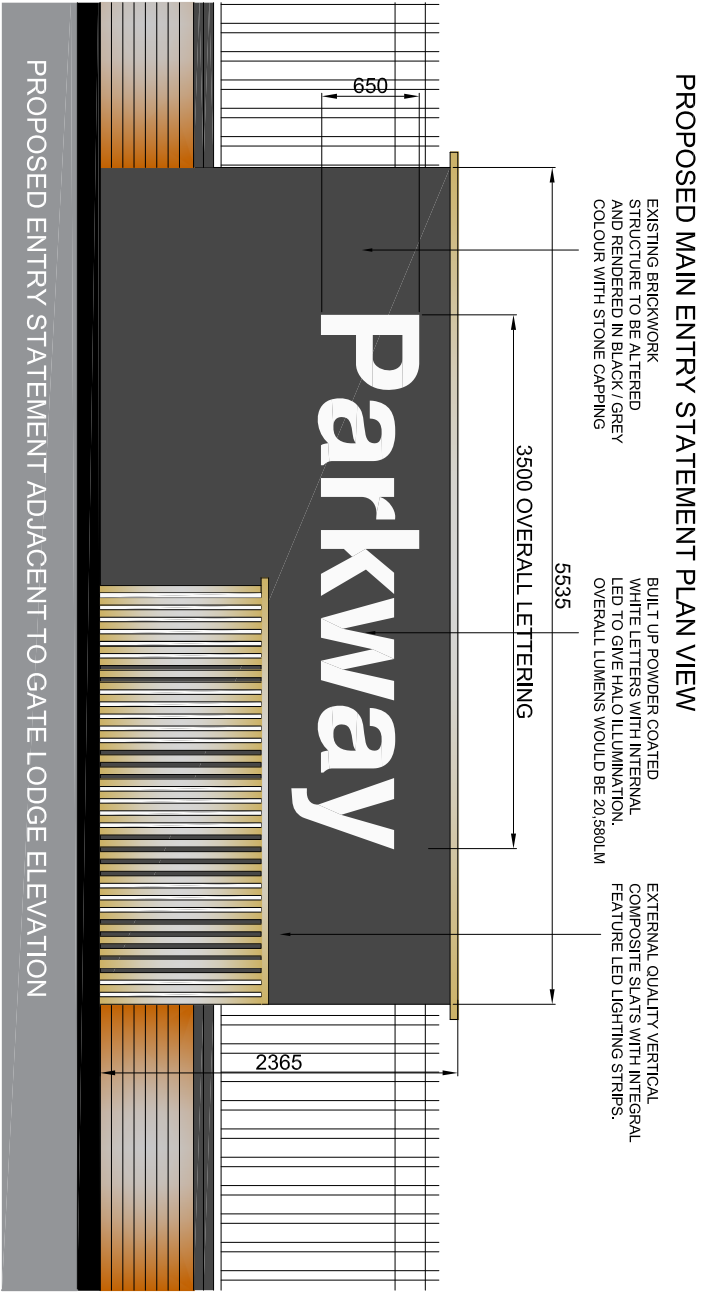


The Contractor is responsible for checking dimensions and any discrepancy to be verified with the Architects before proceeding. Figured dimensions to be worked to only. Subject to all local Authority and Statutory approvals.

PLANNING

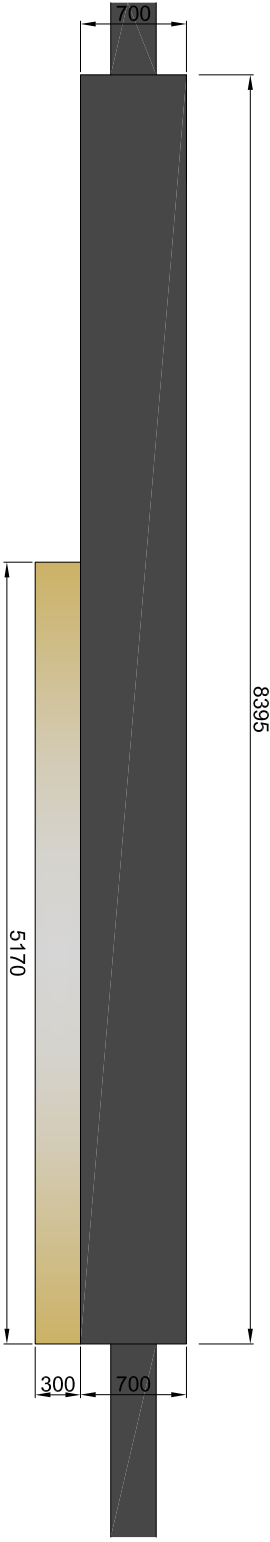

1:500
(measured in metres)

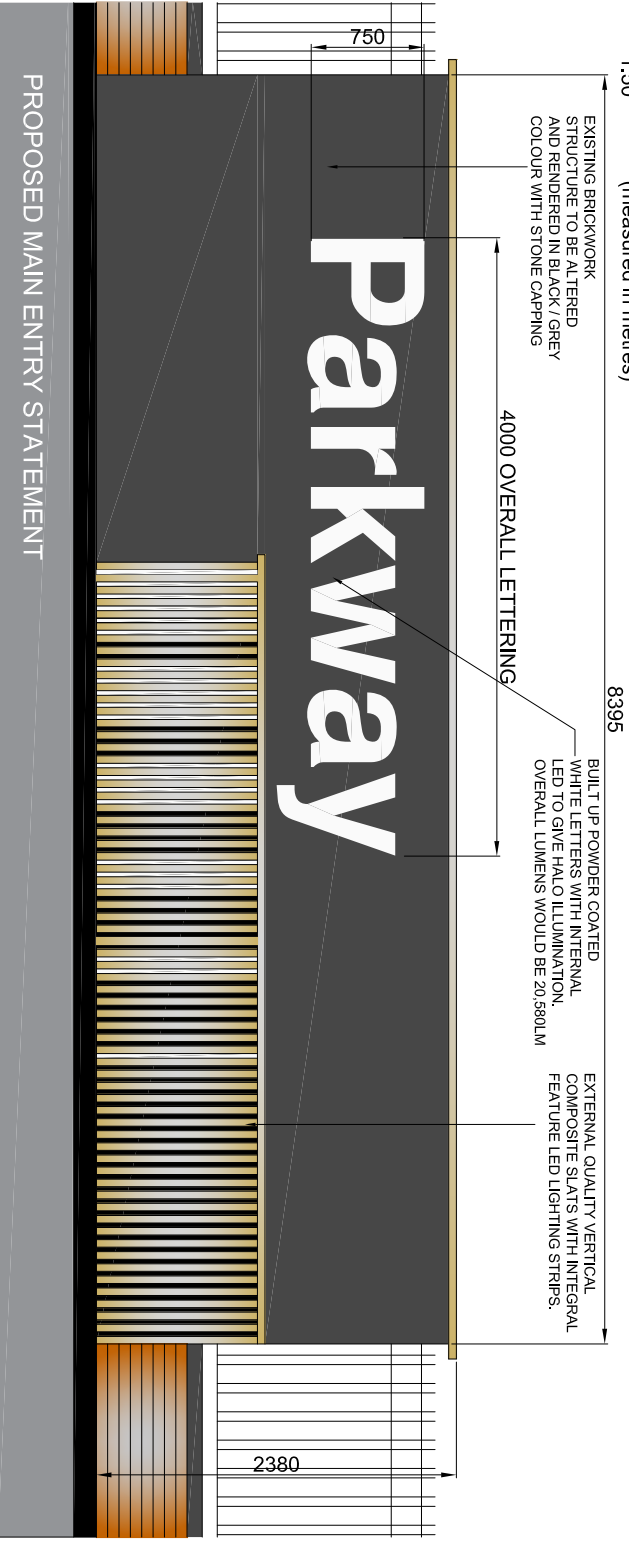

Orbit
Developments

EMERSON HOUSE, HEVETS LANE,
ALDERLEY EDGE, LIVERPOOL
L35 9EF
Tel: 01525 358400 Fax: 01525 358276

Location

PARKWAY BUSINESS CENTRE
PRINCESS PARKWAY

Title

ESTATE ENTRY STATEMENTS
PROPOSED RECONFIGURATION

Scale

1:50 @ A3

ref

L.P.S.

checked

date

02.02.26

drawing no.

149 - PLA - 2007

REV

DESCRIPTION

DATE