


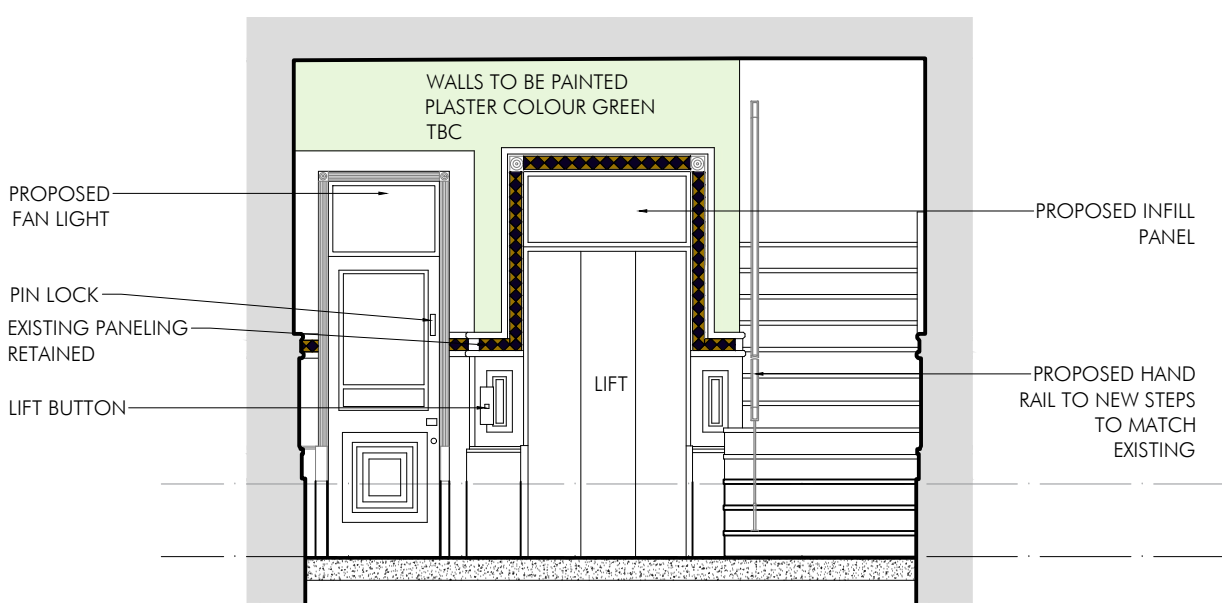


PROPOSED ELEVATION A

0m 0.5 1 2 3 4 5


1:50

NOTE:


ALL EXISTING JOINERY TO BE REPAIRED AND RESTORED. SAMPLE OF STAIN COLOUR TO BE APPROVED BY ARCHITECT PRIOR TO ANY WORKS.

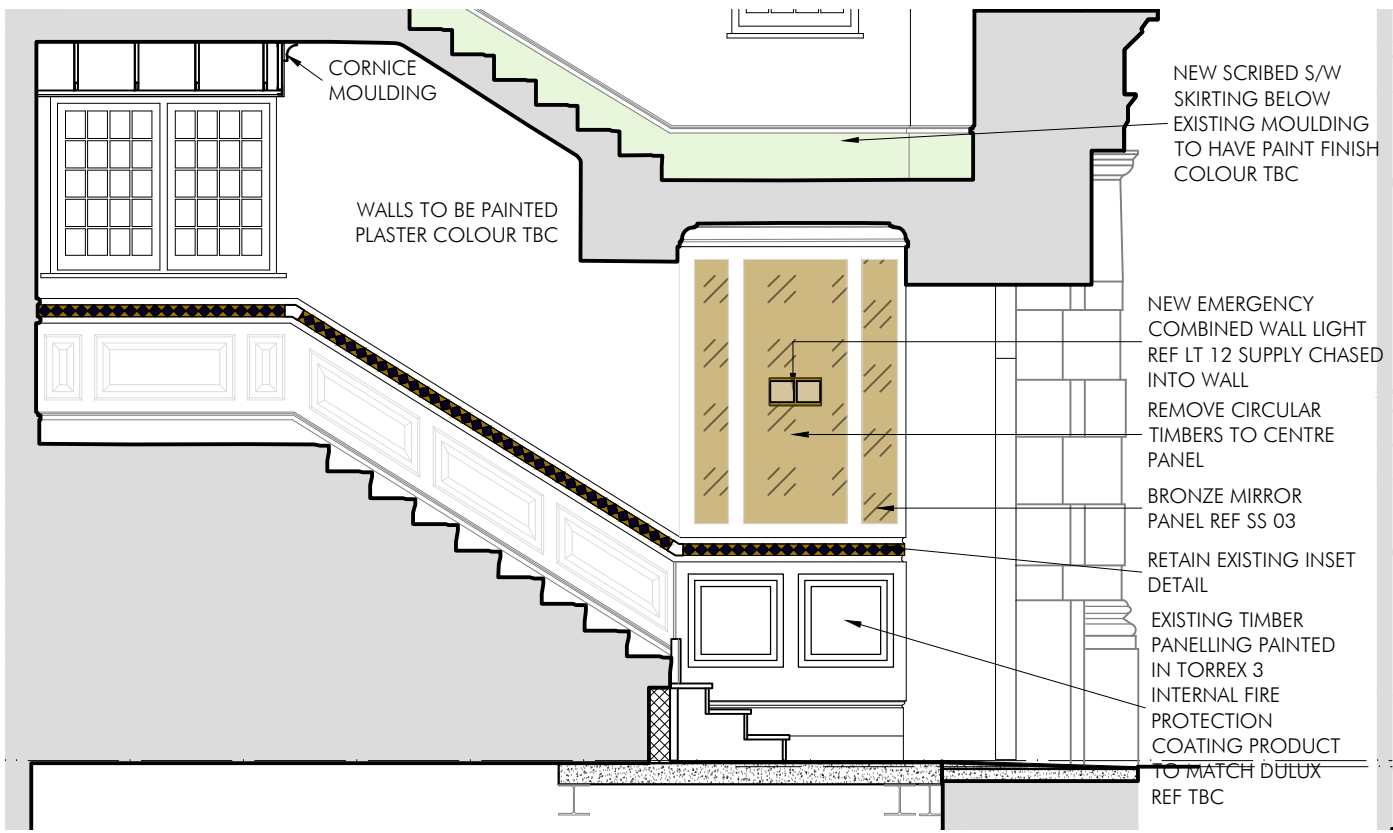


PROPOSED ELEVATION B

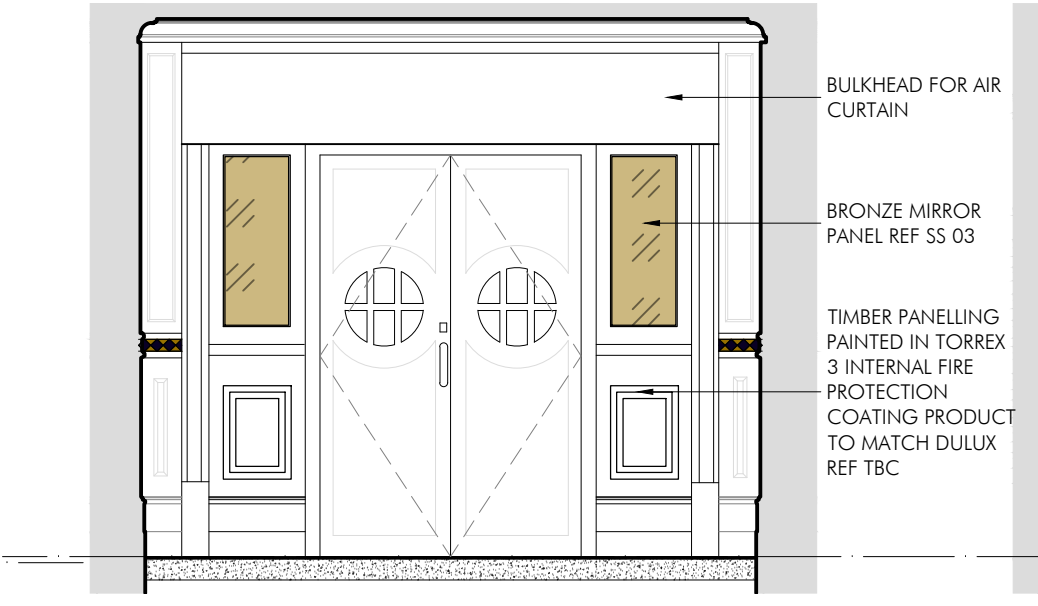


PROPOSED ELEVATION C

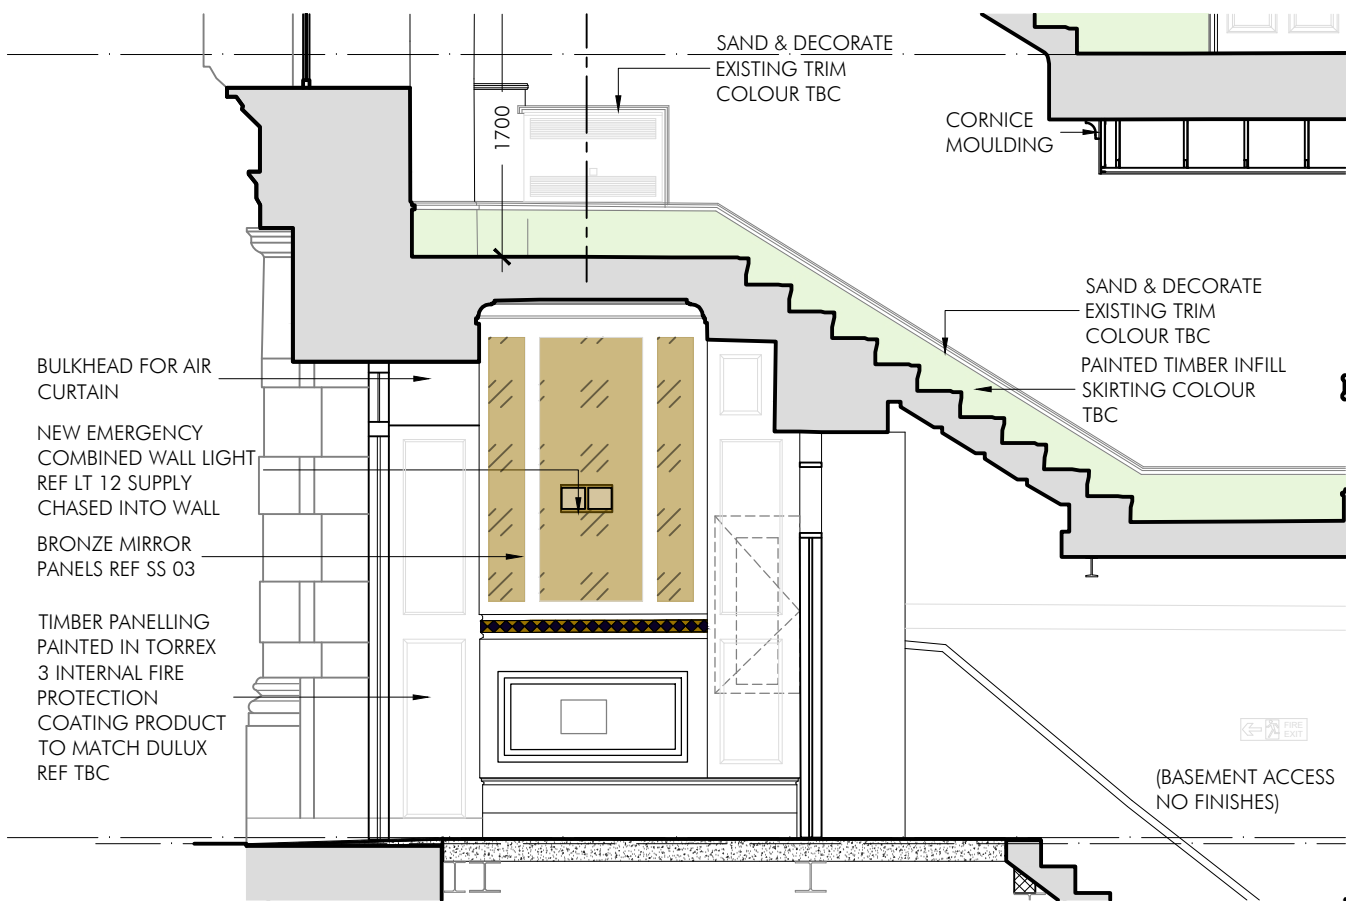


PROPOSED ELEVATION D

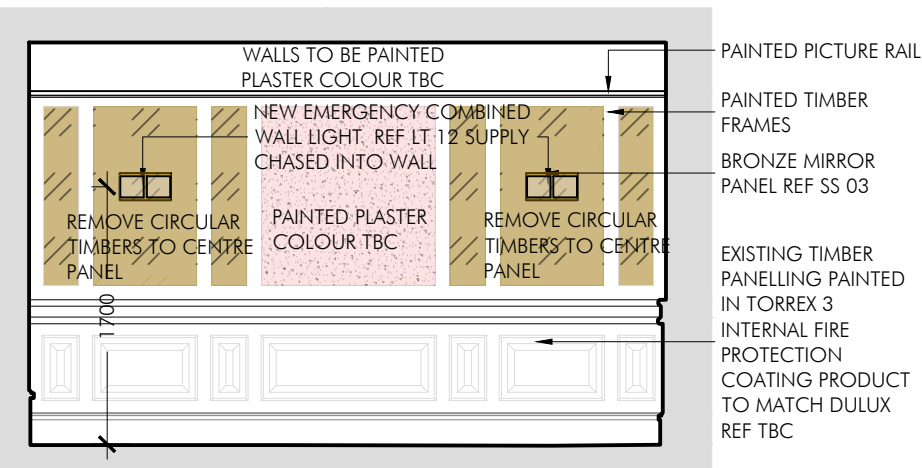

PROPOSED ELEVATION E

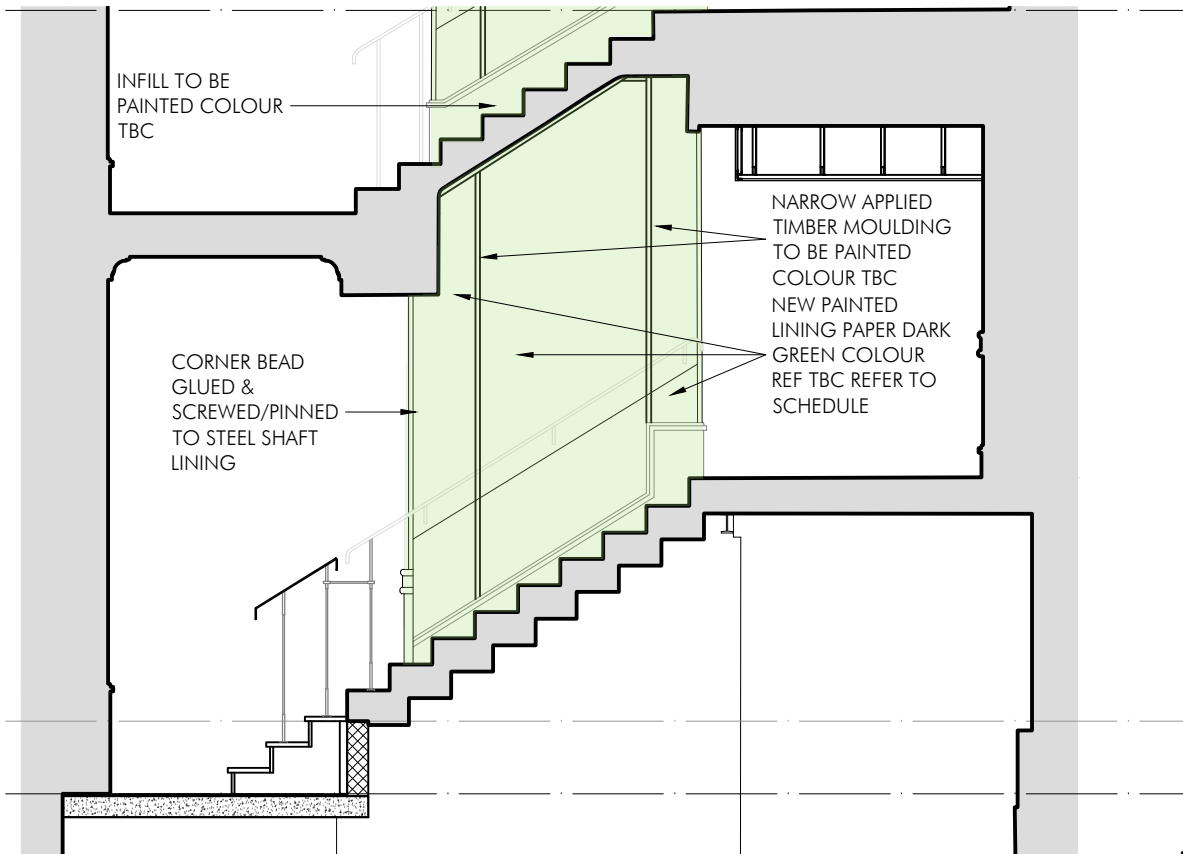

PROPOSED ELEVATION F

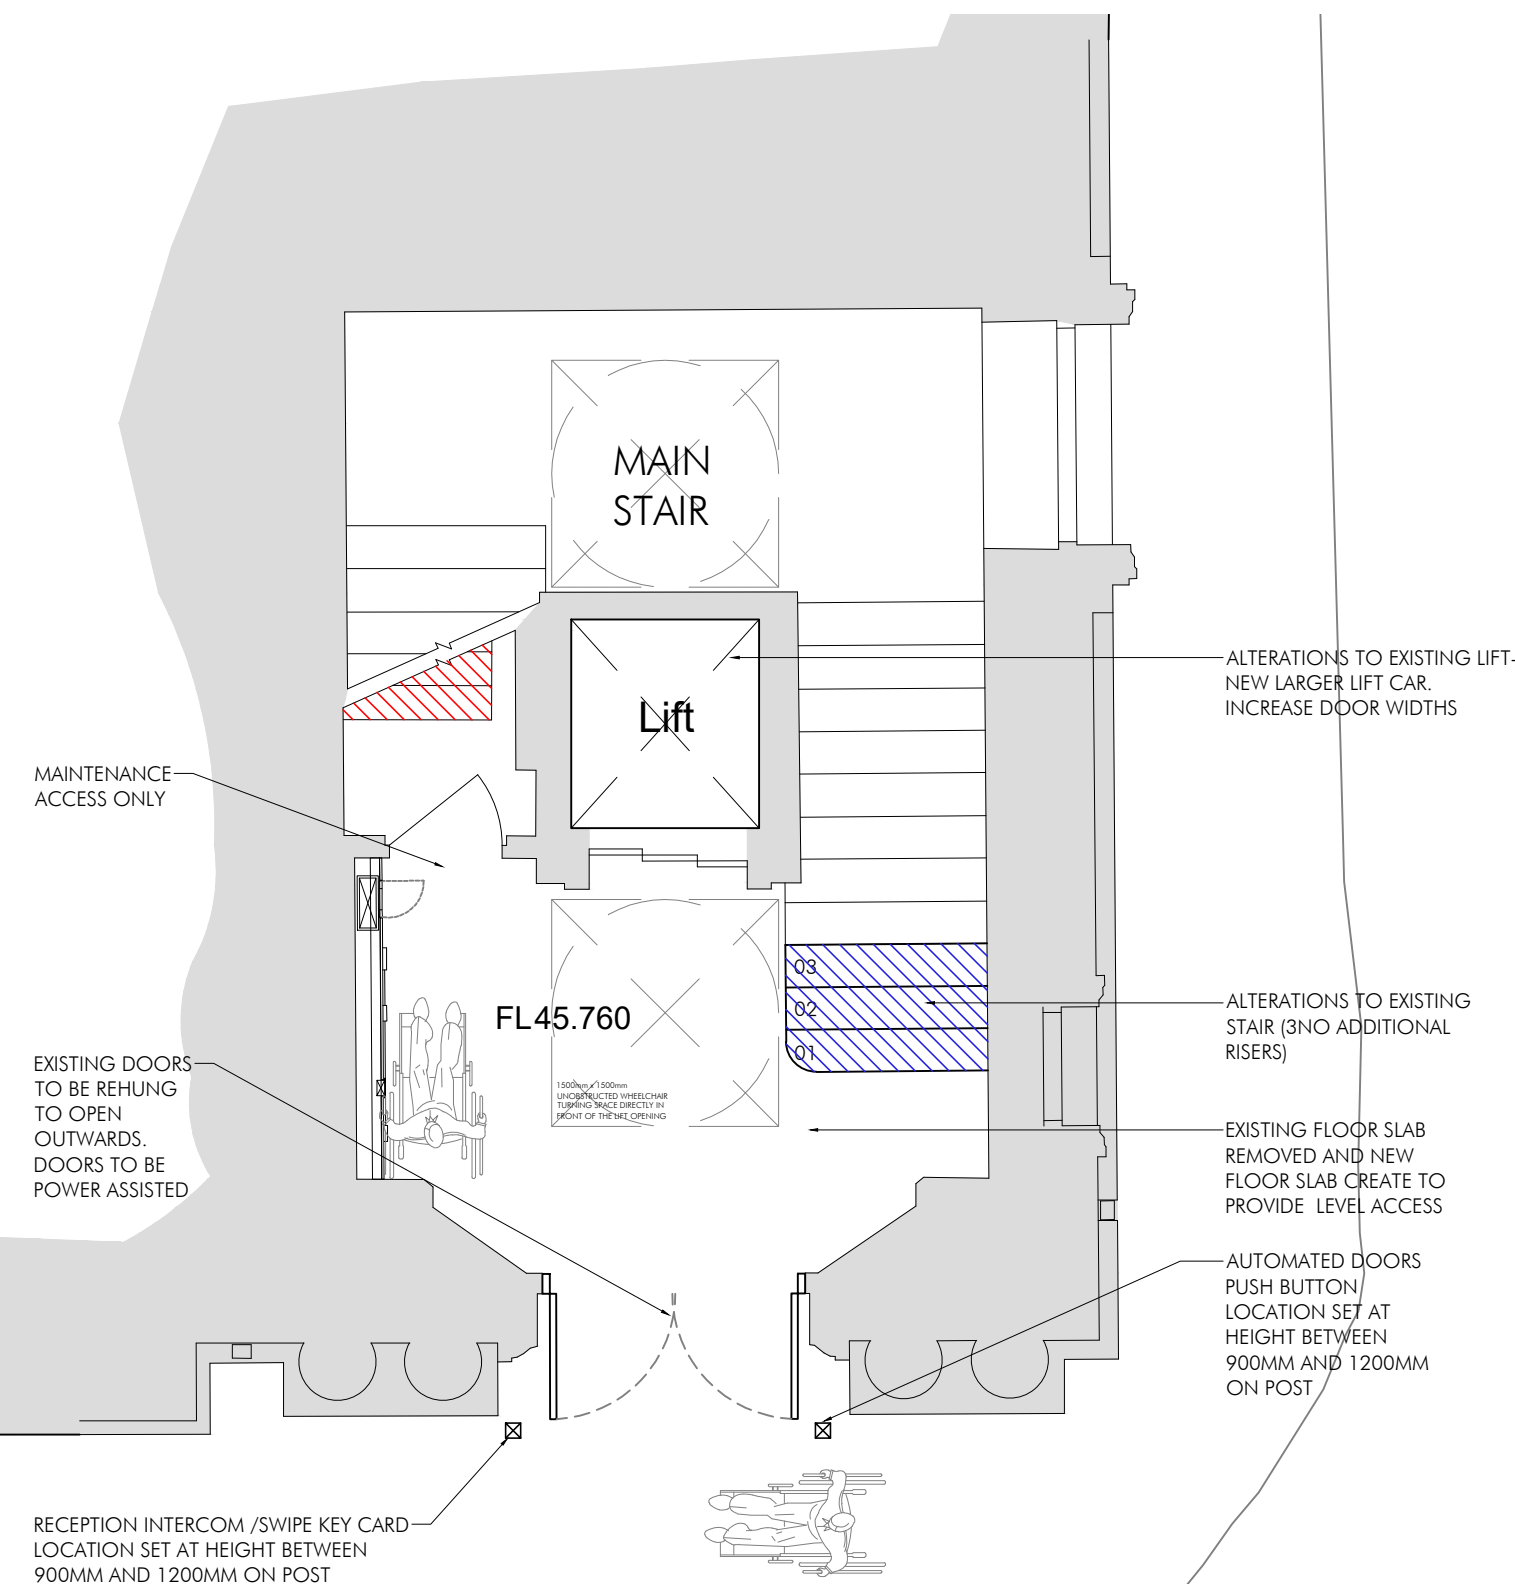


PROPOSED ENTRANCE LOBBY PLAN

SCALE 1:50 @ A1

0m 0.5 1 2 3 4 5

1:50

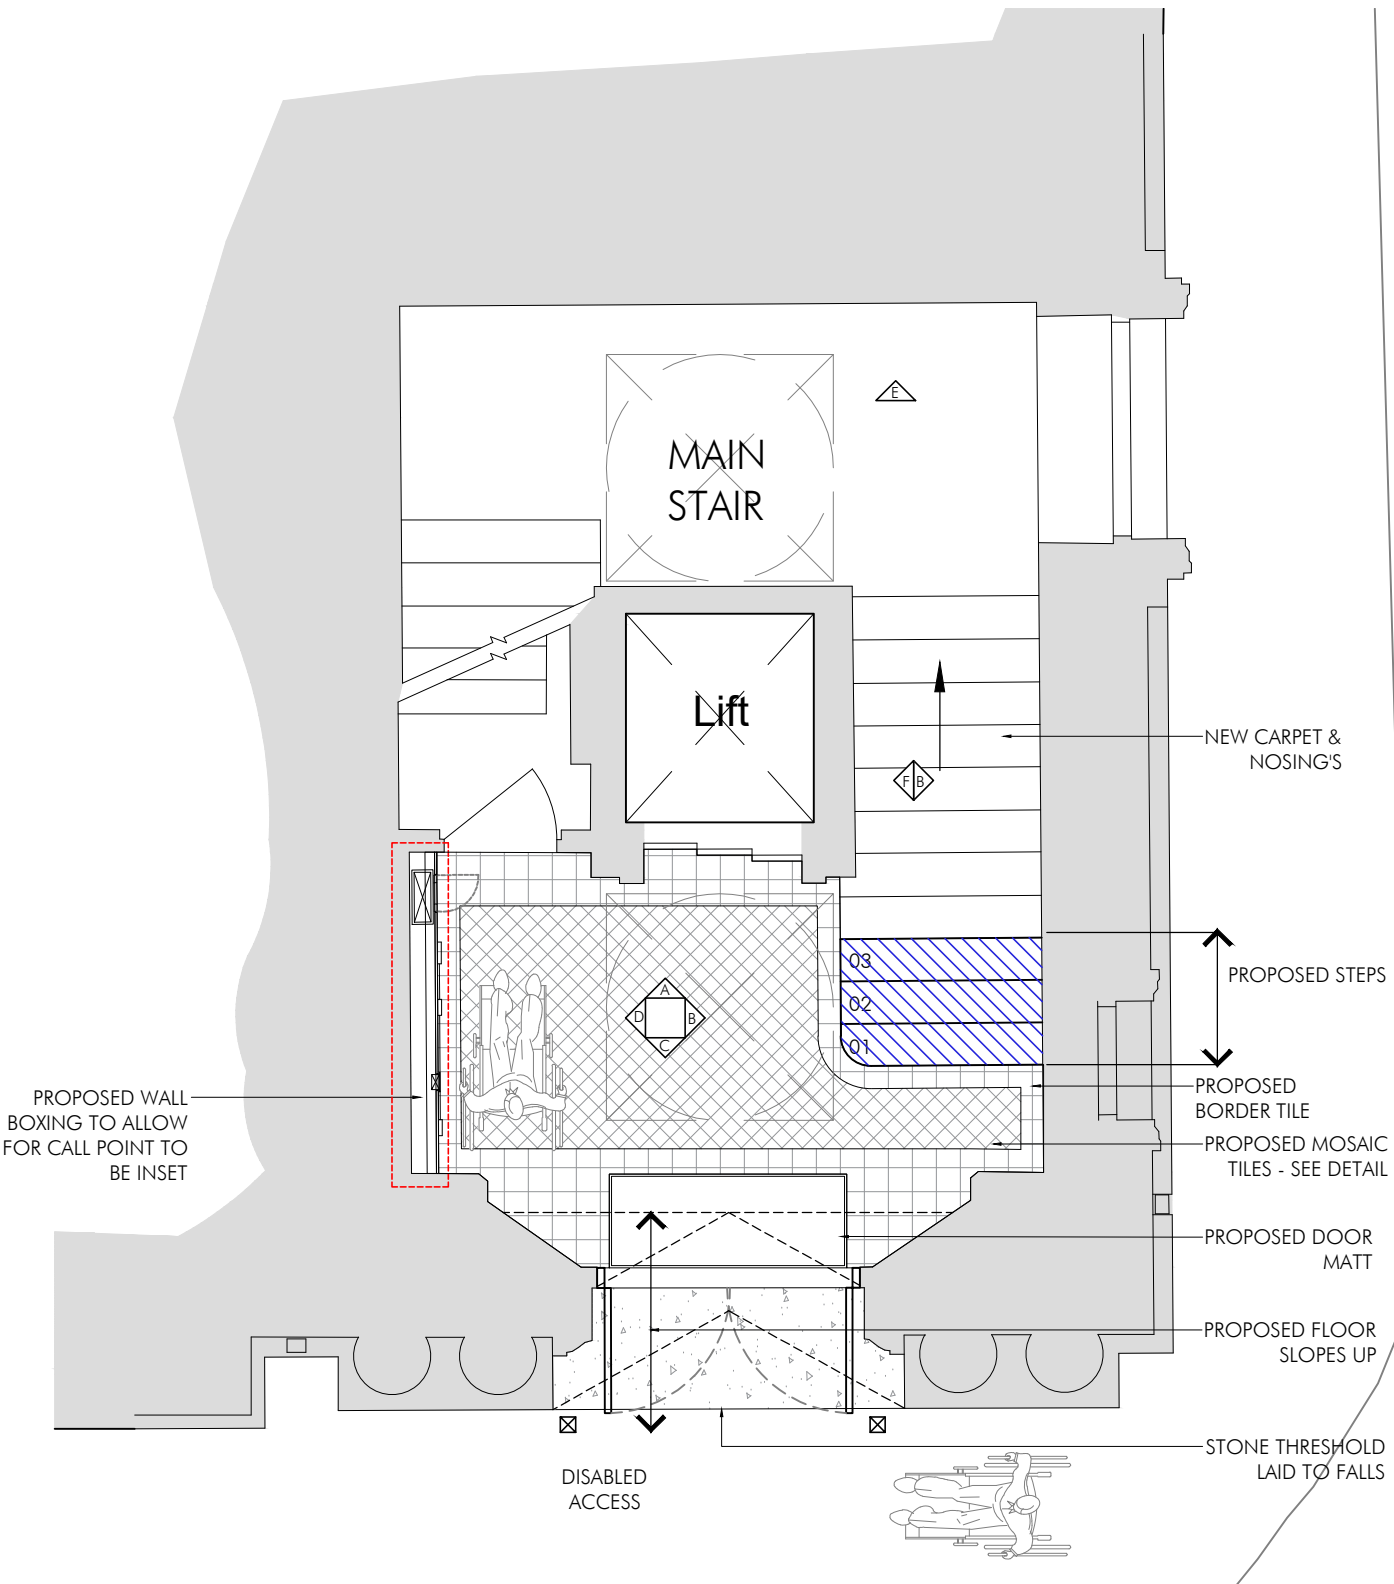


PROPOSED ENTRANCE LOBBY FLOOR FINISHES

SCALE 1:50 @ A1

0m 0.5 1 2 3 4 5

1:50

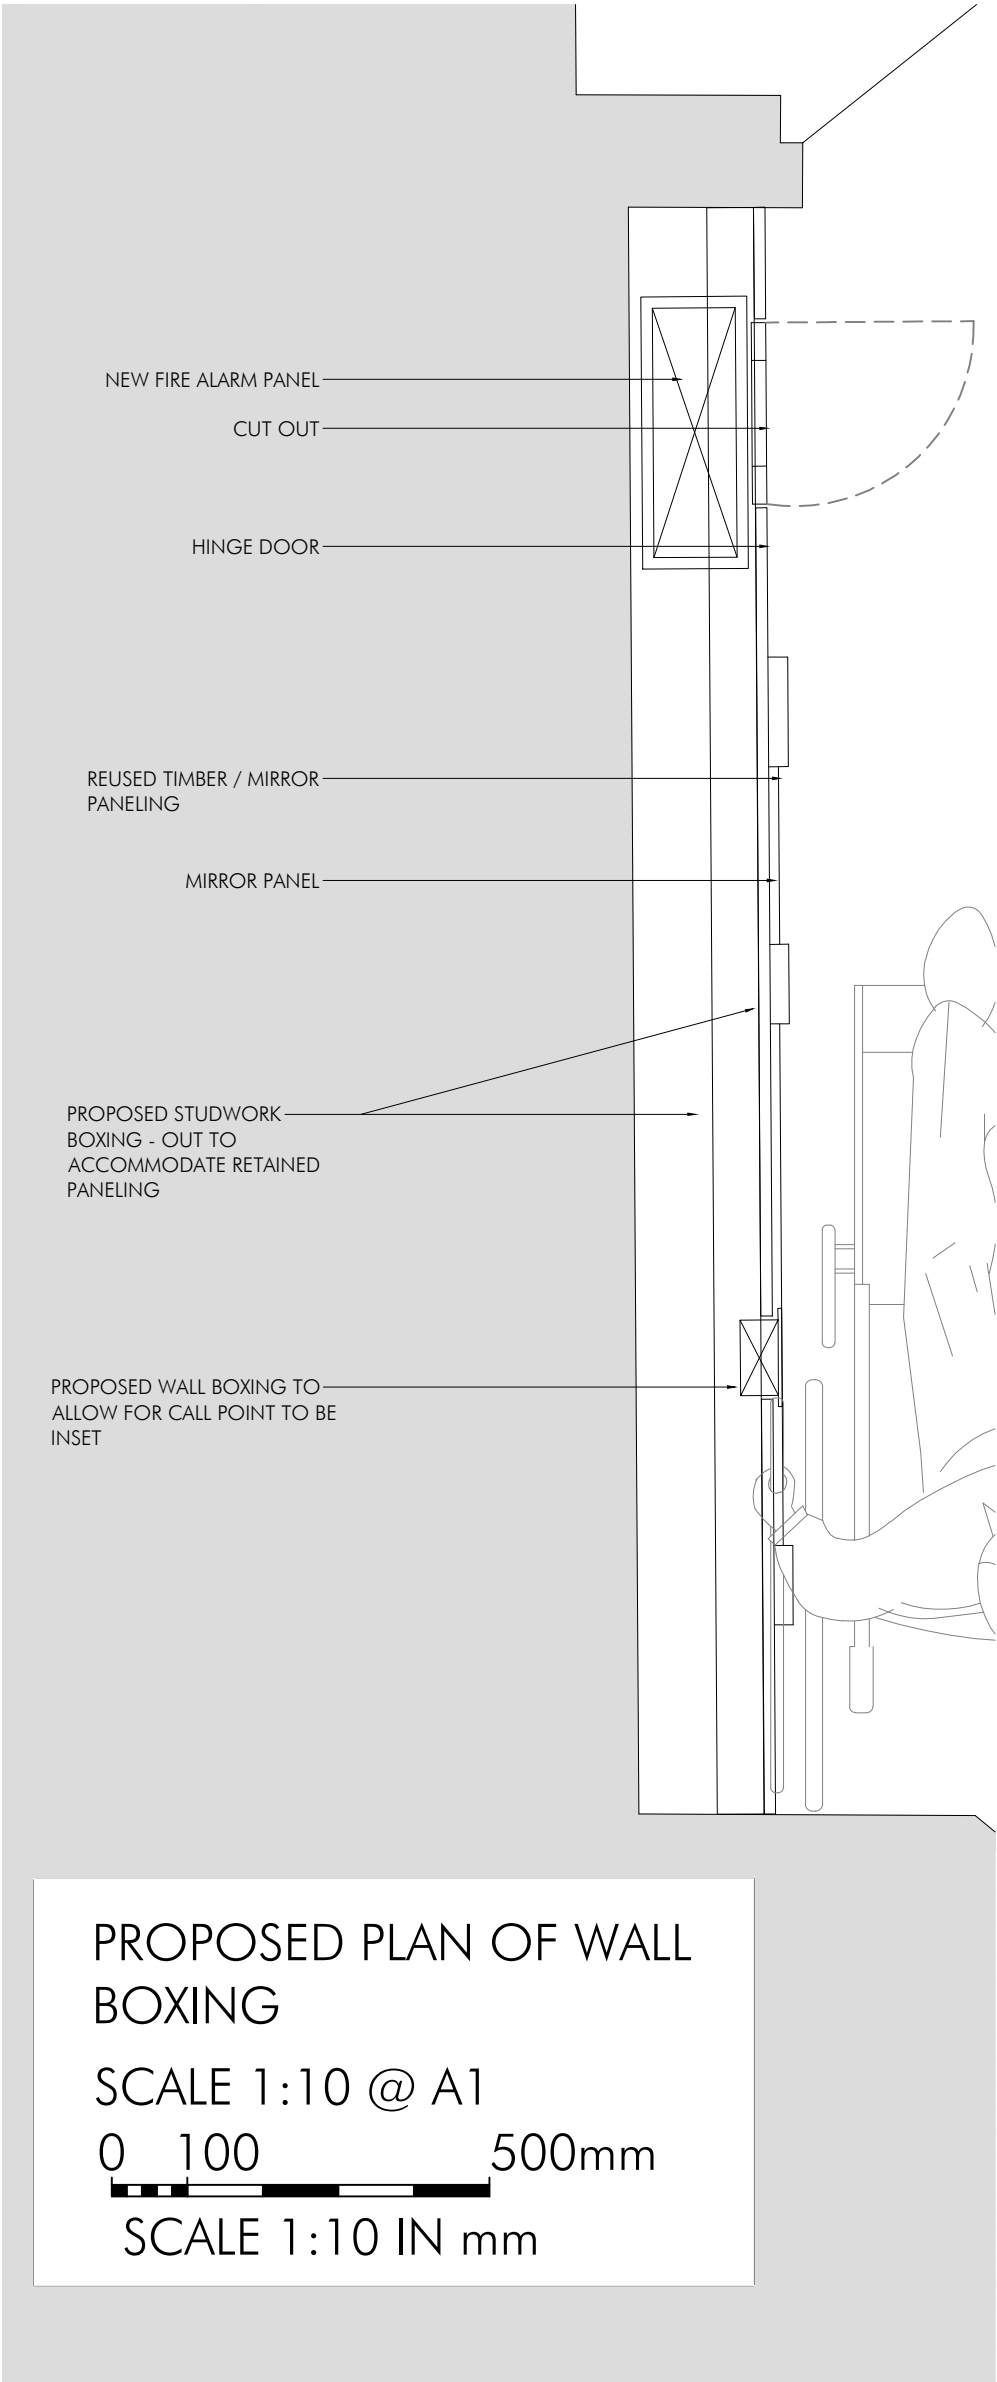


PROPOSED PLAN OF WALL BOXING

SCALE 1:10 @ A1

0 100 500mm

SCALE 1:10 IN mm

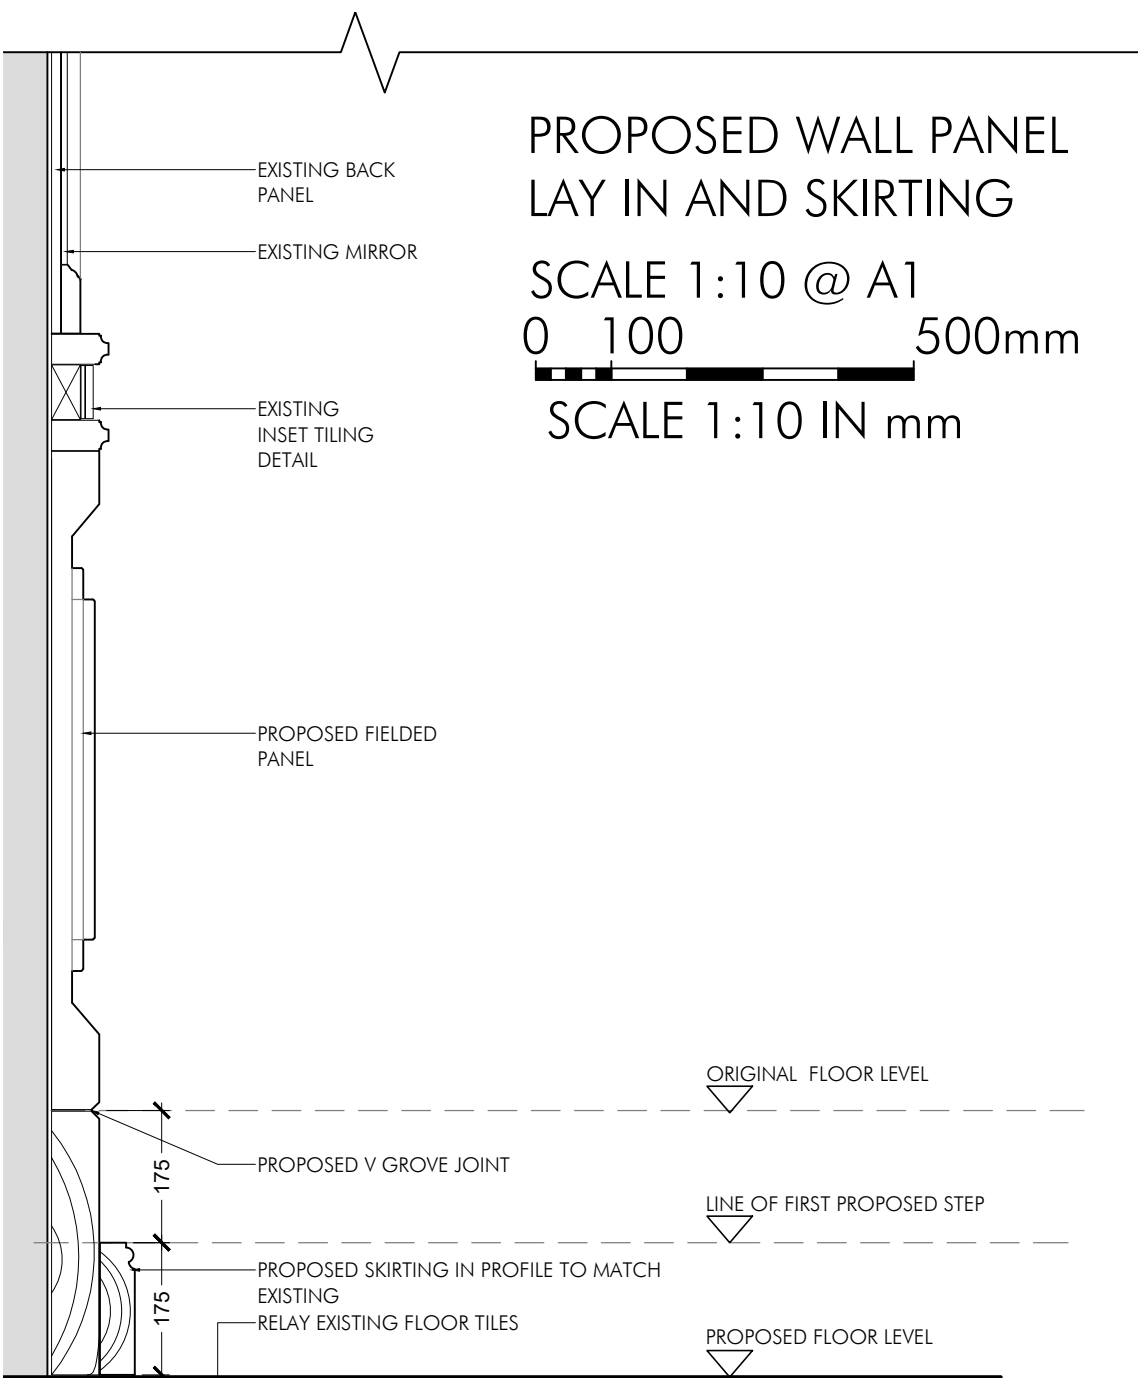


PROPOSED WALL PANEL LAY IN AND SKIRTING

SCALE 1:10 @ A1

0 100 500mm

SCALE 1:10 IN mm

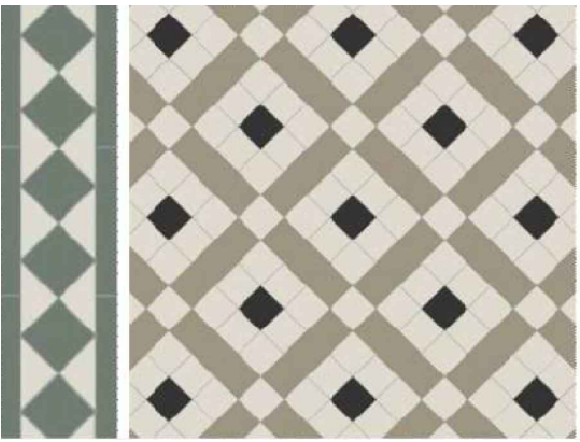

PROPOSED MOSAIC FLOOR TILE EXAMPLE

E.G. VICTORIAN MOSAIC FLOOR TILES - CENTRE PATTERN

PC FINISHES NOTES UPDATED. 12/01/26 SP

PC JOINERY NOTE AND MIRROR FINISH ADDED. 19/11/25 SP

PC DRAWN NOV 25 SP
DRAWN REVISION DATE VER

AP
ALLISON PIKE

ARCHITECTS & DESIGNERS

7 Buxton Road West, Disley,
Stockport, Cheshire, SK12 2AE.
Website: www.allisonpike.com

Telephone: 01663 763000
Facsimile: 01663 766772
Email: studio@allisonpike.com

© Allison Pike Partnership Limited.

PROJECT
INNKEEPERSC COLLECTION
1-3 YORK STREET (BROWNS)
MANCHESTER

TITLE
PROPOSED ENTRANCE LOBBY DETAILS

SCALE
1:50, 1:10 @ A1

JOB No MAB46
DRAWING No AD46
REV B

TENDER ISSUE