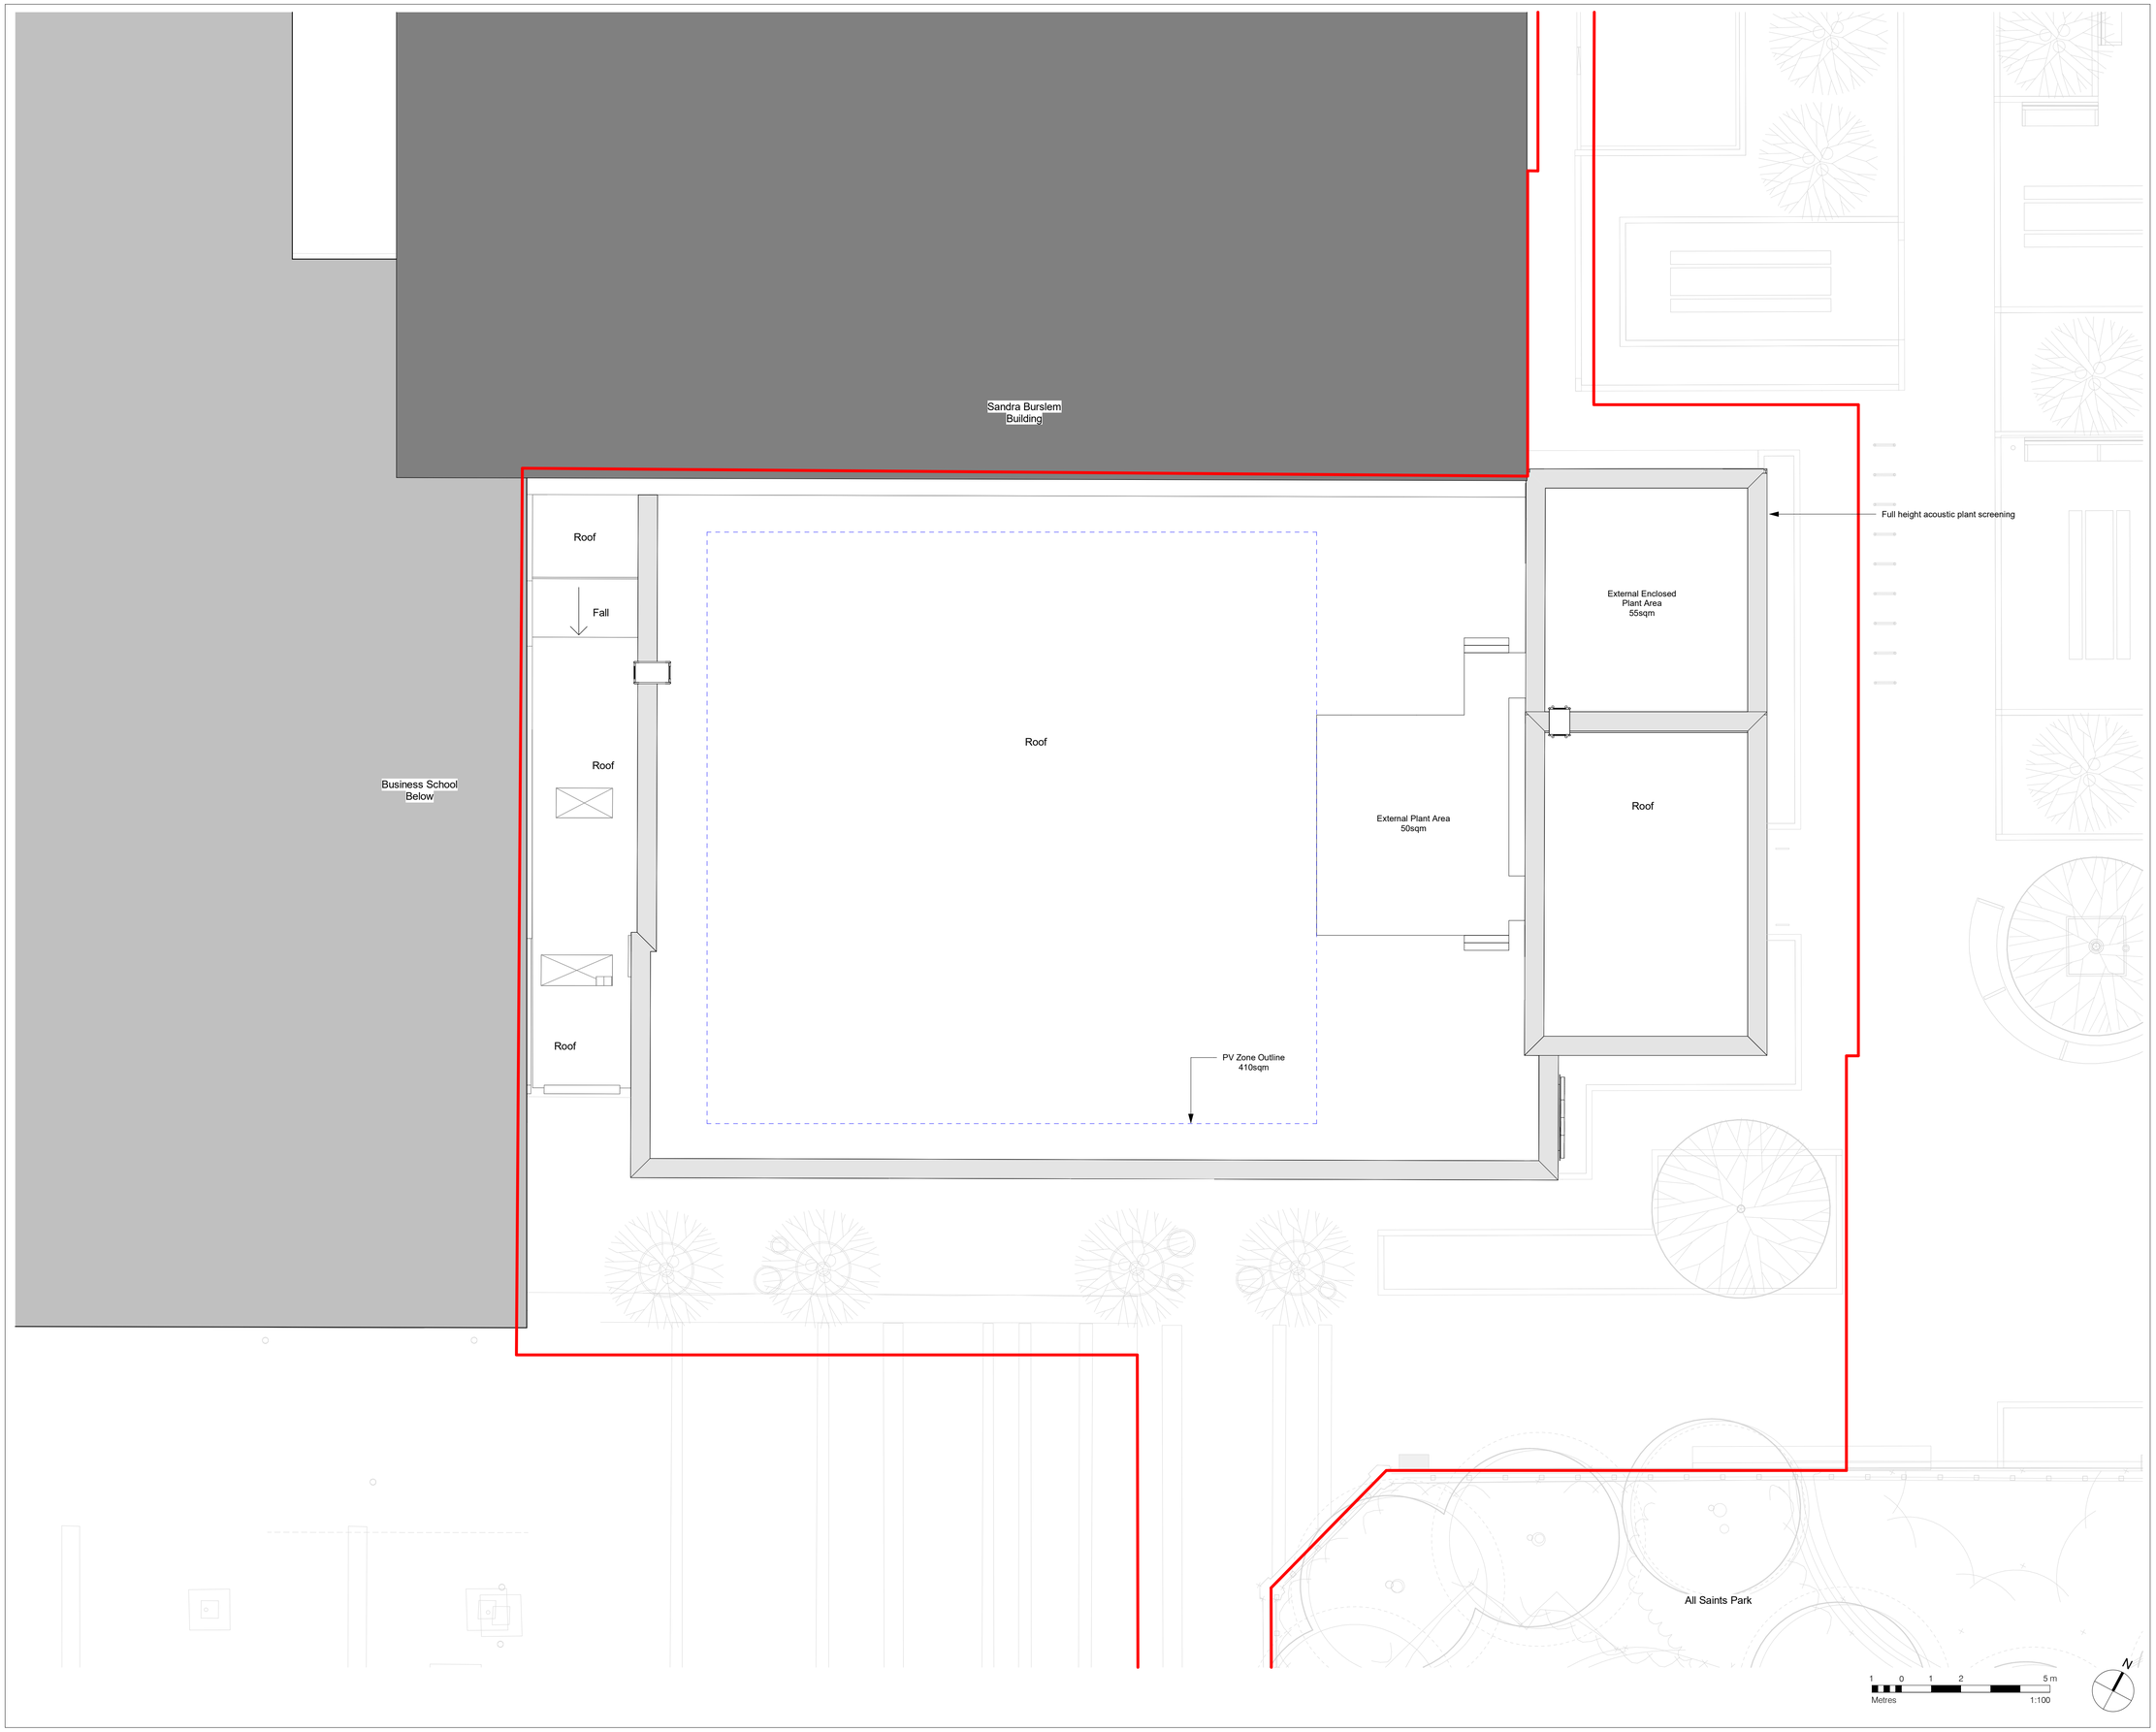

Copyright Hawkins\Brown Architects
No implied licence exists. This drawing should not be used to calculate areas for the purposes of valuation. Do not scale this drawing. All dimensions to be checked on the site by the contractor and such dimensions to be their responsibility. All work must comply with relevant British Standards and Building Regulations requirements. Drawing errors and omissions to be reported to the architect. To be read in conjunction with Architect's specification and other consultant information.

Status codes:

- S1 - Suitable for Coordination
- S2 - Suitable for Information
- S3 - Suitable for Review & Comment
- S4 - Suitable for Review & Authorization
- S5 - Suitable for Review & Acceptance
- An - Approved & Accepted as Stage complete

Rev	Description	Date
P01	Issued for Review & Comment	13.01.2026
P02	Issued for Review & Comment	15.01.2026
P03	Issued for Review & Comment	19.01.2026
P04	Issued for Review & Comment	20.01.2026

Key

- Indicates Retained/Existing Building Fabric
- Indicates Proposed Building Fabric
- Application Site Boundary

26-28 Hilton Street
Manchester M1 2EH

mail@hawkinsbrown.com
hawkinsbrown.com

Hawkins\Brown

Project
All Saints West Refurbishment
All Saints Campus
Manchester
M15 6BH

Drawing
Proposed GA Plan - Parapet

Scale @ A1		Date
1 : 100		20.01.2026
Drawn By		**Checked By**
TWJ		SB
Job Number	**Status**	**Purpose of Issue**
250082	S3	Issued for Review & Comment

Drawing No.
103040-HBA-YY-PR-DR-A-080104

Rev
P04