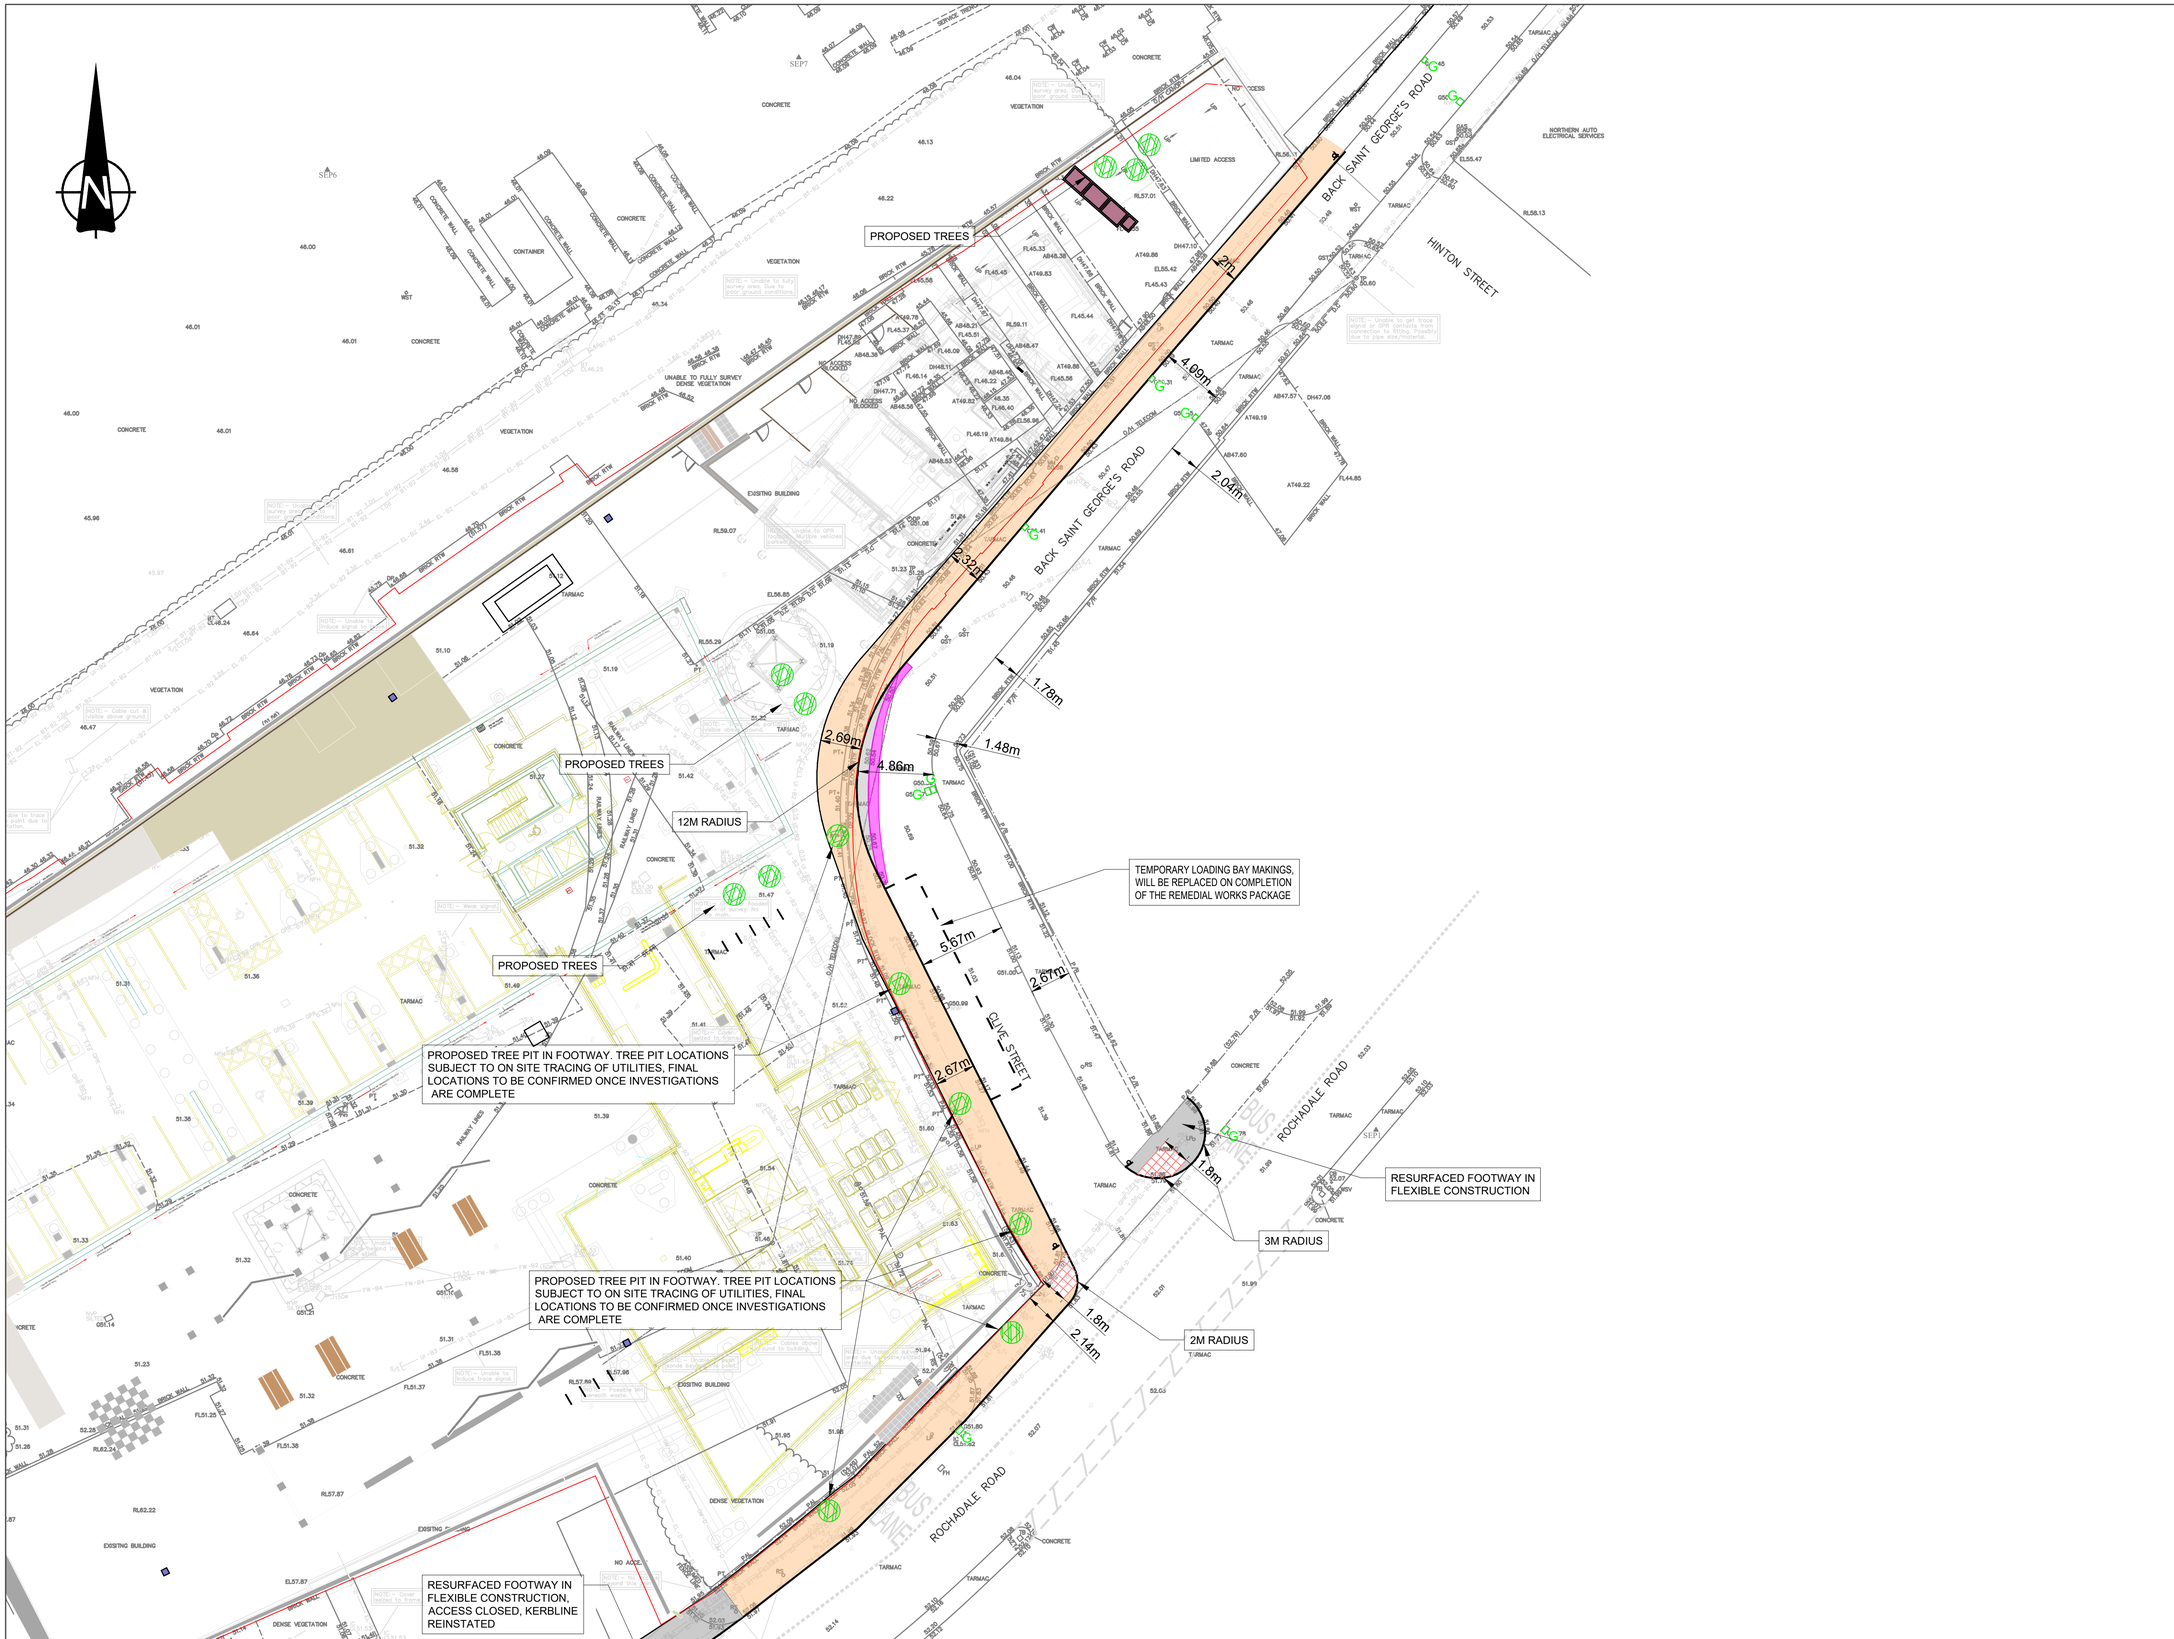

This drawing is for engineering services only and is to be read in conjunction with all relevant architectural, structural, Waterman Infrastructure & Environment Limited drawings and the contract specification.

THIS IS NOT AN INSTALLATION DRAWING

All service routes and equipment locations are indicative, actual location to be determined from site dimensions.

To whom it may concern. The requirements of the Health & Safety at Work etc. Act 1974 & subsequent amendments thereto are brought to the attention of all those who design, install or maintain the plant and equipment shown on these drawings or who are required to enter the areas shown on these drawings.

DO NOT SCALE FROM THIS DRAWING

GENERAL NOTES

1. THIS DRAWING IS TO BE READ IN CONJUNCTION WITH ALL ENGINEER'S, ARCHITECT'S OR OTHER RELEVANT DRAWINGS AND SPECIFICATIONS.
2. ALL DIMENSIONS AND LEVELS ARE TO BE CHECKED ON SITE BY THE CONTRACTOR PRIOR TO PREPARING ANY WORKING DRAWINGS OR COMMENCING ON SITE.
3. ALL WORK BY THE CONTRACTOR MUST BE CARRIED OUT IN SUCH A WAY THAT ALL REQUIREMENTS UNDER THE HEALTH AND SAFETY AT WORK ACT ARE SATISFIED.
4. PRIOR TO ANY EXCAVATION WORKS, THE CONTRACTOR SHALL VERIFY, IF NECESSARY BY GPR SURVEY AND TRAIL HOLES, THE EXACT POSITIONS OF ALL KNOWN SERVICES ON SITE.
5. ALL ROAD MARKINGS AND SIGNS MUST BE COMPLIANT TO THE TRAFFIC SIGNS MANUAL

KEY

- RED LINE PLANNING BOUNDARY
- PROPOSED CARRIAGEWAY. REFER TO DRAWING NUMBER 23C002-WSL-CS-XX-DR-C-950104
- STEPPED TIE-IN FOR CARRIAGEWAY CONSTRUCTION WITH TEMPORARY SURFACE COURSE TO DRAWING NUMBER 23C002-WSL-CS-XX-DR-C-950104
- PROPOSED/RESURFACED FOOTWAY IN NATURAL STONE PAVING, REFER TO DRAWING NUMBER 23C002-WSL-CS-XX-DR-C-950104
- PROPOSED/RESURFACED FOOTWAY IN FLEXIBLE CONSTRUCTION, REFER TO DRAWING NUMBER 23C002-WSL-CS-XX-DR-C-950104
- PROPOSED TACTILE PAVING, REFER TO DRAWING 23C002-WSL-CS-XX-DR-C-950104
- PROPOSED KERBING, REFER TO DRAWING 23C002-WSL-CS-XX-DR-C-950105
- EXISTING GULLY TO BE RETAINED
- PROPOSED TRAFFIC SIGN, REFER TO DRAWING. 23C002-WSL-CS-XX-DR-C-950106
- PROPOSED TREE. REFER TO ARCHITECTS DRAWING. 23C002-PLA-XX-XX-DR-L-0002 and 23C002-PLA-XX-XX-DR-L-1003. DIMENSIONS HAVE BEEN TAKEN FROM LANDSCAPE PLAN.

Rev	Date	Description	By	Chk
P04	17.12.25	TREE PIT DIMENSIONS REMOVED / NOTE ADDED	JR	RB
P03	17.12.25	TREE PITS IN FOOTWAY ADDED.	JR	RB
P02	08.12.25	ADDED DIMENSIONS	JR	RB
P01	03.11.25	DETAILED DESIGN FIRST ISSUE	JR	RB

Amendments

Project
Rochdale Road

Title
S278
GENERAL ARRANGEMENT
OVERVIEW - CLIVE STREET/
ROCHDALE ROAD

Client
McGoff Construction Ltd

waterman

6th Floor Trinity Court | 16 John Dalton Street | Manchester M2 6HY
t 0161 839 8392 f 0161 839 8394
mail@watermangroup.com www.watermangroup.com

Suitability: STAGE 4 — A4

Designed By	Director	Waterman Ref.
KHS	RB	19453
Drawn By	**Date**	**Scales @ A1**
KHS	APR 2025	1:200

Project - Originator - Volume - Level - Type - Role - Number: 23C002-WSL-CS-XX-DR-C-950101

Revision: P04

File Path: N:\Projects\WIE19453\104 - S278\7_CAD\05_Highways\S278 Works Clive Street & Rochdale Road\

A1-Wat-ISO-S, XREF - EXTERNAL WORKS 278 works Rev A, XREF - PROPOSED KERBING - S278 - Clive Street & Rochdale Street, XREF - S278 HIGHWAYS, XREF - TOPO, XREF - UTILITY SURVEY, XREF - WSL FOUNDATIONS