




11

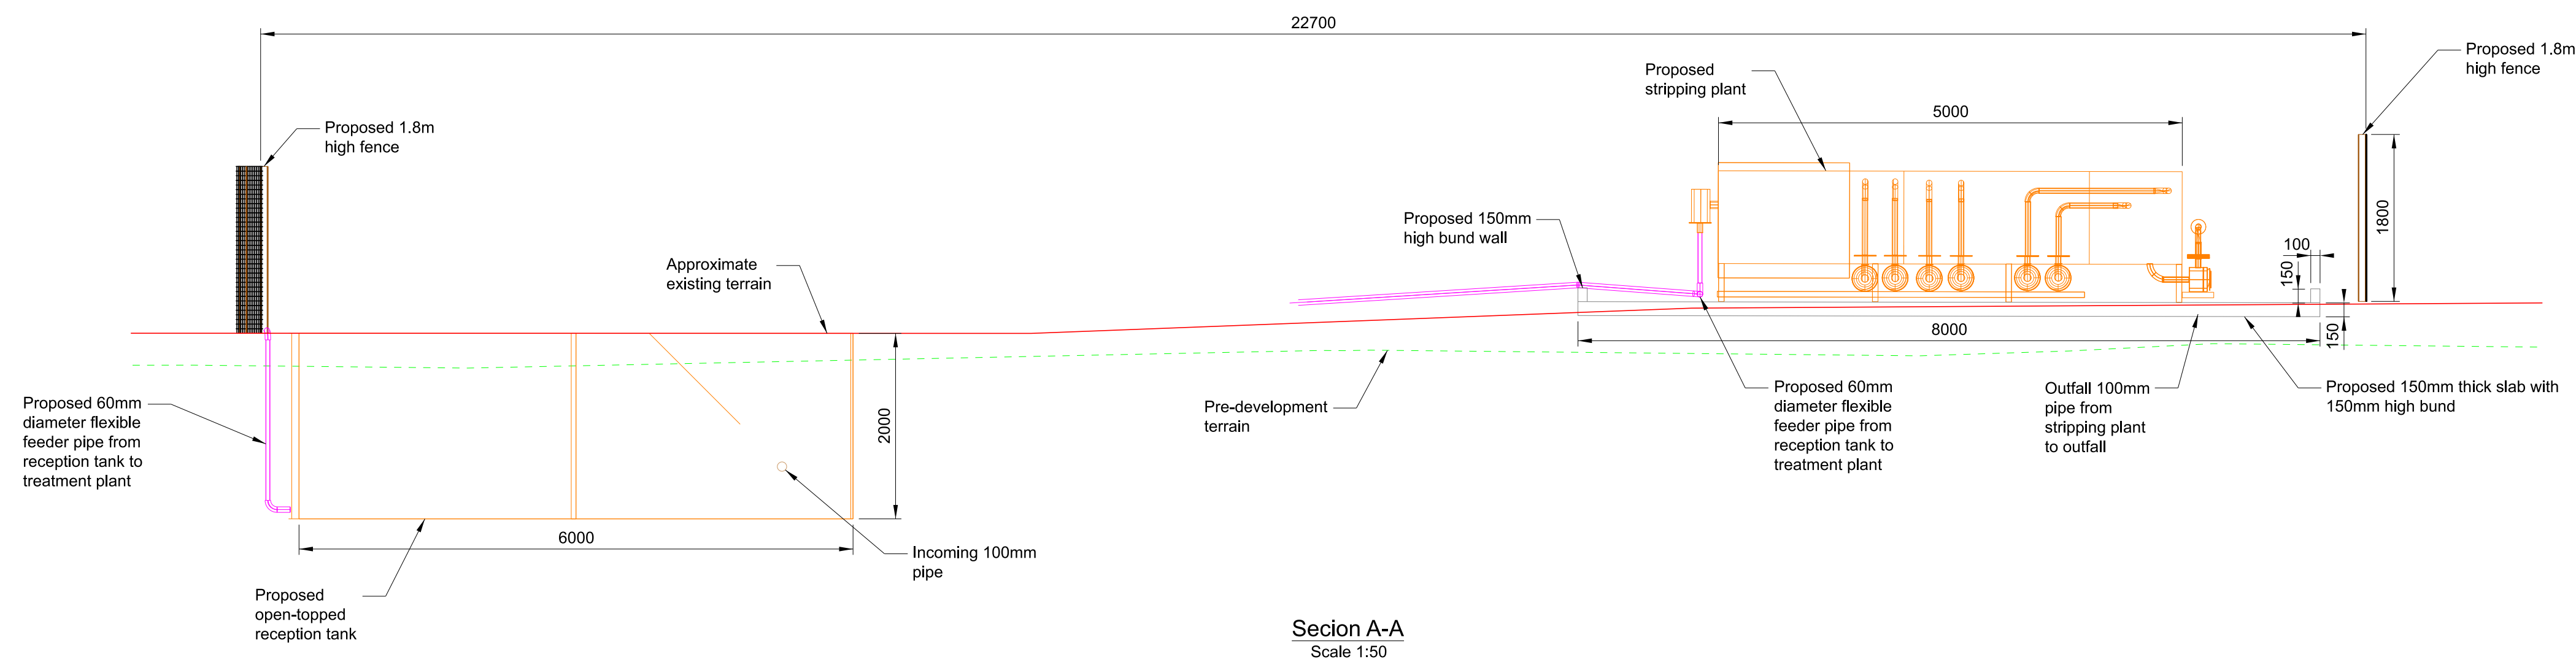

**Secion A-A**  
Scale 1:50

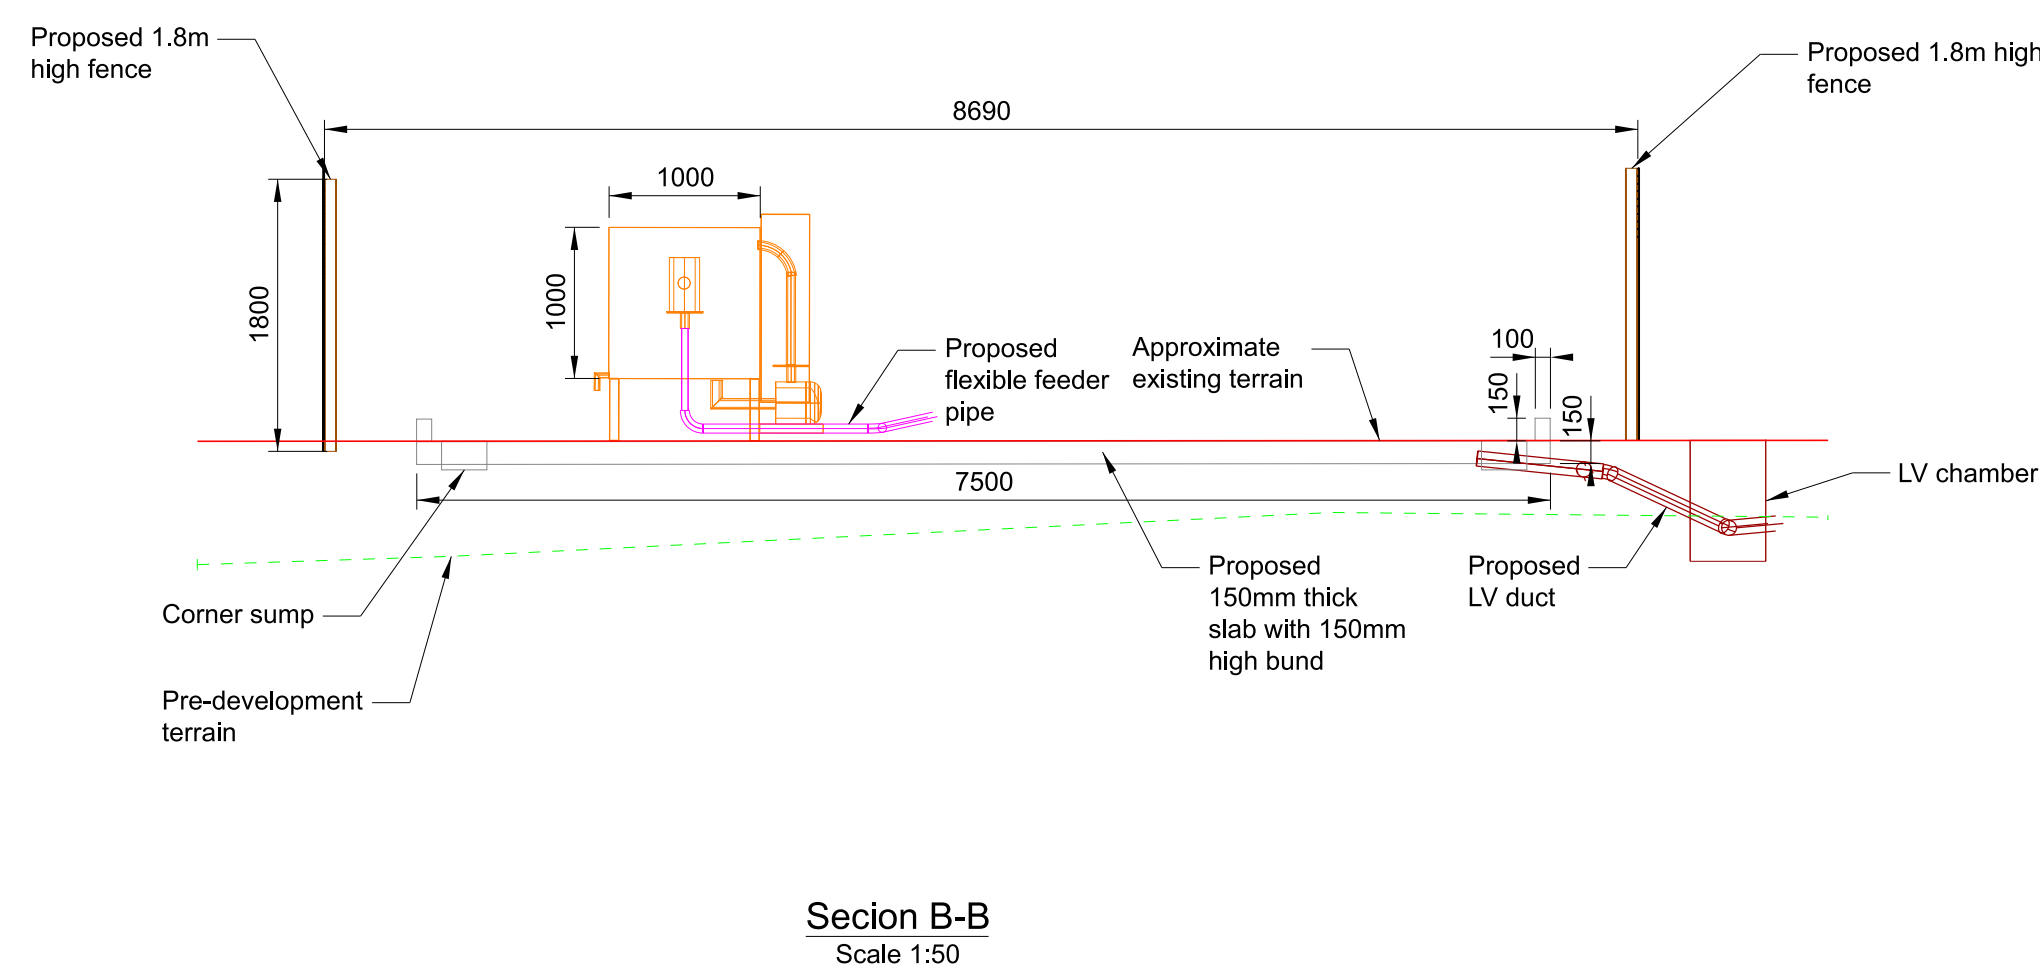

Section B-B  
Scale 1:50

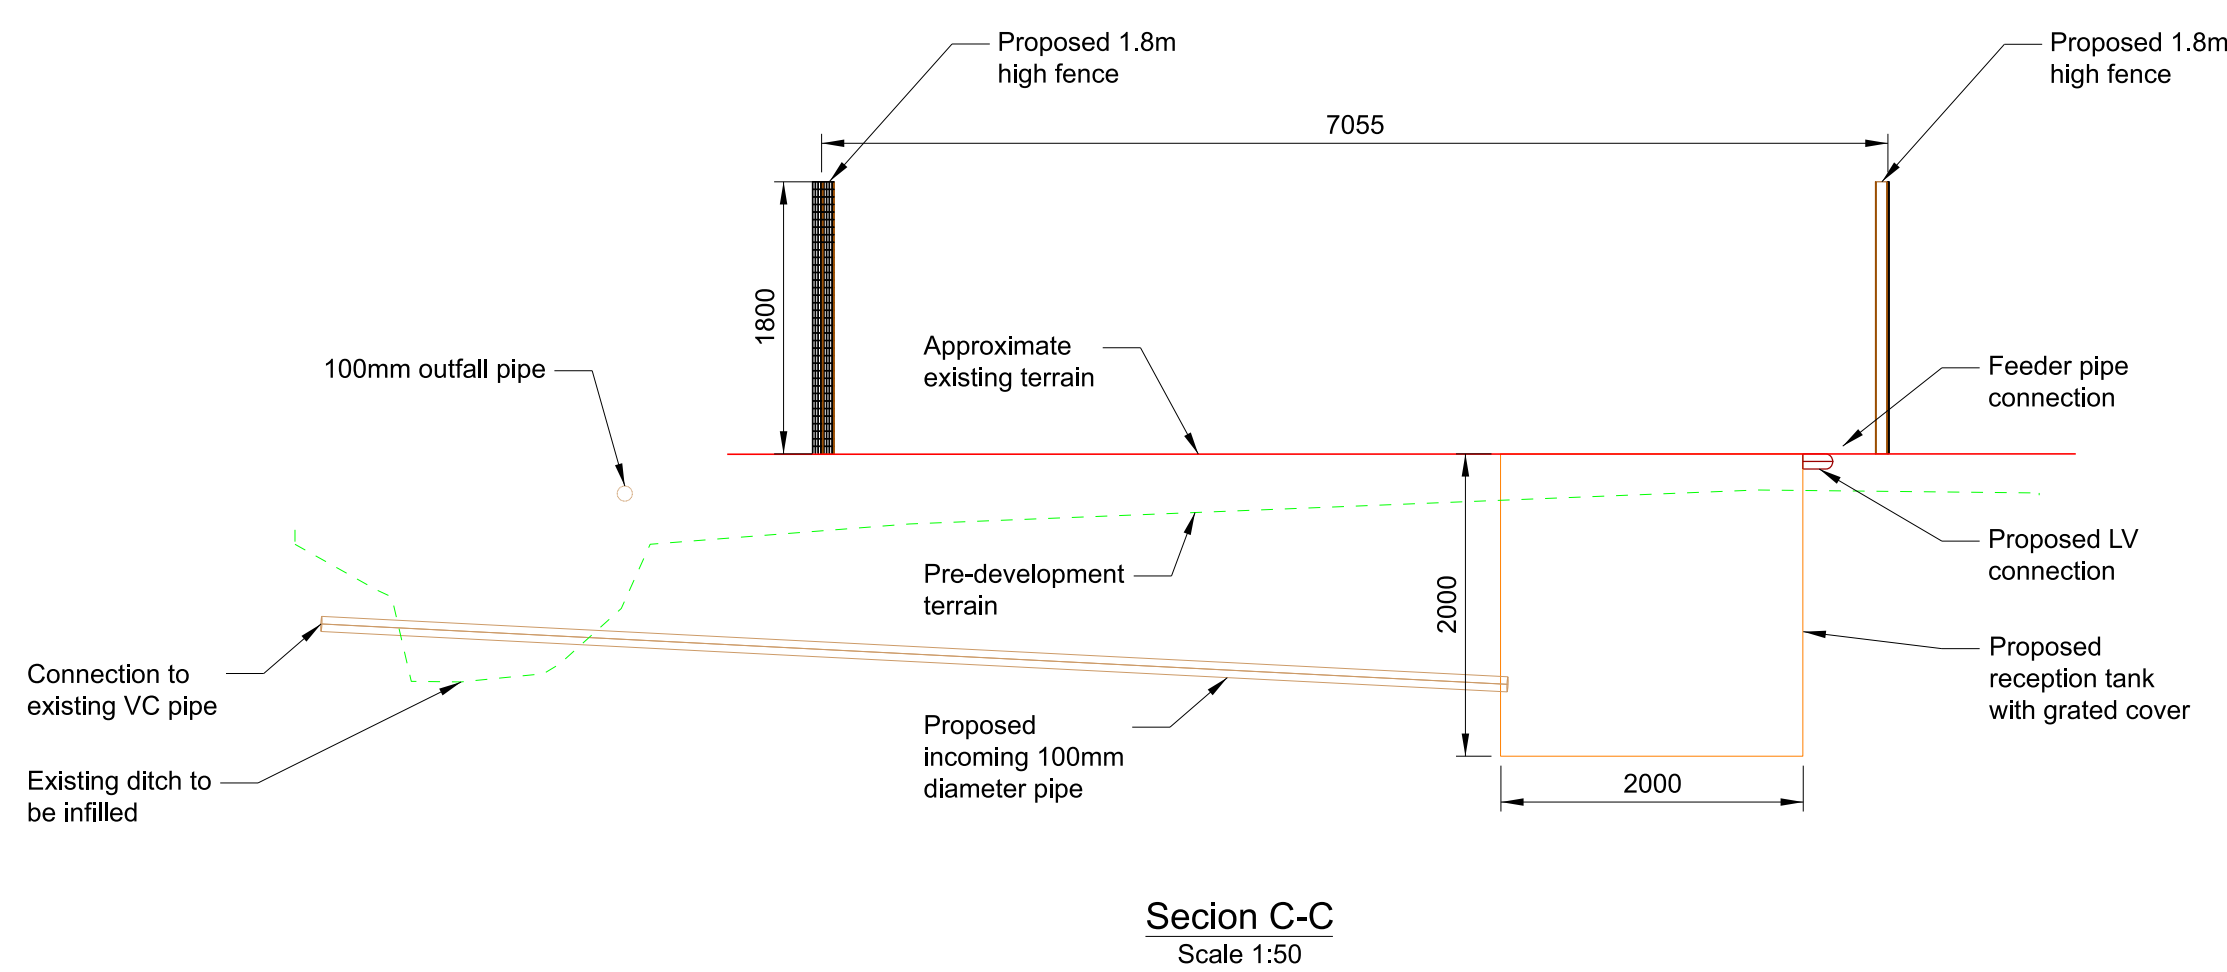

Secion C-C  
Scale 1:50

## Notes

1. All dimensions are in mm, all levels in mAOD, unless specified otherwise.
2. Sections are based on:
  - Topographical Survey drawing PS-2158-TS by Paragon Surveys dated September 2021.
  - Additional Topographical Survey undertaken by BAM dated 26 October 2024.
3. For location plan see drawing VNIF-ARP-00-YYY-DR-CG-0020, layout see drawing VNIF-ARP-00-YYY-DR-CG-0021, utilities see drawing VNIF-ARP-00-YYY-DR-CG-0023.
4. Location of slab, reception tank, interconnecting pipework and LV connection is based on drawing 251017 by Bam received 25/11/2025.

### Key

-  Proposed Terrain
-  Existing Pre-development Terrain
-  Proposed Outfall Pipe
-  Proposed Feeder Pipe
-  Proposed LV Electricity Connection
-  Proposed Treatment Plant and Reception Tank

|     |          |                               |    |      |      |      |  |
|-----|----------|-------------------------------|----|------|------|------|--|
|     |          |                               |    |      |      |      |  |
|     |          |                               |    |      |      |      |  |
| P01 | 11/12/25 | Temporary Planning Submission | LC | AL   | AL   | —    |  |
| Rev | Date     | Description                   | By | Chkd | Appd | Auth |  |



Client



Project Title

## Victoria North HIF Infrastructure & Enabling Works

Drawing Title

## Proposed Enhanced Temporary Water Treatment Plant Sections

Scale at A1

|             |           |
|-------------|-----------|
| Arup Job No | 282022-00 |
|-------------|-----------|

| Role | Design |
|------|--------|
|------|--------|

Suitability S2 - Issued for Information

|            |                  |                  |                  |    |
|------------|------------------|------------------|------------------|----|
| Rev        | By               | Chkd             | Appd             |    |
| <b>P01</b> | LC               | AL               | AL               | -- |
|            | Date<br>09/12/25 | Date<br>11/12/25 | Date<br>11/12/25 | -- |

Nam

VNIF - BNL - 00 - YYY - DR - WD - 0003

| Project | Originator | Volume | Location | Type | Role | Number |
|---------|------------|--------|----------|------|------|--------|
|---------|------------|--------|----------|------|------|--------|