
COPYRIGHT IN THIS DRAWING REMAINS WITH KITSON ARCHITECTURE LIMITED

DO NOT SCALE TO ASCERTAIN DIMENSIONS

Rev.	Description	Date
A	Updated plan following new information on the size of the silencers and wall positon.	08.10.25
B	Additional annotation.	03.11.25
C	Updated the size of the silencers and location within the generator room.	12.12.25

GREAT ANCOATS STREET

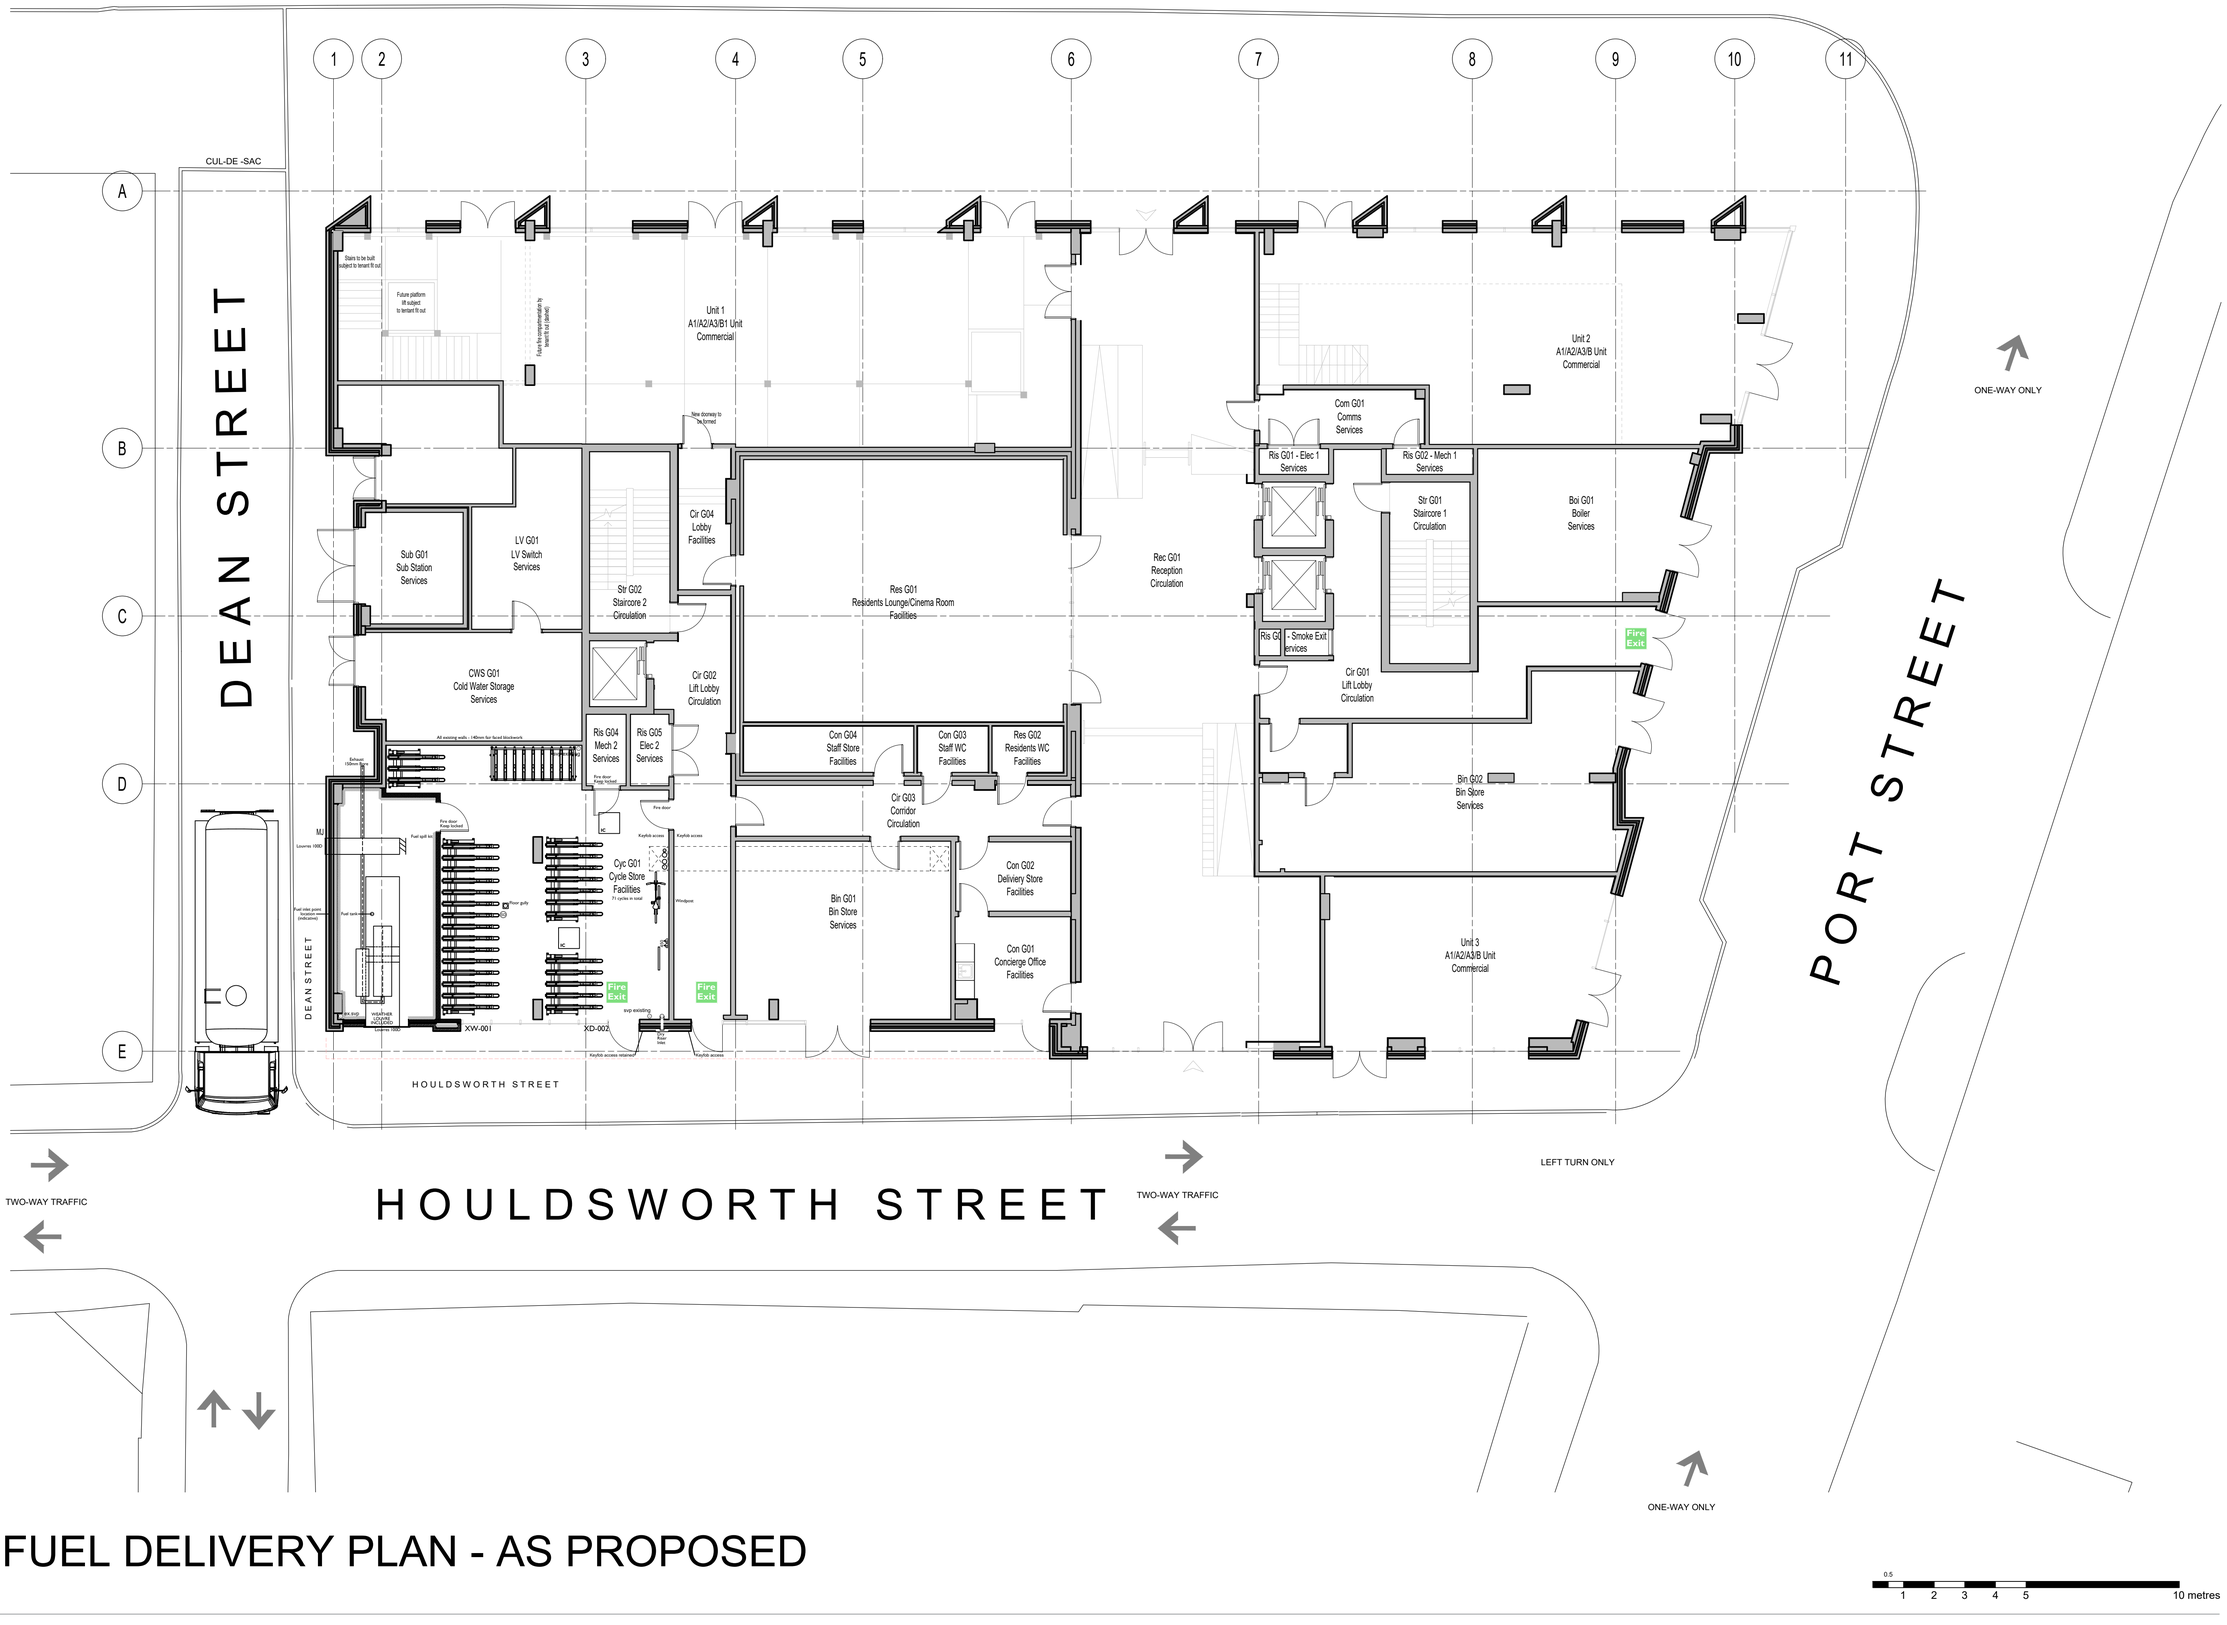

FUEL DELIVERY PLAN - AS PROPOSED

0.5 1 2 3 4 5 10 metres

Client	JENNOR
Project	THE ASTLEY, MANCHESTER NEW GENERATOR
Drawing Title	FUEL DELIVERY PLAN AS PROPOSED
Drawing Number: 635-005	Revision: C
Status: PLANNING	Author: TRP
Scale @ A1: 1:100	Date: 05 09 2025

KITSON Architecture Ltd
Suite 22 Carlton Place
28-32 Greenwood Street
Altrincham
Cheshire
WA14 1RZ
0161 637 2764
mail@kitsonarchitecture.co.uk
www.kitsonarchitecture.co.uk

KITSON ARCHITECTURE