



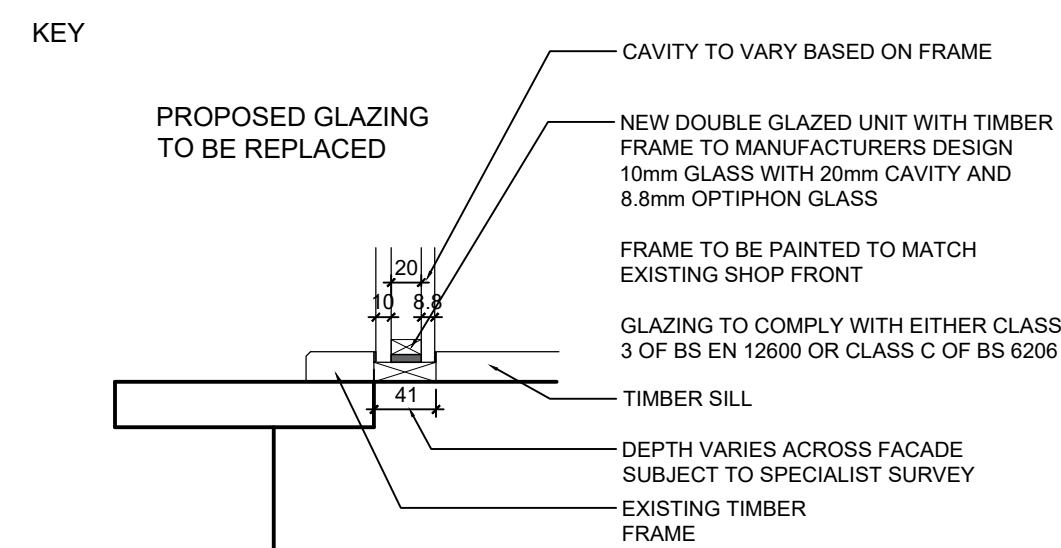


D02 - PROPOSED GLAZING

REV	DESCRIPTION	DATE	STATUS
-	PLANNING ISSUE	26.03.2025	GW
A	PRE APP ISSUE	01.04.2025	GW
B	CLIENT ISSUE	22.04.2025	GW
C	REVISED AFTER 24.04.2025 MEETING	28.04.2025	MSM
D	REVISED TO EXCLUDE SIGNAGE SCHEME	30.04.2025	GW
E	REVISED TO INCLUDE SIGNAGE SCHEME	09.05.2025	GW
F	REVISED TO INCLUDE LOUVRES	24.06.2025	GW
G	REVISED TO INCLUDE PLANNING REFS	05.08.2025	GW
H	REVISED AFTER MCC COMMENTS	14.11.2025	MSM
I	REVISED : PLANNING REFERENCES ADDED	20.11.2025	MSM
J	REVISED: GLAZING NOTE ADDED	28.11.2025	MSM
K	DOUBLE GLAZING DETAIL	03.12.2025	GW
L	ADVERTISING TO BE PART OF SEPARATE APPL.	18.12.2025	MSM
M	NOTES ADDED FOR LOUVRES	12.01.25	GW
N	TV AND PLANTERS REMOVED	11.02.26	GW

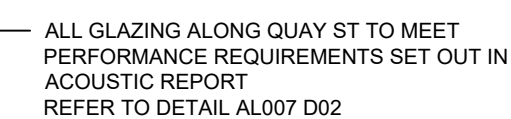


1:100

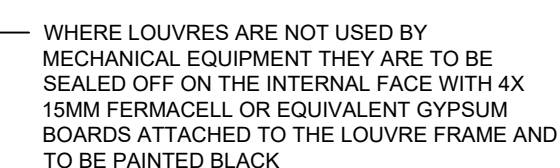

1:100

FOR PLANNING

@1:100 scale

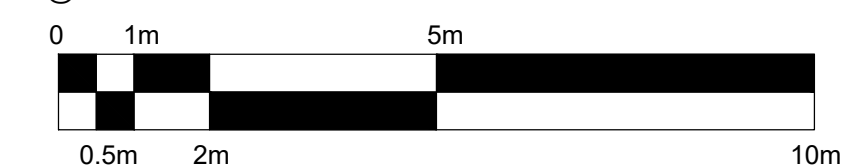 HARRISON INCE

ARCHITECTS INTERIOR DESIGNERS

PINS SOCIAL CLUB

SUNLIGHT HOUSE
PROJECT LITTLE QUAY ST, MANCHESTER M3 3HP

ATKINSON STREET
PROPOSED ELEVATION

DATE FEBRUARY 2026

DATE
SHEET

JOB NO. 01

SCALE 1:50 @ A1

DWG NO. AI 007 N

SECOND FLOOR
EASTGATE
2 CASTLE STREET
MANCHESTER
M3 4L
TEL: 0161 236 365

ALL DIMENSIONS TO BE CHECKED
ON SITE BEFORE CONSTRUCTION