



- ## PARKING BAYS SCHEDULE

PARKING BAY SCHEDULE

P01	26/03/2026	First Issue
P02	26/03/2026	First Issue

Rev	Date	Description
© copyright		
Stripe Consulting Ltd.		
Somerset House	Web: www.stripeuk.com	
47-49 London Road	Tel: 01293 850 794	
Redhill	Email: office@stripeuk.com	
Surrey		
BH1 1JU		

Client **LANDSEC**

Project	
---------	--

MAYFIELD MSCP

Title	
-------	--

PROPOSED LEVEL 02 FLOOR
PLAN

Purpose	PLANNING
---------	----------

Drawn by AA	Checked by SN	Approved by CW
-----------------------	-------------------------	--------------------------


Issue Date	26/03/2026
------------	------------

DO NOT SCALE

Job Number	Scale	Revision	Original Size
J2965	As indicated @ A1	P01	A1

Drawing Number				

0198 MAY-STR-N01-02-DR-A-1103

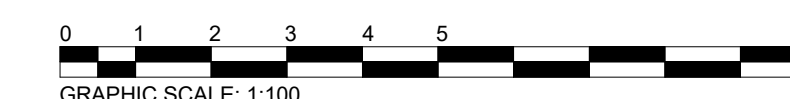

GRAPHIC SCALE: 1:100