
N


0 1m 5m

SCALE 1:100

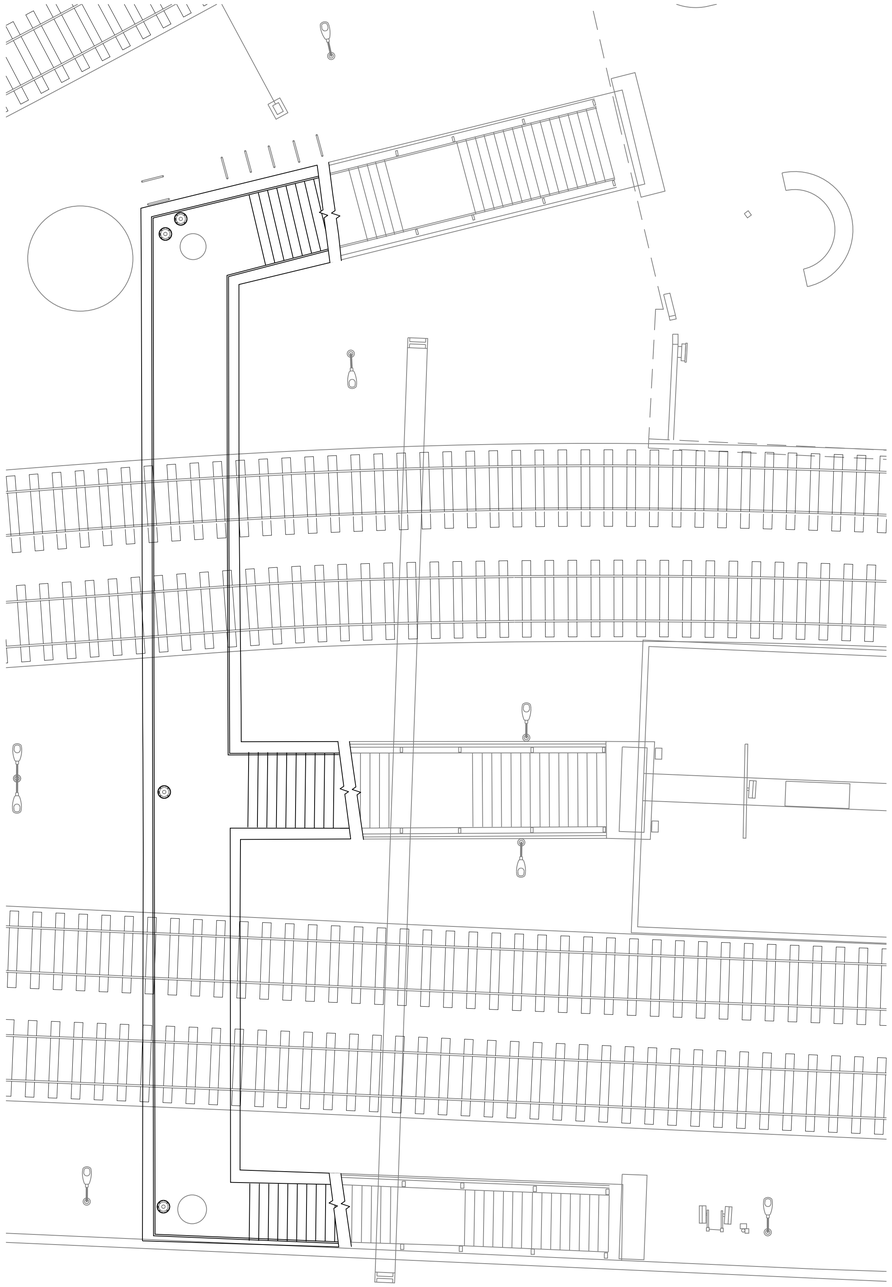

2 - EXISTING GA- FOOTBRIDGE

1:100

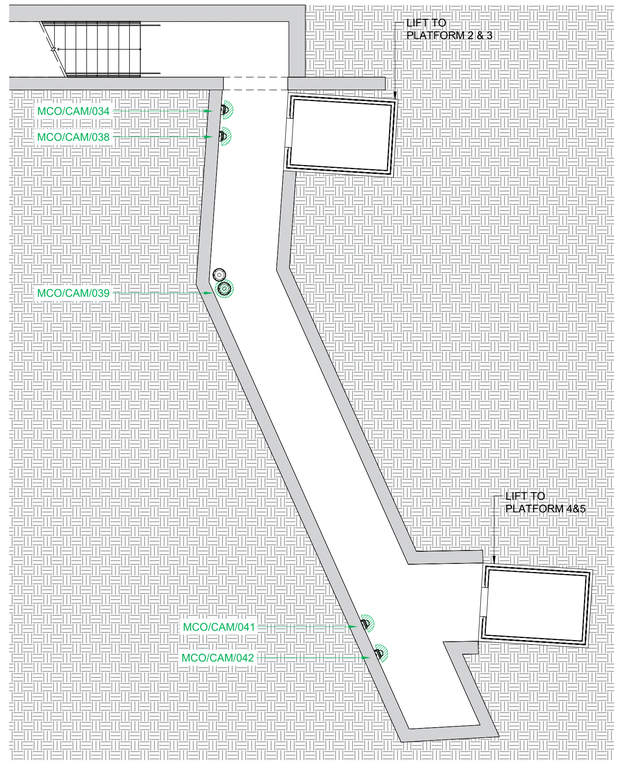

3 - EXISTING GA - SUBWAY - TBC


1:100

DRAWING NOTES

Do not scale from this drawing. All dimensions must be verified on site. This drawing is to be read in conjunction with all referenced specifications and relevant consultant information.

Existing data has been derived from a 3D point cloud survey. Some discrepancies may be present and should be understood as inherent to the nature of scan-derived data. All such information should be considered approximate..

KEY PLAN

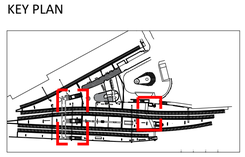

KEY

- Ceiling fixed dome camera
- Wall fixed dome camera
- Wall fixed bullet camera
- Existing device to be replaced
- Existing device to be removed

Version	Revision History	Source Record Updated		
		Prod	Check	Approve
P01	Issued for draft review.	BR	MS	GB
P02	Device location revision	BR	MS	GB

PWM UK

Produced	BR	09/07/25	
Checked	MS		
Approved	GB		

NORTHERN TRAINS LIMITED

NORTHERN

Network Rail

1089CCTV-NTL CCTV LOT 1

MANCHESTER OXFORD ROAD STATION
EXISTING FOOTBRIDGE & SUBWAY

Drawing No
P1055-PWM-MCO-XX-DR-Z-050021

Sheet	1 of 1	Scale @A1 1:100
Date	08/07/25	
Version	P01	