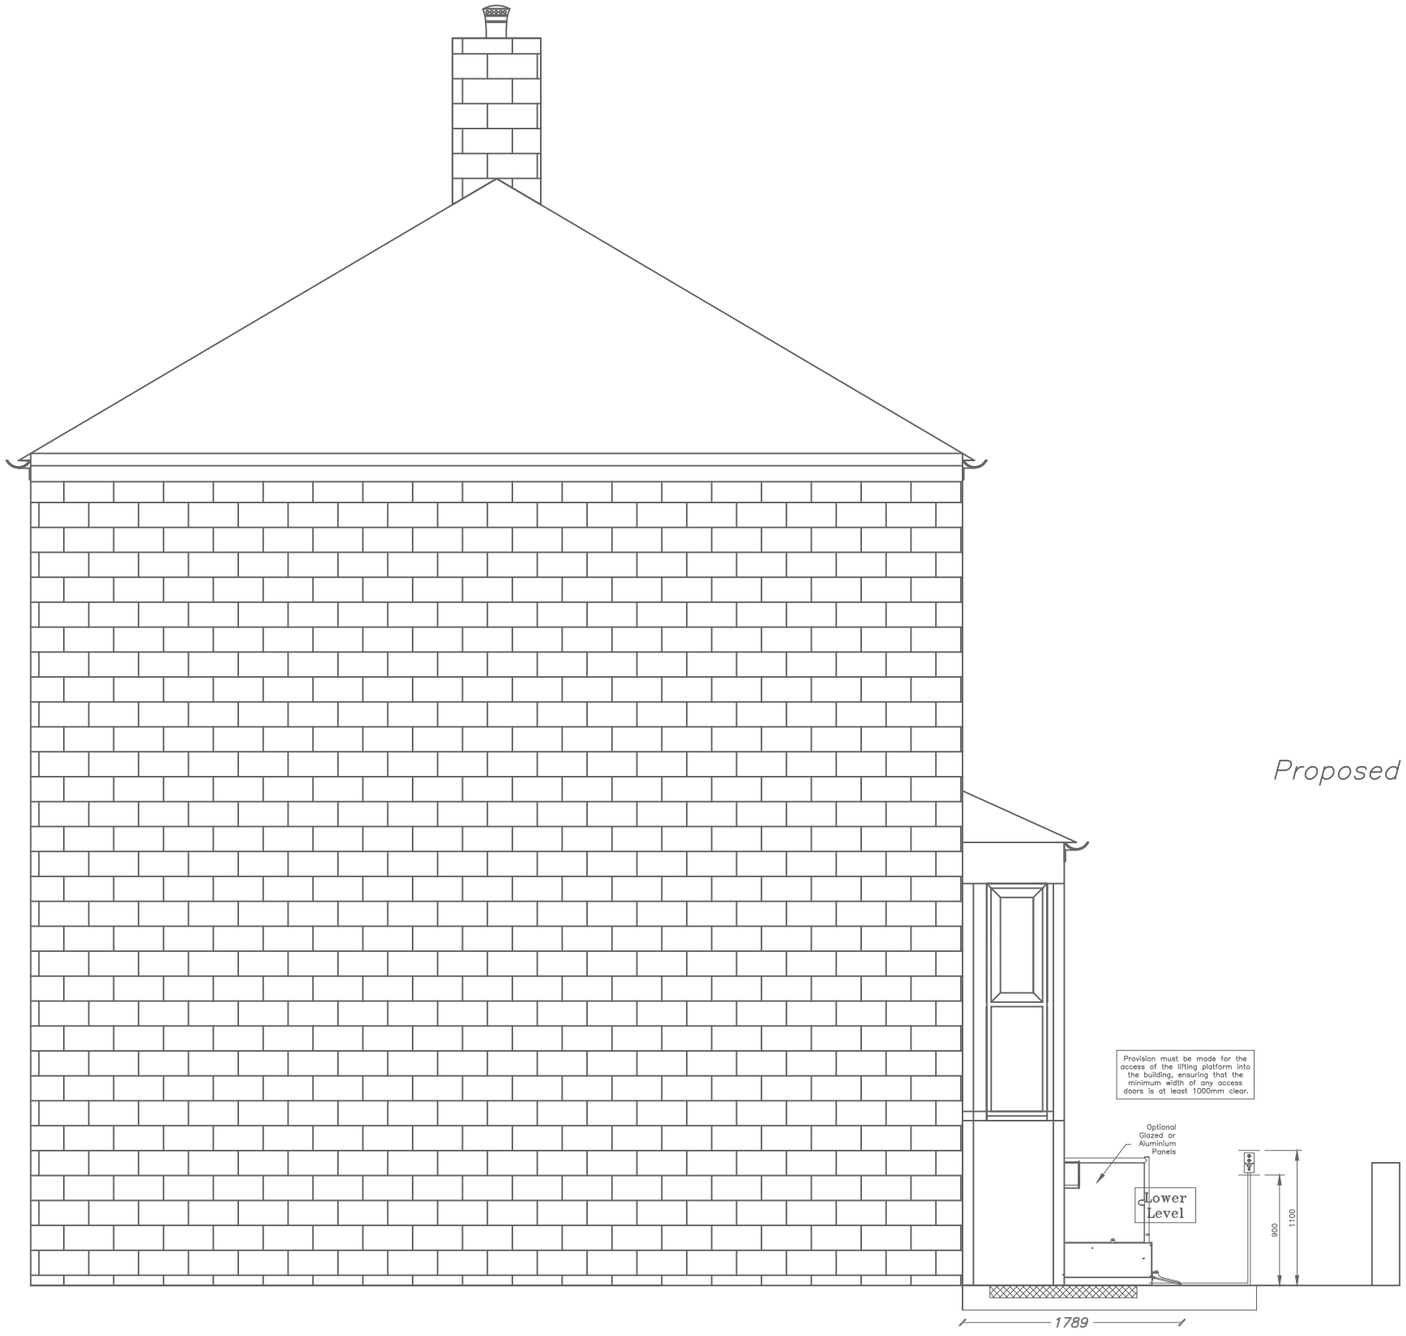

Proposed Left side Gable

Manchester Equipment & Adaptations Partnership

Technical Officer Service

Phillips Park Rd
Beswick,
Manchester,
M11 3FU

Applicants name:
Mr Paul David Nixon

Property address:
703 Moston Lane
Charlestown
Manchester
M40 5QD

Revisions:

REV SC -

Drawn By:
Stephen Crossley

Date:30/01/2026

Scale:
1:50

Paper Size:
A3

Manchester Equipment & Adaptations Partnership