



- Foundations to engineers specification.
- All samples to be submitted for client approval.
- Specification of all concrete elements to comply with Structural Engineer's performance specification.
- Subject to approval of manufacturers drawings, all measurements to be checked on site prior to ordering and fabrication.

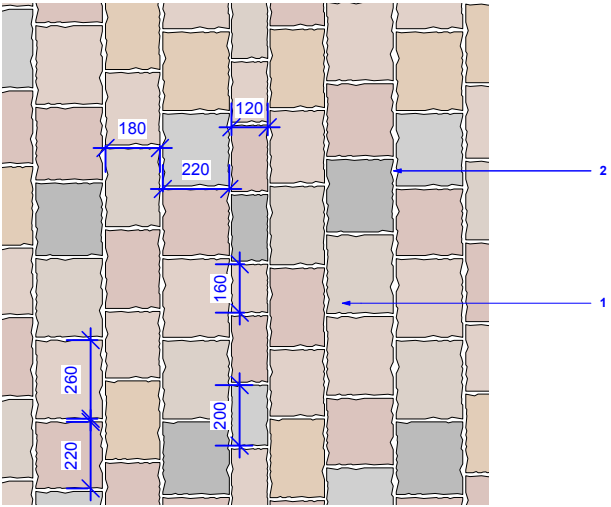

1 **ST17 New Granite and Sandstone Setts - Plan**
Scale: 1:25

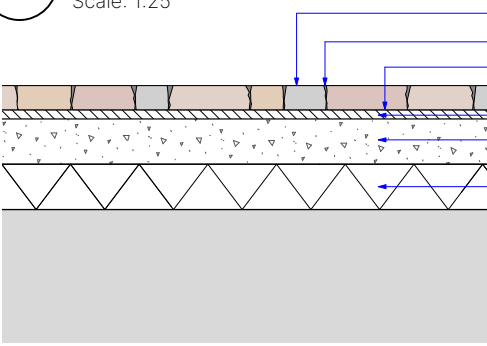

2 **ST17 New Granite and Sandstone Setts - Section**
Scale: 1:25

KEY

1- Proposed Sett Paving - ST17

Material: Granite and Sandstone mix
Colour:
St Eulalia – 30% - flamed top
Rosa Porinho – 30% - flamed top
Amarello Alpendurado – 15% - flamed top
Scoutmore - 10% - sawn and sandblasted top, sawn sides.
Gris Caldaso – 10% - sawn and sandblasted top
Azul Noche – 5% - flamed top
Finish: Sawn Bottom. Cropped sides.
Size:
10% (H) 120 x (L) 160-220mm random lengths.
50% (H) 180 x (L) 220-260mm random lengths.
40% (H) 220 x (L) 220-260mm random lengths.
Laying Pattern: Random stretcher bond.
Depth:100mm to be confirmed by engineer.
Supplier: Steintec or similar and approved.
Cuts no less than 1/3 of the original size.
No yorkstone setts to be laid adjacent to each other
[Refer to NBS Clause Q25/333](#)

2 - Jointing

Width: 10mm (8 to 12mm)
Product: Tufftop non-permeable BS 7533 Type 40 jointing mortar.
Colour: Mid grey.
Prior to installation the cobbles are to be gauged at +/- 5mm in rows to achieve a 10mm (8-12mm) nominal joint.
Supplier: Steintec or similar and approved.
[Refer to NBS Clause Q25/440](#)

3 - Priming Mortar

Product: Tuffbond priming mortar.
Brush applied to entire underside of paving units and surface of GCP Integritank waterproofing.
Supplier: Steintec or similar and approved.
[Refer to NBS Clause Q25/435](#)

4 - Bedding Mortar


Product: Tuffbed 2-pack permeable BS 7533 Type 35 bedding mortar.
Depth: Nominal 40mm.
Supplier: Steintec or similar and approved.
[Refer to NBS Clause Q25/440A](#)

5- Concrete Base


To engineer's specification.

6- Sub-base

MOT Type 1 sub-base.
To engineer's specification.

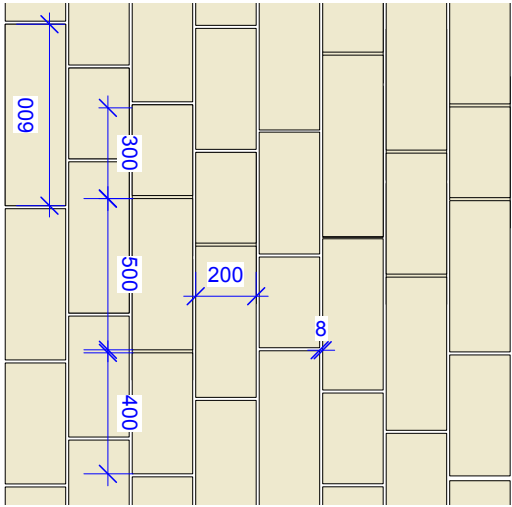

3 **ST20 New Sandstone Flag Paving - Plan**
Scale: 1:25

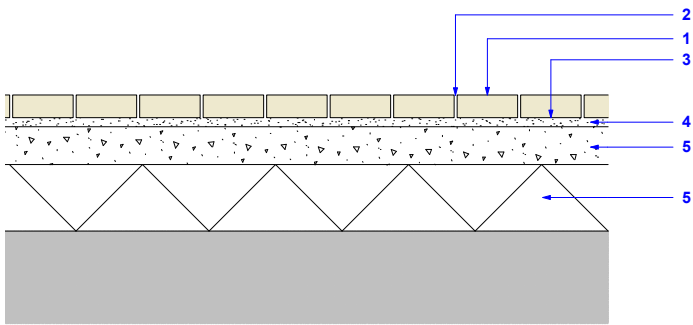

4 **ST20 New Sandstone Flag Paving - Section**
Scale: 1:25

KEY

1- Proposed Sandstone flag Paving - ST20

Material: Woodkirk Yorkshire Sandstone
Colour: buff
Finish: bush hammered top, sawn sides and bottoms
Size: 200mm (W) x random lengths (300mm - 600mm) (L) x 50mm (D) depth tbc by engineer

Laying Pattern: Random stretcher bond
Supplier: Hardscape or similar and approved.
Cuts no less than 1/3 of the original size.
No yorkstone setts to be laid adjacent to each other.
[Refer to NBS Clause Q25/331](#)

2 - Jointing

Width: 8mm
Product: Tufftop jointing mortar.
Colour: Mid grey.
Supplier: Steintec or similar and approved.
[Refer to NBS Clause Q25/440](#)

3 - Priming Mortar

Product: Tuffbond priming mortar.
Brush applied to entire underside of paving units and surface of GCP Integritank waterproofing.
Supplier: Steintec or similar and approved.
[Refer to NBS Clause Q25/435](#)

4 -Bedding Mortar

Depth: TBC by engineer.
Product: Tuffbed / Tuffbond.
Supplier: Steintec or similar and approved.
[Refer to NBS Clause Q25/440A](#)

5 - Concrete Base

To engineer's specification.

6- Sub-base


MOT Type 1 sub-base.
To engineer's specification.

C This drawing is copyright protected and may not be reproduced in whole or part without written authority from the owner.

NOTES:

1. Do not scale from this drawing.
2. Always work to noted dimensions.
3. All dimensions are in millimetres unless otherwise stated.
4. All setting out, levels and dimensions to be agreed on site.
5. The dimensions of all materials must be checked on site before being laid out.
6. This drawing must be read with the relevant specification clauses and detail drawings.
7. Order of construction and setting out to be agreed on site.

LOCATION PLAN

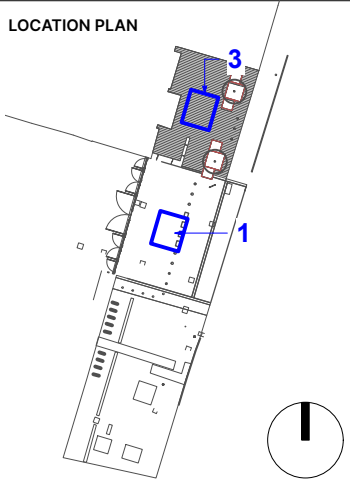

P04	16/01/26	Planning Issue	JD	AM
C02	30/10/25	Finish changed, depth confirmed by engineer	AM	AM
C01	03/10/25	Construction Issue	JD	AM
P03	09/09/2025	Planning Issue	AM	AM
P02	14/08/2025	Tender	JD	AM

Revision	Date	Description	Drawn	Apprvd.
----------	------	-------------	-------	---------

PLANIT

Manchester | London | Liverpool | Leeds | Standish

Manchester

2 Back Grafton Street,
Altrincham,
Cheshire,
WA14 1DY

W: [planet-ie.com](mailto:planet@planet-ie.com)
E: info@planet-ie.com
T: 0161 928 9281

Client Science Museum Group

Project Science Industry Museum - Lower Byrom Street Gateway

Drg Title Hardworks Details - Surfaces

Created on	Created by	Approved by
15-07-25	LT	AM

Scale	Size	Workstage
1:25	A3	Stage 4

Drg No.	Suitability	Revision
2913.4-PLA-XX-XX-DR-L-5000	D2	P04

© Planet I.E. Limited