Gate access for refuse collection

Refuse Vehicle collection point on Oak Street, with turning point to front of property

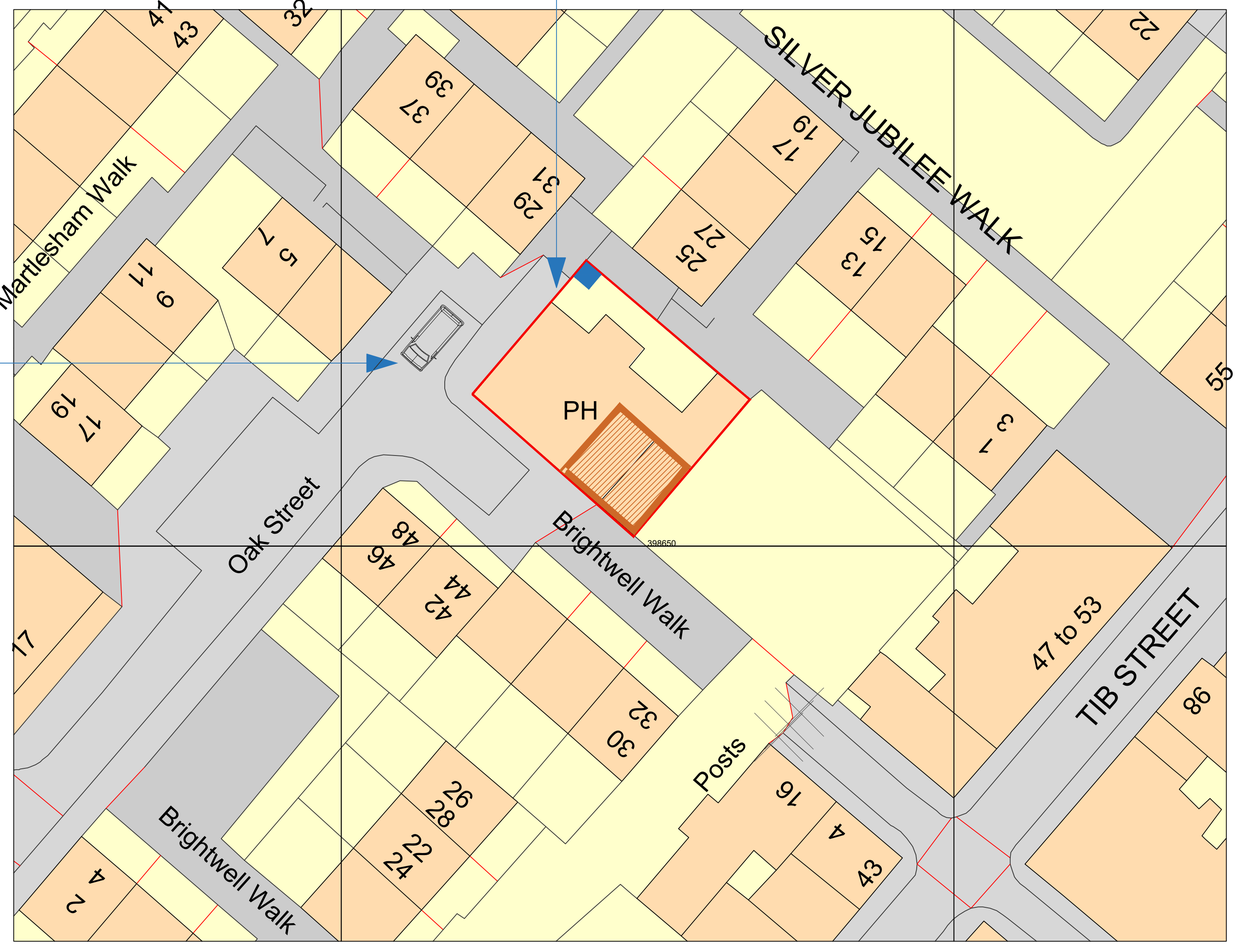

Ordnance Survey, (c) Crown Copyright 2026. All rights reserved. Licence number 100022432

North
W E
S

Proposed Works

Site Boundary

Refuse Store

m 0 5 10 15 20 25
SCALE 1:250

All levels and dimensions must be checked on site by contractor prior to commencement of works. Any variations must be reported to JSA Design.
All information hereon in is the copyright of JSA Design. Copying in full or in part is forbidden without the written permission from JSA Design.

- -

Client
Admiral Taverns

Date	FEB 2026	Status	STAT.
Drawn	JPS	Checked	JPS
Scale	1:250	Size	A1
Rev.	-	Drawing No.	706-403

Drawing Title
Proposed Refuse Plan

Project Title
The Wheatsheaf,
30 Oak Street,
Manchester, M4 5JE

JSA DESIGN