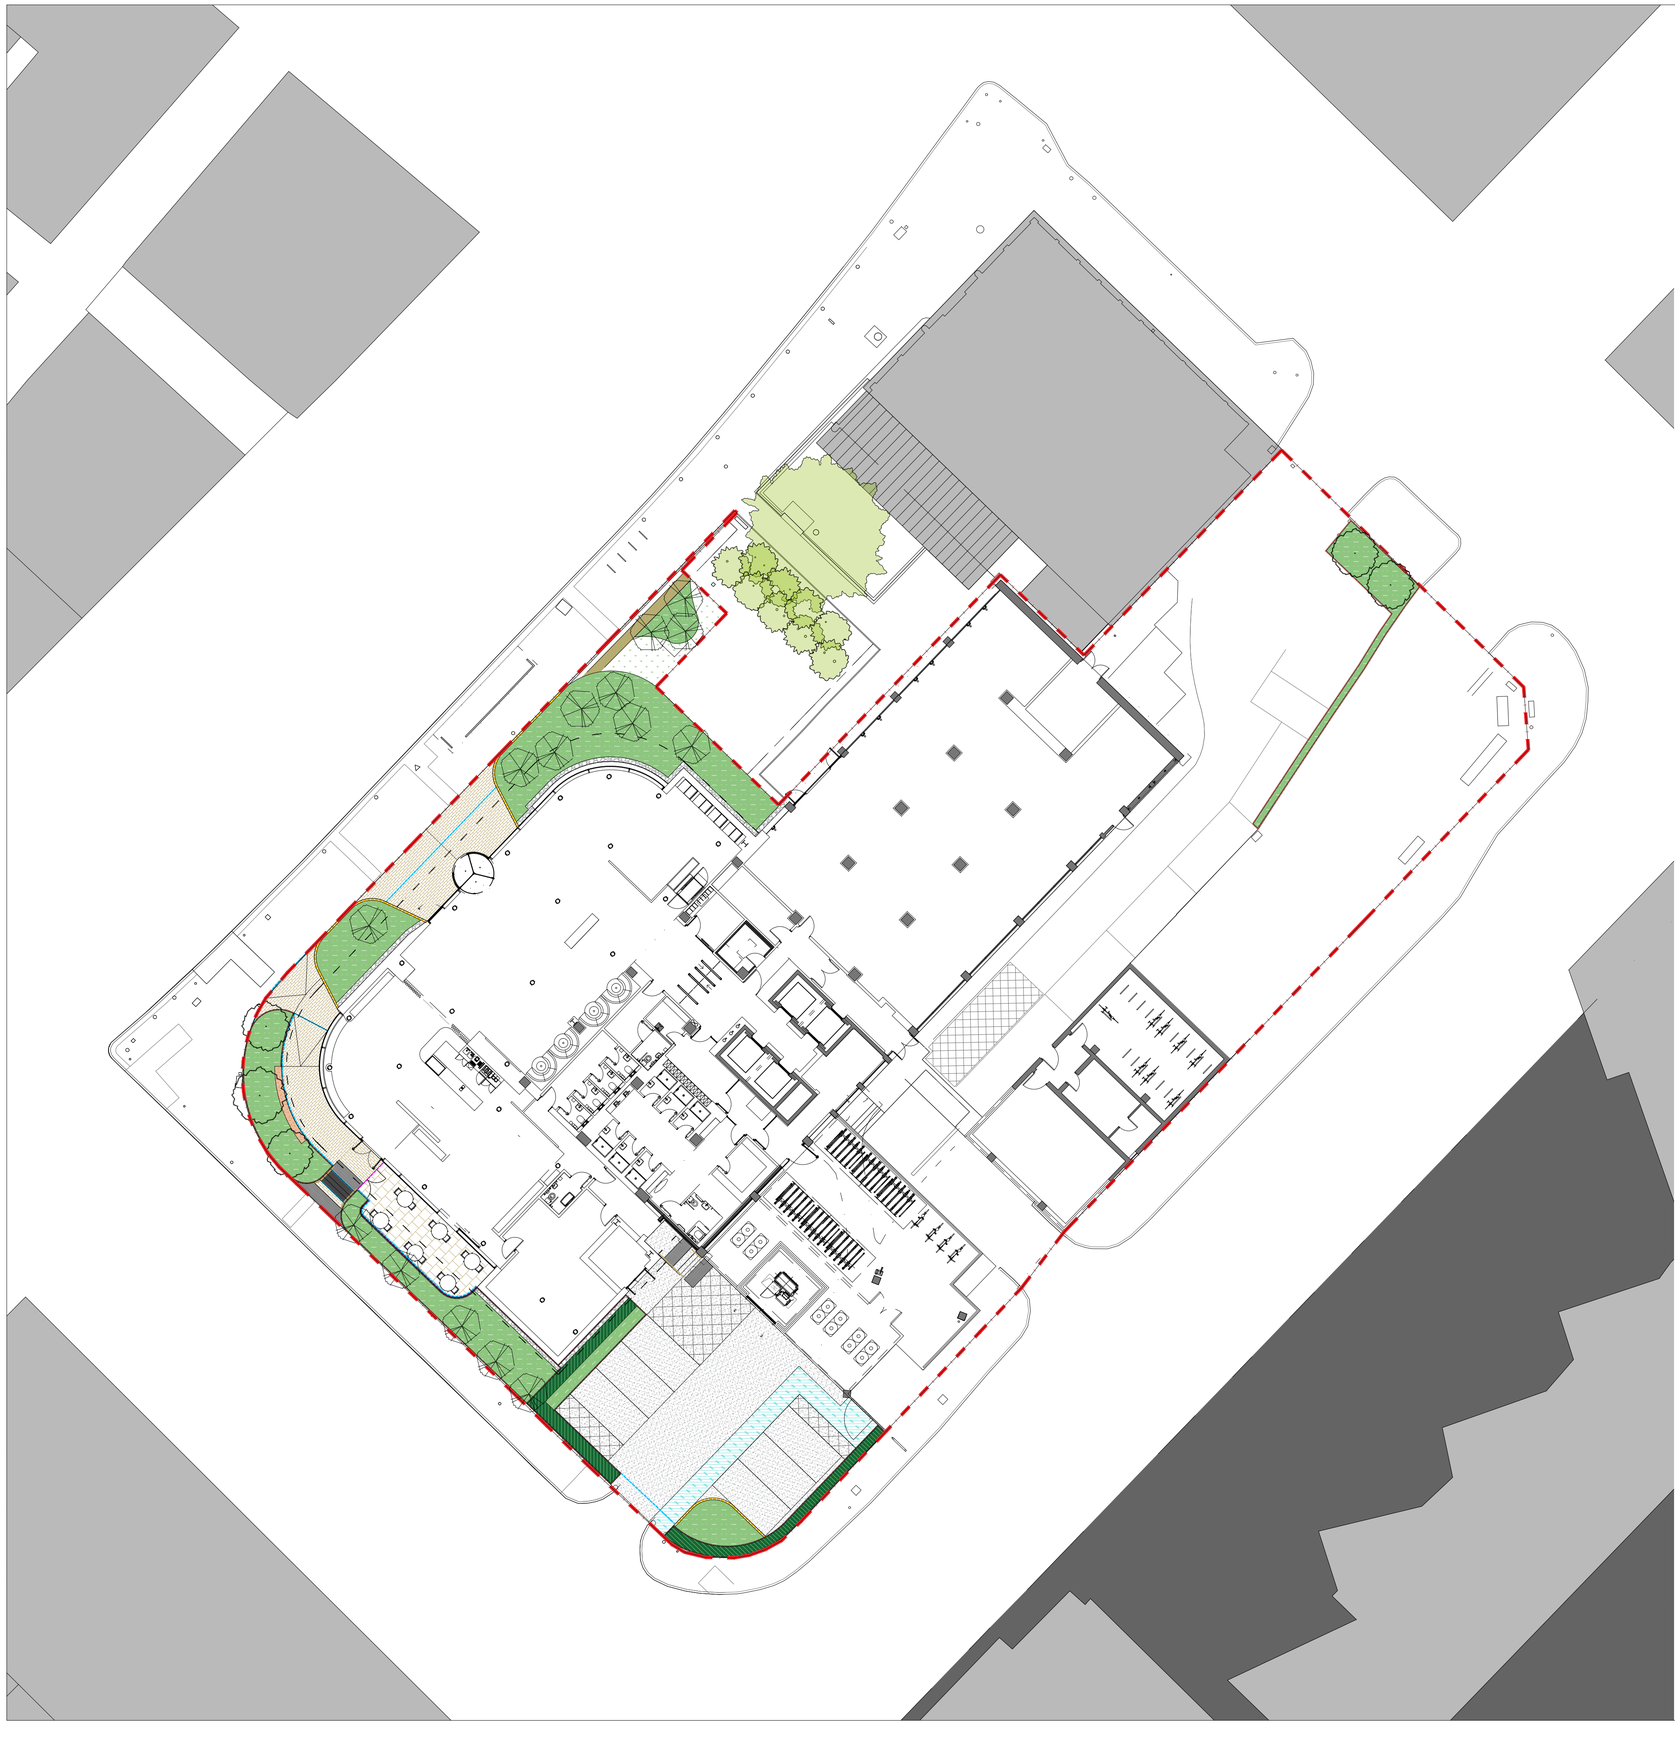


LEGEND

APPROX.
SITE BOUNDARY

SURFACES

SURFACE TYPE 01 -
CARPARK

SURFACE TYPE 02 -
CLAY PAVERS

SURFACE TYPE 03 -
STEPS

SURFACE TYPE 04 -
HAZARD WARNING TACTILE PAVING

SURFACE TYPE 05 -
AMENITY PAVING

SURFACE TYPE 06 -
PAINTED TARMAC FOR CYCLE PATH

SURFACE TYPE 07 -
GRAVEL STRIP

SOFT LANDSCAPE

PROPOSED TREE PLANTING

PROPOSED MULTI-STEM TREE PLANTING

EXISTING TREES

EXISTING HEDGEROW TO BE
RETAINED

PLANTING TYPE 01 -
TURF

PLANTING TYPE 02 -
ORNAMENTAL PLANTING

PLANTING TYPE 03 -
NATIVE HEDGEROW
POTENTIAL OF RELOCATION OF
EXISTING HEDGEROW ON SITE

FURNITURE TYPE

FURNITURE TYPE 01 -
TIMBER TOP BENCH WITH CONCRETE BASE
STREET LIFE OR SIMILAR APPROVED

FURNITURE TYPE 02 -
HAND RAIL TO STEPS

EDGE TYPE

PROPOSED DRAIN

EDGE TYPE 01 -
RAISED KERB TO MATCH EXISTING KERB
ALONG PORTLAND STREET

EDGE TYPE 02 -
1.1M FRAMELESS GLASS BALUSTRADE

EDGE TYPE 03 -
STONE PLANTER EDGE

EDGE TYPE 04 -
PROPOSED SUBSTATION FENCE
TO ARCHITECT'S SPECIFICATION

EXISTING KERB TO BE RETAINED

0 10m

North

No dimensions are to be scaled from this drawing.
All dimensions are to be checked on site.
Area measurements for indicative purposes only.

This drawing is the property of Exterior Architecture Ltd.
No part of the drawing may be reproduced in any manner
without permission from Exterior Architecture Ltd.

Client

BRUNTWOOD

Rev	Description	Date
----	----	----
----	----	----
----	----	----
----	----	----
----	----	----
----	----	----
----	----	----
P03	BNG UPDATE	06.02.2026
P02	BNG UPDATES	29.01.2026
P01	FIRST ISSUE	18.12.2025

EXTERIOR
ARCHITECTURE

LONDON
Unit 17.2, The Leather Market, 11-13 Weston Street, London, SE1 3ER
MANCHESTER
Studio 537, The Royal Exchange, St Anns Square, Manchester, M2 7DH

E-MAIL office@exteriorarchitecture.com
WEB www.exteriorarchitecture.com

Project title

MANCHESTER ONE

Drawing title

GENERAL ARRANGEMENT PLAN -
GROUND FLOOR

Issued By	Manchester	T: 0161 850 8101	
Scale	1:200 @ A1	Drawn	EXA
Status	RIBA STAGE 3	Checked	EXA
Date	06.02.2026	Approved	EXA

Drawing number

25047-EXA-ZZ-GF-DR-L-00100

Revision

P03

P:\LONDON PROJECTS\2025\25047 MANCHESTER ONE\01 BIM\02 CAD\03 SHEET LAYOUT\01 RIBA 1-3 PLANNING\25047-EXA-ZZ-GF-DR-L-00100.DWG